
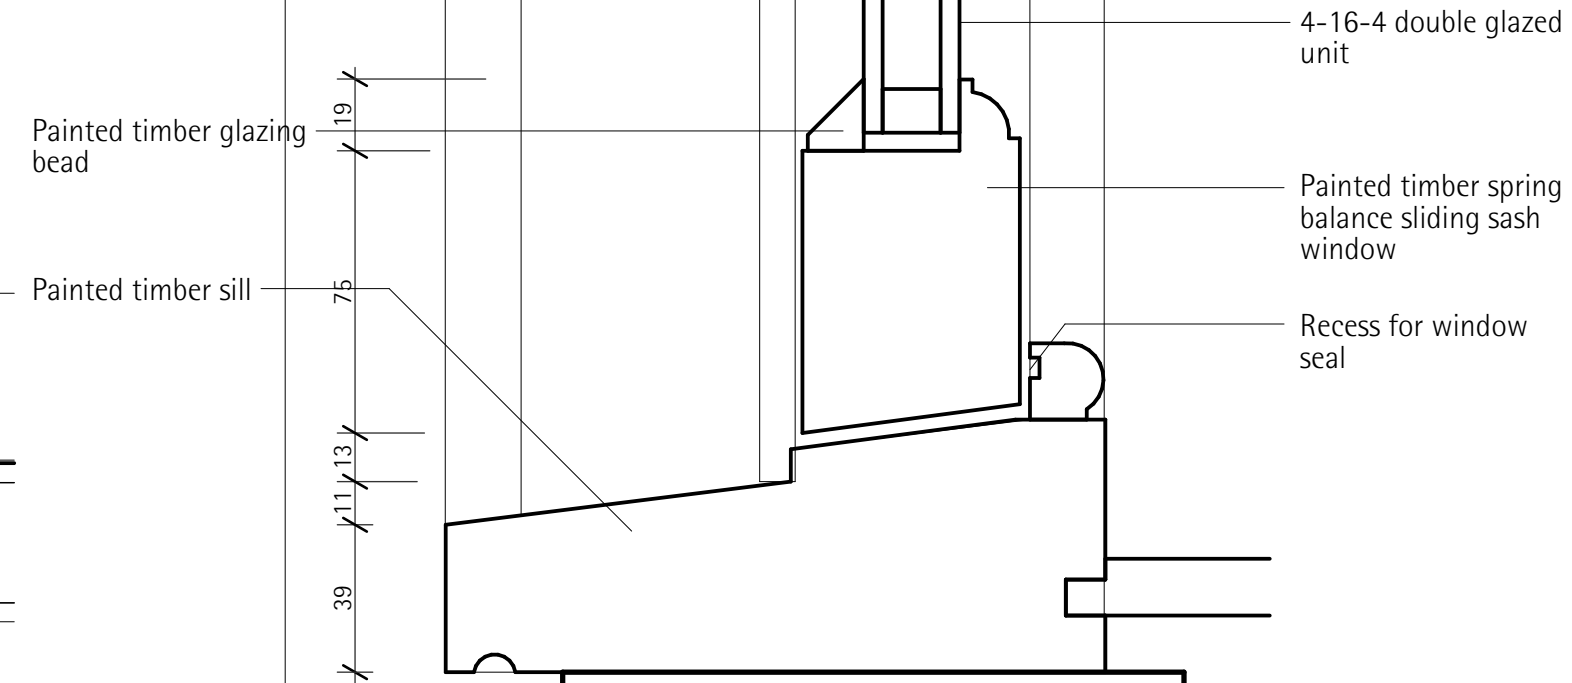
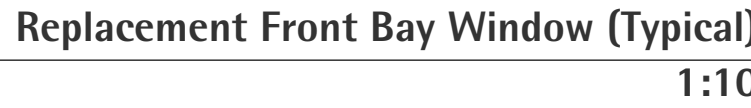


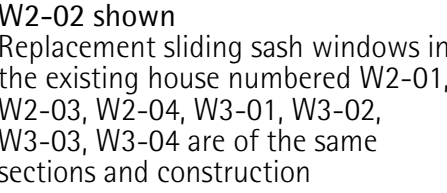

General Notes

- Do not scale drawings, dimensions govern.
- All dimensions are in millimeters unless noted otherwise.
- All dimensions to be field verified before proceeding with work.
- All areas are indicative and approximate only.

This document is copyright ©Arca

Legend

01	12	Simplified Design	23/03/2022
Rev		Description	Date



Client
Feltham Management Ltd
20 Aldwych Avenue Rusholme Manchester M14 5NL UK

Project
363 Wilmslow Road
New Homes
Manchester

Title
Window Details (Sheet 1)

Stage / Status
For Planning Approval

Project Code	Scale @ A1	Date
363	1:10, 1:2	23/03/2022
Drawing Number	Revision	
363-OD-0213	01	