

ITEM 01 (Qty 1) US-EXT-01 (OPTION B)


Built up flat faced aluminium letter set
coated RAL 9910 (matt)
Complete with a built up flat faced aluminium
line coated RAL 1018 (matt)

Featuring:

- 80mm Returns
- 5mm Clear PVC backs
- LED Halo illumination (White)
- 20mm Clear acrylic stand offs

Scale 1:50

8M - AGL

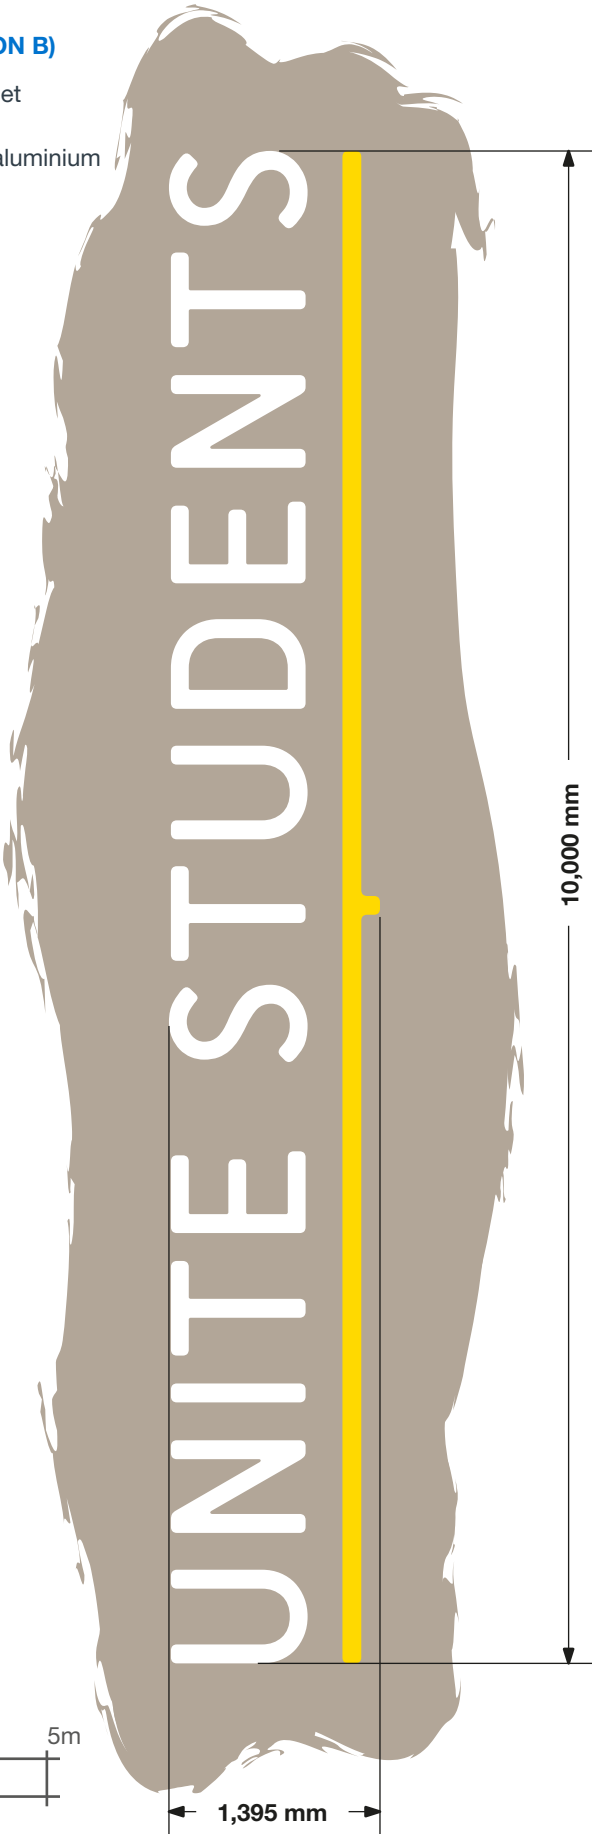

ITEM 02 (Qty 1) US-EXT-01 (OPTION B)


Built up flat faced aluminium letter set
coated RAL 9910 (matt)
Complete with a built up flat faced aluminium
line coated RAL 1018 (matt)

Featuring:

- 80mm Returns
- 5mm Clear PVC backs
- LED Halo illumination (White)
- 20mm Clear acrylic stand offs

Scale 1:50

8M - AGL

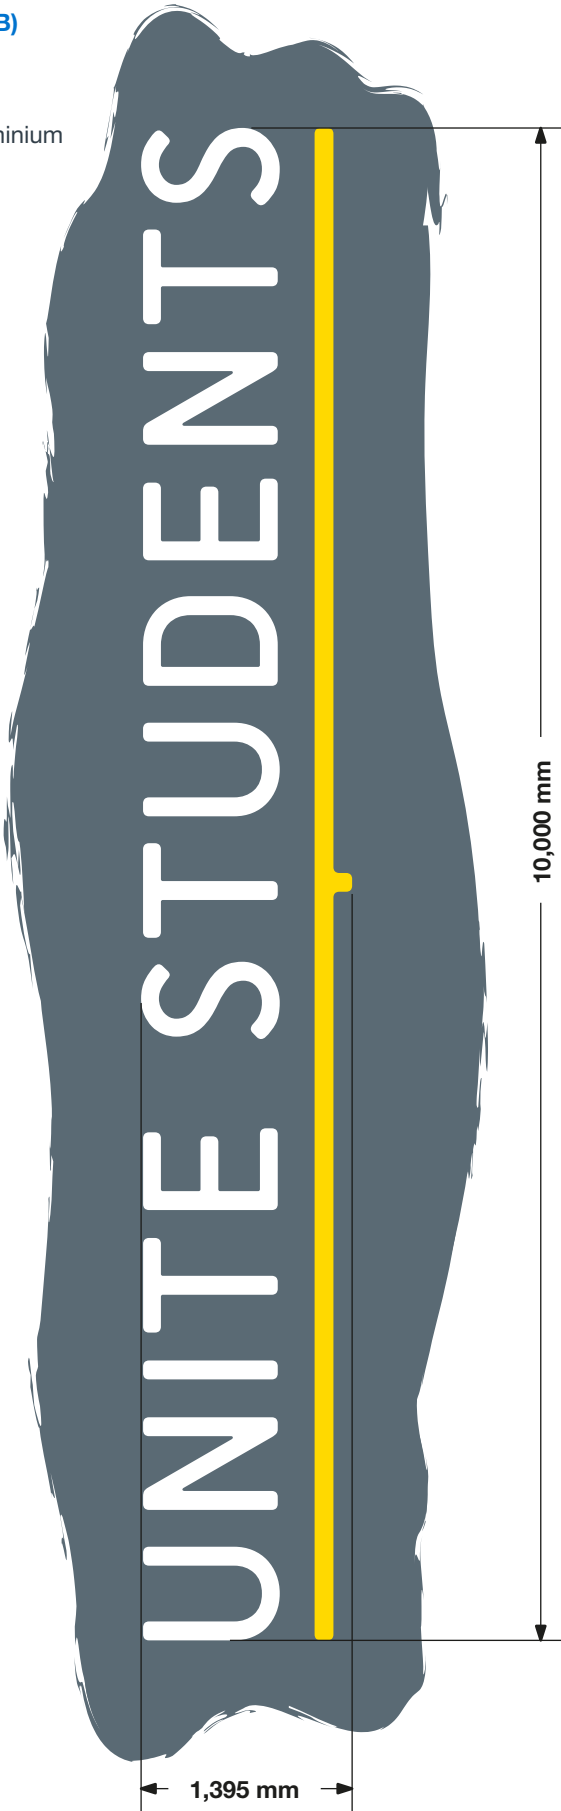

Scale 1:50 @ A3



UNITE STUDENTS
NEW MEDLOCK HOUSE
25-45 CHESTER STREET
MANCHESTER
M15 6JX

160915 (PLANNING)
17/02/22 - RP

COPYRIGHT :
THE ATTACHED DESIGNS AND ILLUSTRATIONS
ARE INTENDED SOLELY FOR, AND SHOULD
ONLY BE USED BY, THOSE TO WHOM THIS
DESIGN SPECIFICATION IS ADDRESSED.

THE CONTENTS ARE STRICTLY
PRIVATE AND CONFIDENTIAL.
ANY FORM OF REPRODUCTION,
DISSEMINATION, COPYING, DISCLOSURE,
MODIFICATION OR DISTRIBUTION IS STRICTLY
PROHIBITED WITHOUT THE PRIOR WRITTEN
CONSENT OF ASHLEIGH SIGNS LTD
(COMPANY NUMBER : 1325080)
WHOSE REGISTERED ADDRESS IS:
ASHLEIGH HOUSE, BECKBRIDGE ROAD,
NORMANTON INDUSTRIAL ESTATE,
NORMANTON, WF6 1TE

PLANNING

ITEM 02 (Qty 1)


MBX letters with 30mm returns coated RAL 9910 (matt)

Featuring:


- MBX underline with 30mm returns coated RAL 1018 (matt)
- Fabricated 25x25mm aluminium runner bars with 2mm shadow backs coated to match window mullions
- Internal Cool White LED face illumination

Scale 1:20


2.35M - AGL

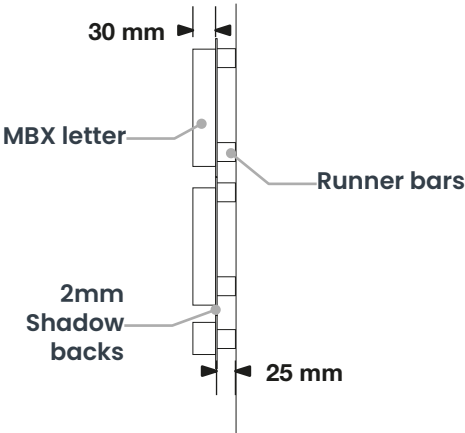


Scale 1:10 @ A3

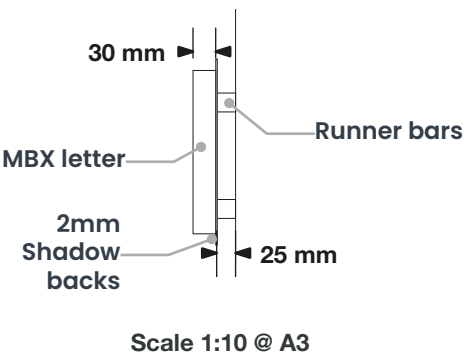

Scale 1:10 @ A3

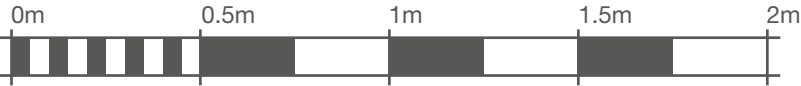

Scale 1:20 @ A3

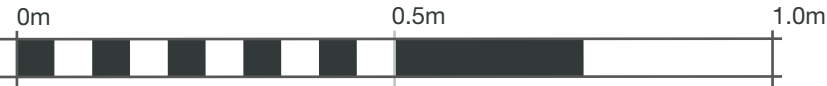

Scale 1:10 @ A3



UNITE STUDENTS
NEW MEDLOCK HOUSE
25-45 CHESTER STREET
MANCHESTER
M15 6JX

160915 (PLANNING)
17/02/22 - RP


COPYRIGHT :
THE ATTACHED DESIGNS AND ILLUSTRATIONS
ARE INTENDED SOLELY FOR, AND SHOULD
ONLY BE USED BY, THOSE TO WHOM THIS
DESIGN SPECIFICATION IS ADDRESSED.

THE CONTENTS ARE STRICTLY
PRIVATE AND CONFIDENTIAL.
ANY FORM OF REPRODUCTION,
DISSEMINATION, COPYING, DISCLOSURE,
MODIFICATION OR DISTRIBUTION IS STRICTLY
PROHIBITED WITHOUT THE PRIOR WRITTEN
CONSENT OF ASHLEIGH SIGNS LTD
(COMPANY NUMBER : 1325080)
WHOSE REGISTERED ADDRESS IS:
ASHLEIGH HOUSE, BECKBRIDGE ROAD,
NORMANTON INDUSTRIAL ESTATE,
NORMANTON, WF6 1TE

EXISTING (View from Cambridge Street)



EXISTING (View from A635(M))

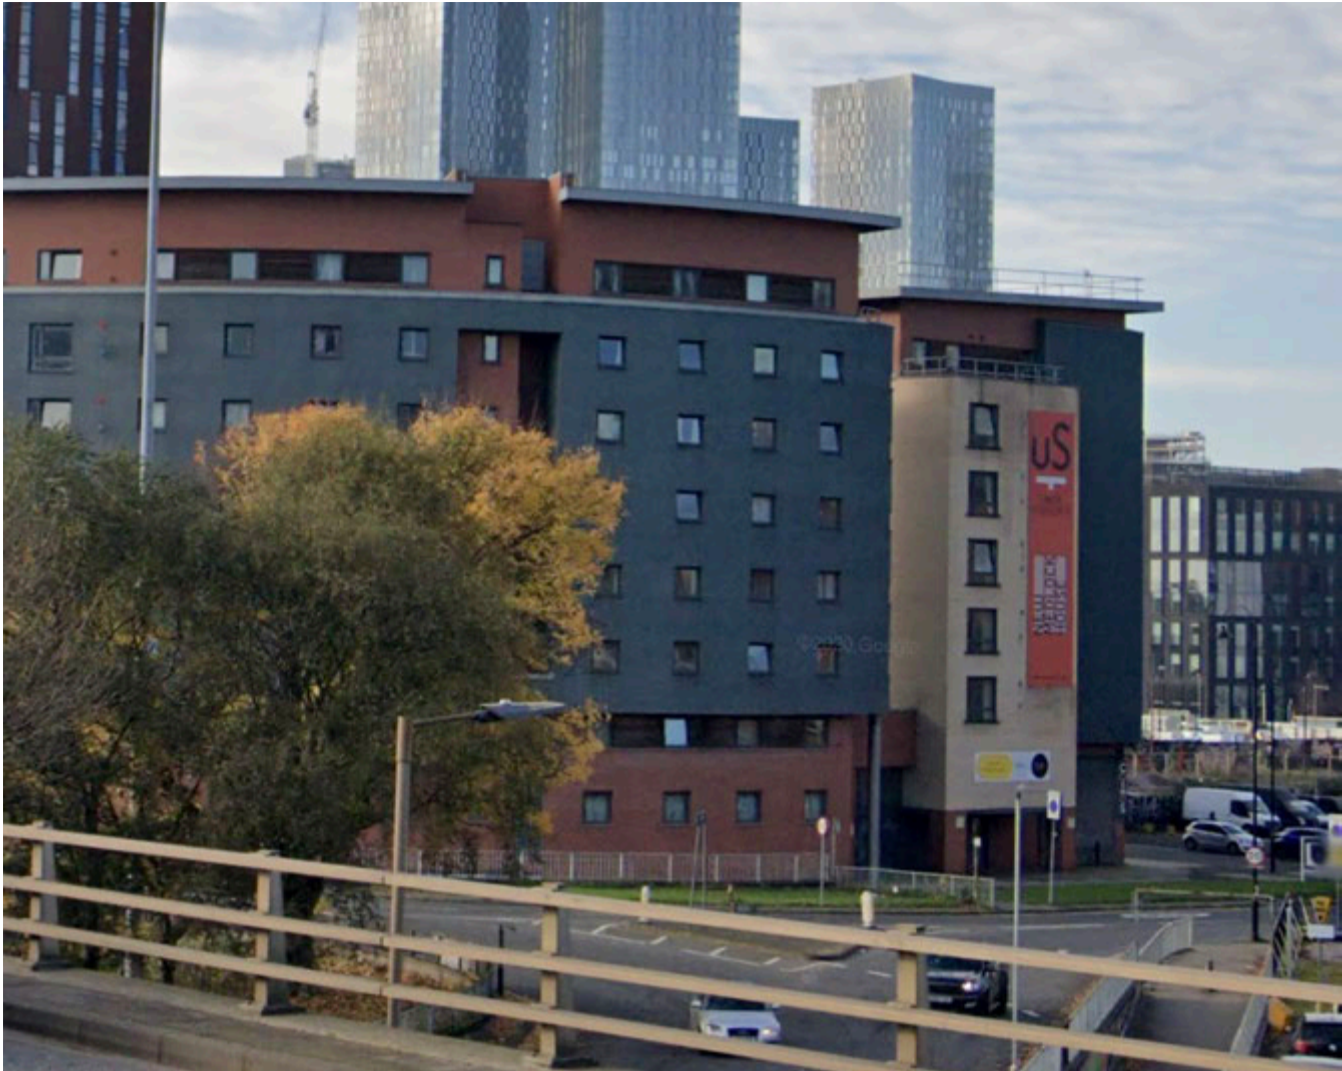

UNITE
STUDENTS

UNITE STUDENTS
NEW MEDLOCK HOUSE
25-45 CHESTER STREET
MANCHESTER
M15 6JX

160915 (PLANNING)
17/02/22 - RP

COPYRIGHT :
THE ATTACHED DESIGNS AND ILLUSTRATIONS
ARE INTENDED SOLELY FOR, AND SHOULD
ONLY BE USED BY, THOSE TO WHOM THIS
DESIGN SPECIFICATION IS ADDRESSED.

THE CONTENTS ARE STRICTLY
PRIVATE AND CONFIDENTIAL.

ANY FORM OF REPRODUCTION,
DISSEMINATION, COPYING, DISCLOSURE,
MODIFICATION OR DISTRIBUTION IS STRICTLY
PROHIBITED WITHOUT THE PRIOR WRITTEN
CONSENT OF ASHLEIGH SIGNS LTD


(COMPANY NUMBER : 1325080)

WHOSE REGISTERED ADDRESS IS:
ASHLEIGH HOUSE, BECKBRIDGE ROAD,
NORMANTON INDUSTRIAL ESTATE,
NORMANTON. WF6 1TE

PROPOSED (View from Cambridge Street)



PROPOSED (View from A635(M))

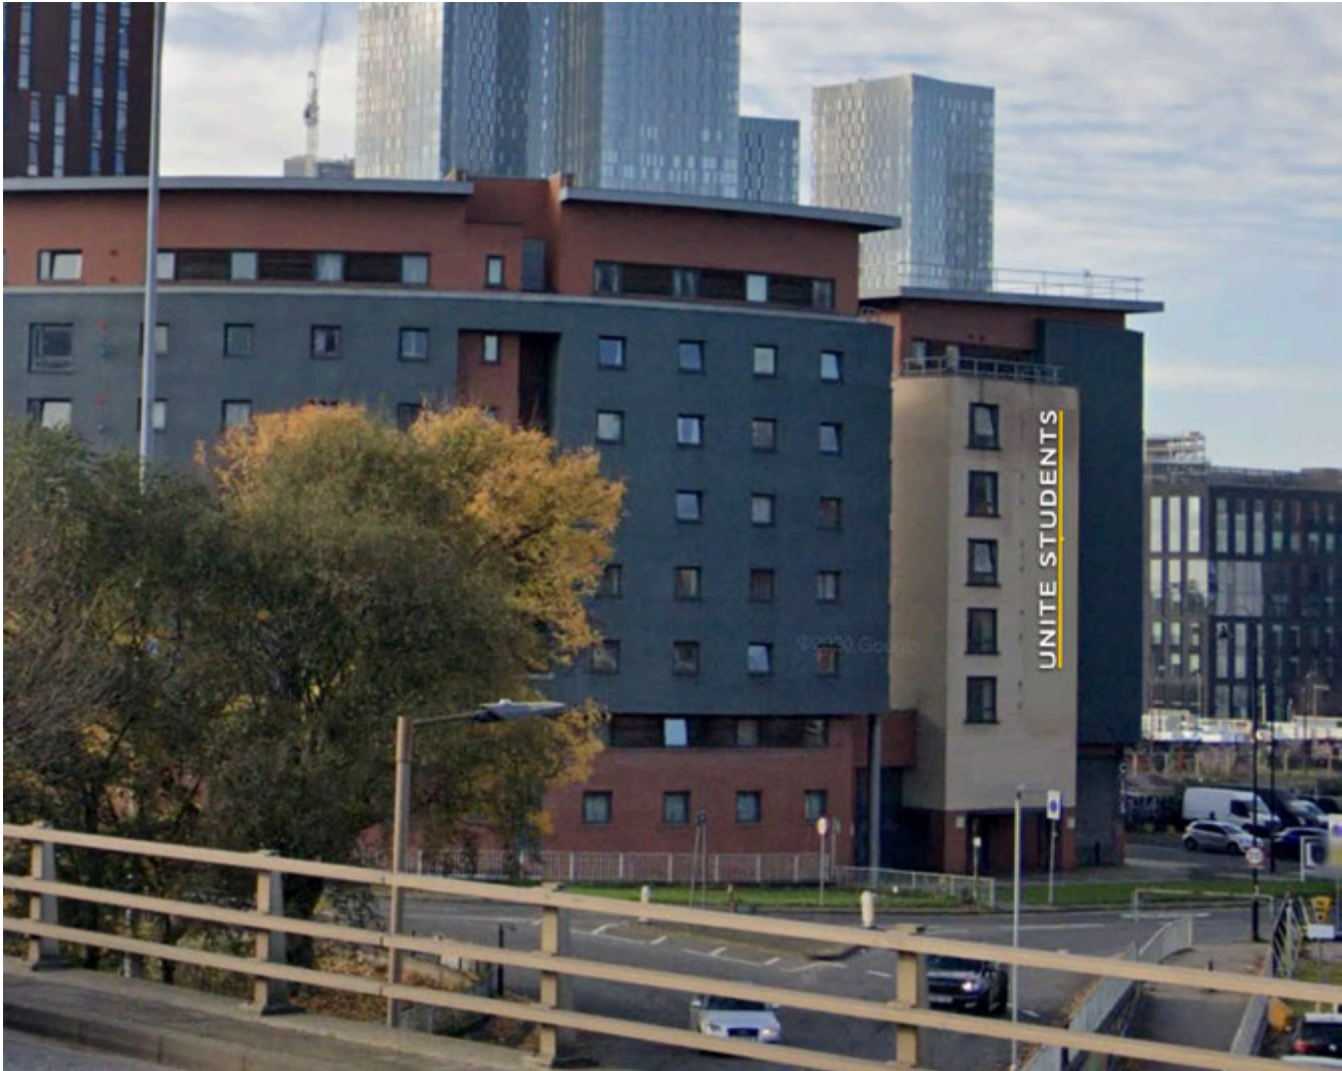

UNITE STUDENTS
NEW MEDLOCK HOUSE
25-45 CHESTER STREET
MANCHESTER
M15 6JX

160915 (PLANNING)
17/02/22 - RP

COPYRIGHT :
THE ATTACHED DESIGNS AND ILLUSTRATIONS
ARE INTENDED SOLELY FOR, AND SHOULD
ONLY BE USED BY, THOSE TO WHOM THIS
DESIGN SPECIFICATION IS ADDRESSED.

THE CONTENTS ARE STRICTLY
PRIVATE AND CONFIDENTIAL.

ANY FORM OF REPRODUCTION,
DISSEMINATION, COPYING, DISCLOSURE,
MODIFICATION OR DISTRIBUTION IS STRICTLY
PROHIBITED WITHOUT THE PRIOR WRITTEN
CONSENT OF ASHLEIGH SIGNS LTD

(COMPANY NUMBER : 1325080)

WHOSE REGISTERED ADDRESS IS:
ASHLEIGH HOUSE, BECKBRIDGE ROAD,
NORMANTON INDUSTRIAL ESTATE,
NORMANTON. WF6 1TE

EXISTING (View from A5103)



EXISTING (View from A635(M))



UNITE
STUDENTS

UNITE STUDENTS
NEW MEDLOCK HOUSE
25-45 CHESTER STREET
MANCHESTER
M15 6JX

160915 (PLANNING)
17/02/22 - RP

COPYRIGHT :
THE ATTACHED DESIGNS AND ILLUSTRATIONS
ARE INTENDED SOLELY FOR, AND SHOULD
ONLY BE USED BY, THOSE TO WHOM THIS
DESIGN SPECIFICATION IS ADDRESSED.

THE CONTENTS ARE STRICTLY
PRIVATE AND CONFIDENTIAL.

ANY FORM OF REPRODUCTION,
DISSEMINATION, COPYING, DISCLOSURE,
MODIFICATION OR DISTRIBUTION IS STRICTLY
PROHIBITED WITHOUT THE PRIOR WRITTEN
CONSENT OF ASHLEIGH SIGNS LTD

(COMPANY NUMBER : 1325080)

WHOSE REGISTERED ADDRESS IS:
ASHLEIGH HOUSE, BECKBRIDGE ROAD,
NORMANTON INDUSTRIAL ESTATE,
NORMANTON, WF6 1TE

PROPOSED (View from A5103)



PROPOSED (View from A635(M))



UNITE STUDENTS
NEW MEDLOCK HOUSE
25-45 CHESTER STREET
MANCHESTER
M15 6JX

160915 (PLANNING)
17/02/22 - RP

COPYRIGHT :
THE ATTACHED DESIGNS AND ILLUSTRATIONS
ARE INTENDED SOLELY FOR, AND SHOULD
ONLY BE USED BY, THOSE TO WHOM THIS
DESIGN SPECIFICATION IS ADDRESSED.

THE CONTENTS ARE STRICTLY
PRIVATE AND CONFIDENTIAL.

ANY FORM OF REPRODUCTION,
DISSEMINATION, COPYING, DISCLOSURE,
MODIFICATION OR DISTRIBUTION IS STRICTLY
PROHIBITED WITHOUT THE PRIOR WRITTEN
CONSENT OF ASHLEIGH SIGNS LTD

(COMPANY NUMBER : 1325080)

WHOSE REGISTERED ADDRESS IS:
ASHLEIGH HOUSE, BECKBRIDGE ROAD,
NORMANTON INDUSTRIAL ESTATE,
NORMANTON, WF6 1TE



North West Reception Elevation



UNITE STUDENTS
NEW MEDLOCK HOUSE
25-45 CHESTER STREET
MANCHESTER
M15 6JX



160915 (PLANNING)
17/02/22 - RP

COPYRIGHT :
THE ATTACHED DESIGNS AND ILLUSTRATIONS
ARE INTENDED SOLELY FOR, AND SHOULD
ONLY BE USED BY, THOSE TO WHOM THIS
DESIGN SPECIFICATION IS ADDRESSED.

THE CONTENTS ARE STRICTLY
PRIVATE AND CONFIDENTIAL.
ANY FORM OF REPRODUCTION,
DISSEMINATION, COPYING, DISCLOSURE,
MODIFICATION OR DISTRIBUTION IS STRICTLY
PROHIBITED WITHOUT THE PRIOR WRITTEN
CONSENT OF ASHLEIGH SIGNS LTD
(COMPANY NUMBER : 1325080)
WHOSE REGISTERED ADDRESS IS:
ASHLEIGH HOUSE, BECKBRIDGE ROAD,
NORMANTON INDUSTRIAL ESTATE,
NORMANTON, WF6 1TE



Scale 1:50 @ A3

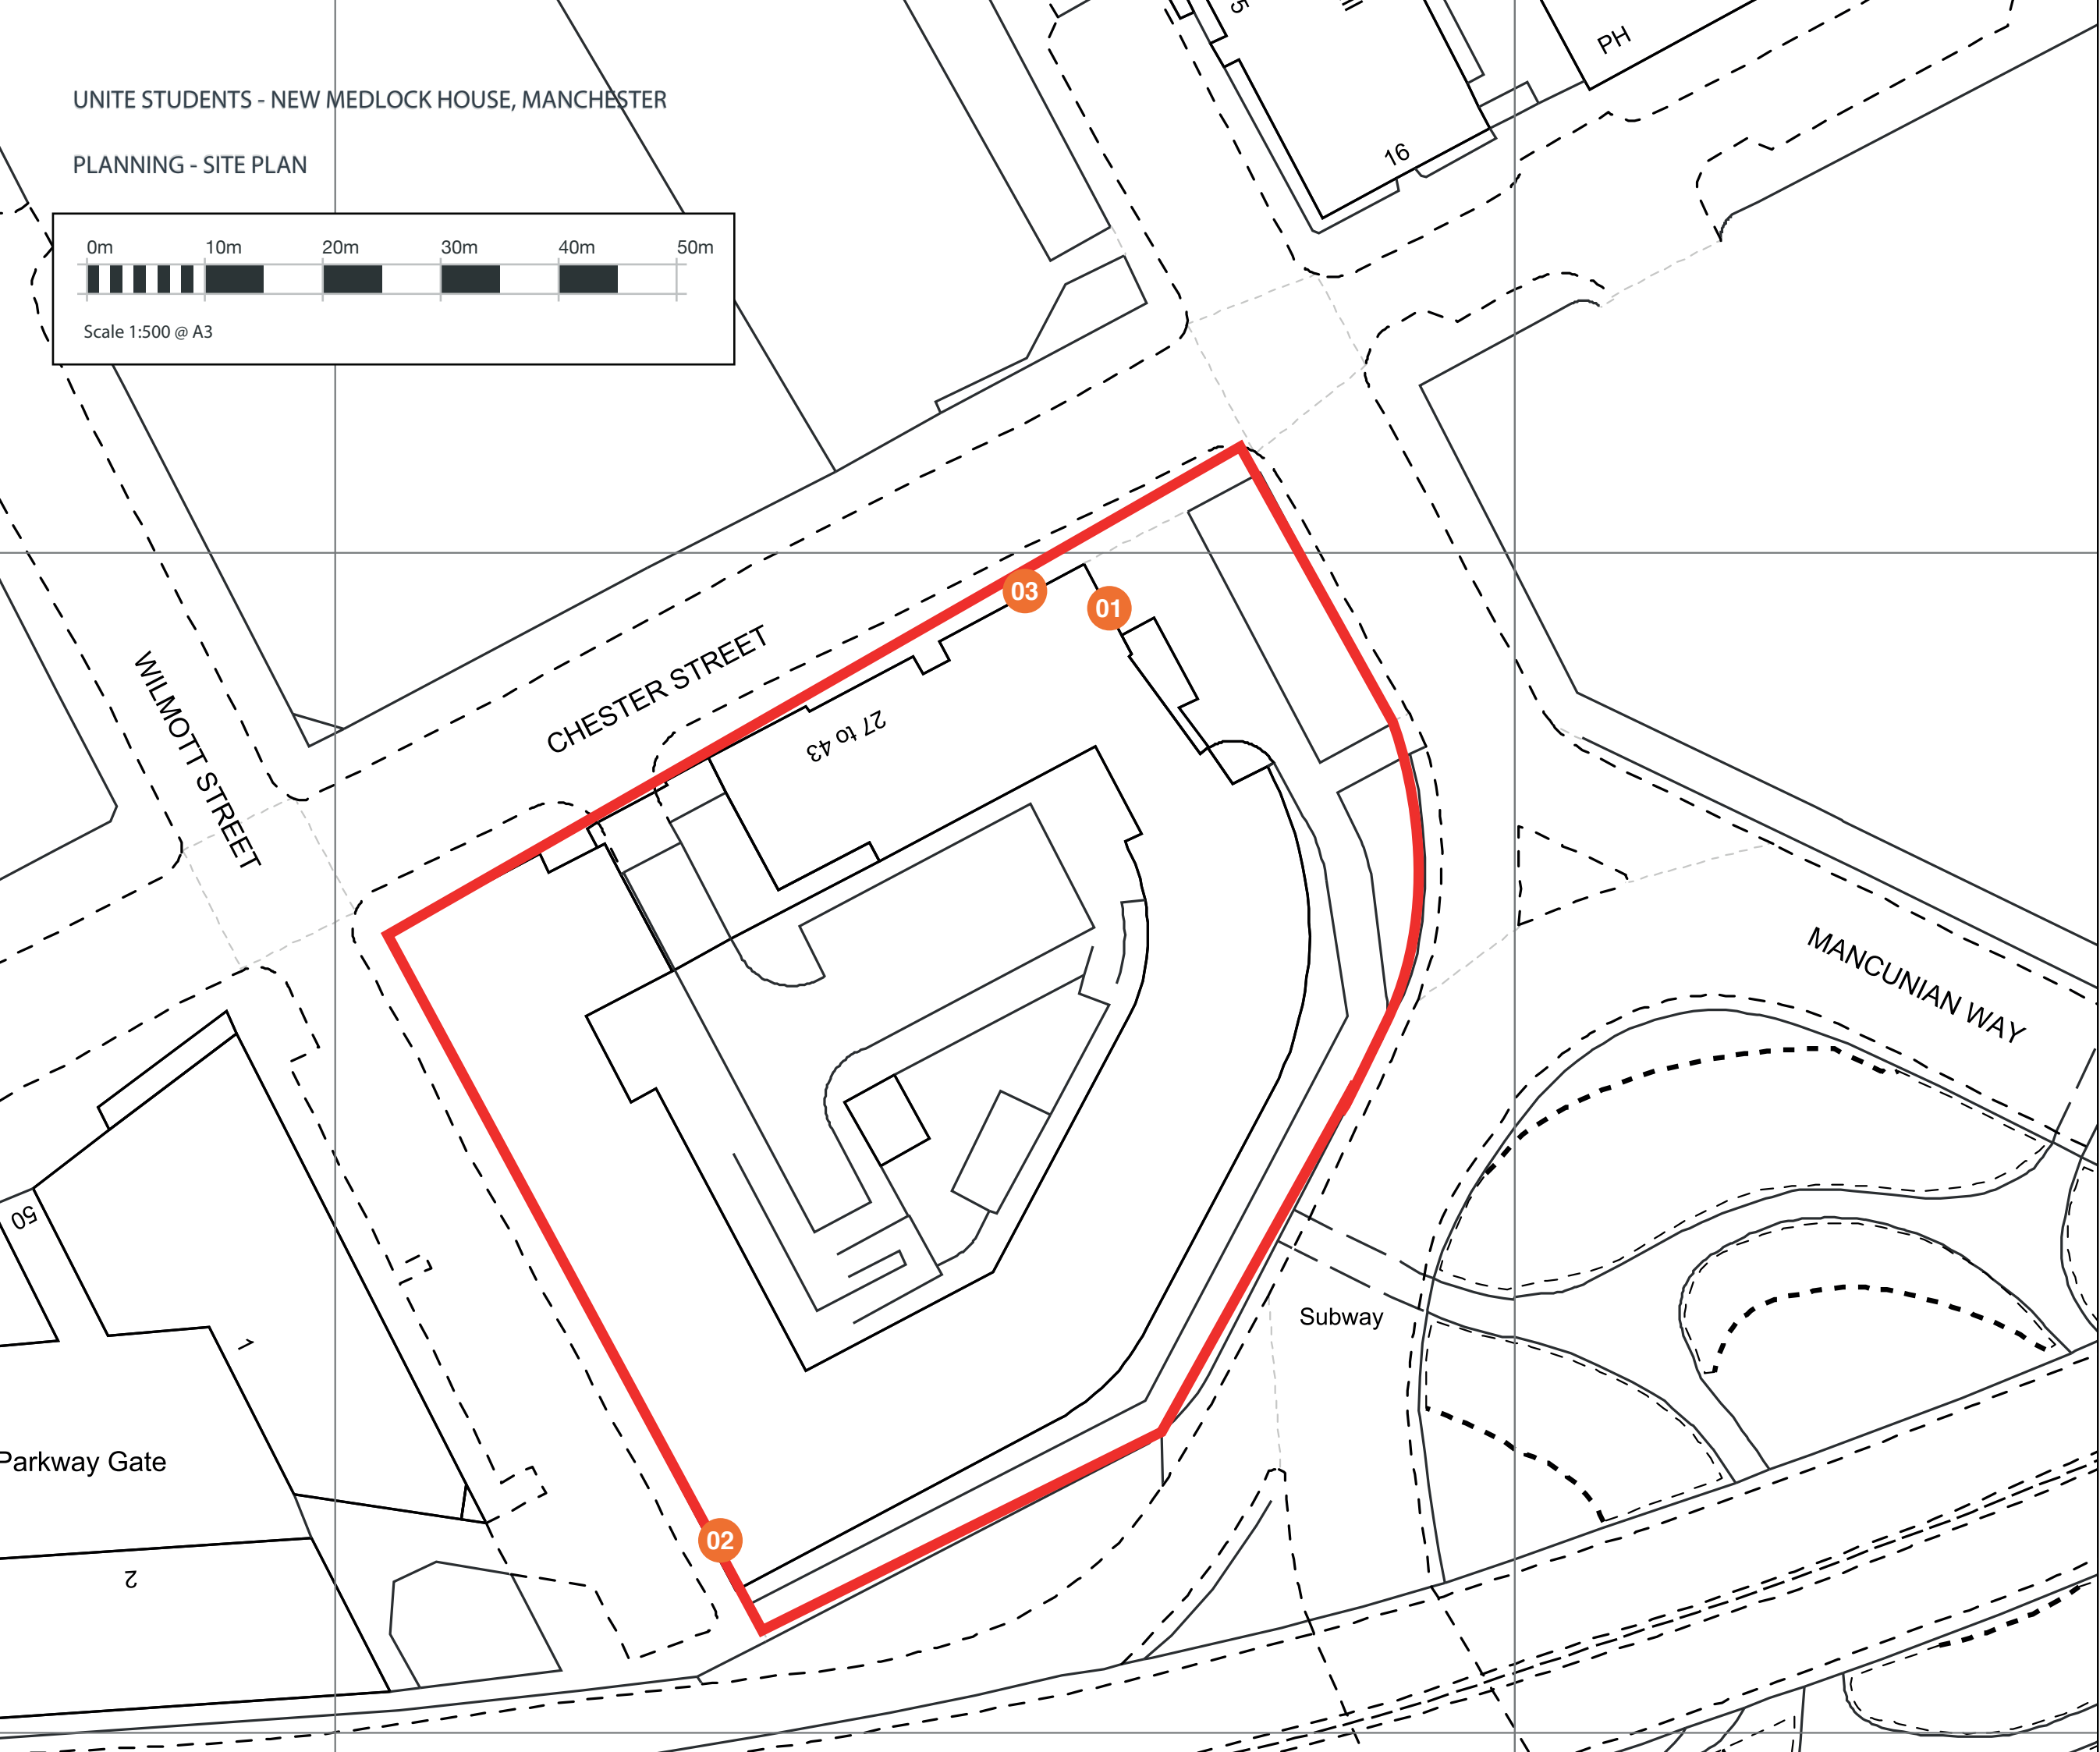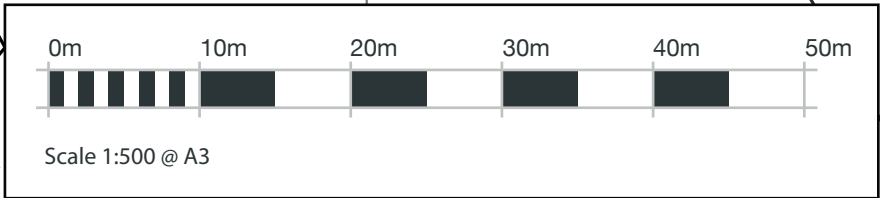

UNITE
STUDENTS

UNITE STUDENTS
NEW MEDLOCK HOUSE
25-45 CHESTER STREET
MANCHESTER
M15 6JX

160915 (PLANNING)
17/02/22 - RP

COPYRIGHT :
THE ATTACHED DESIGNS AND ILLUSTRATIONS
ARE INTENDED SOLELY FOR, AND SHOULD
ONLY BE USED BY, THOSE TO WHOM THIS
DESIGN SPECIFICATION IS ADDRESSED.

THE CONTENTS ARE STRICTLY
PRIVATE AND CONFIDENTIAL.

ANY FORM OF REPRODUCTION,
DISSEMINATION, COPYING, DISCLOSURE,
MODIFICATION OR DISTRIBUTION IS STRICTLY
PROHIBITED WITHOUT THE PRIOR WRITTEN
CONSENT OF ASHLEIGH SIGNS LTD

(COMPANY NUMBER : 1325080)

WHO SE REGISTERED ADDRESS IS:
ASHLEIGH HOUSE, BECKBRIDGE ROAD,
NORMANTON INDUSTRIAL ESTATE,
NORMANTON. WF6 1TE