


EXISTING FRONT
GARDEN PLAN

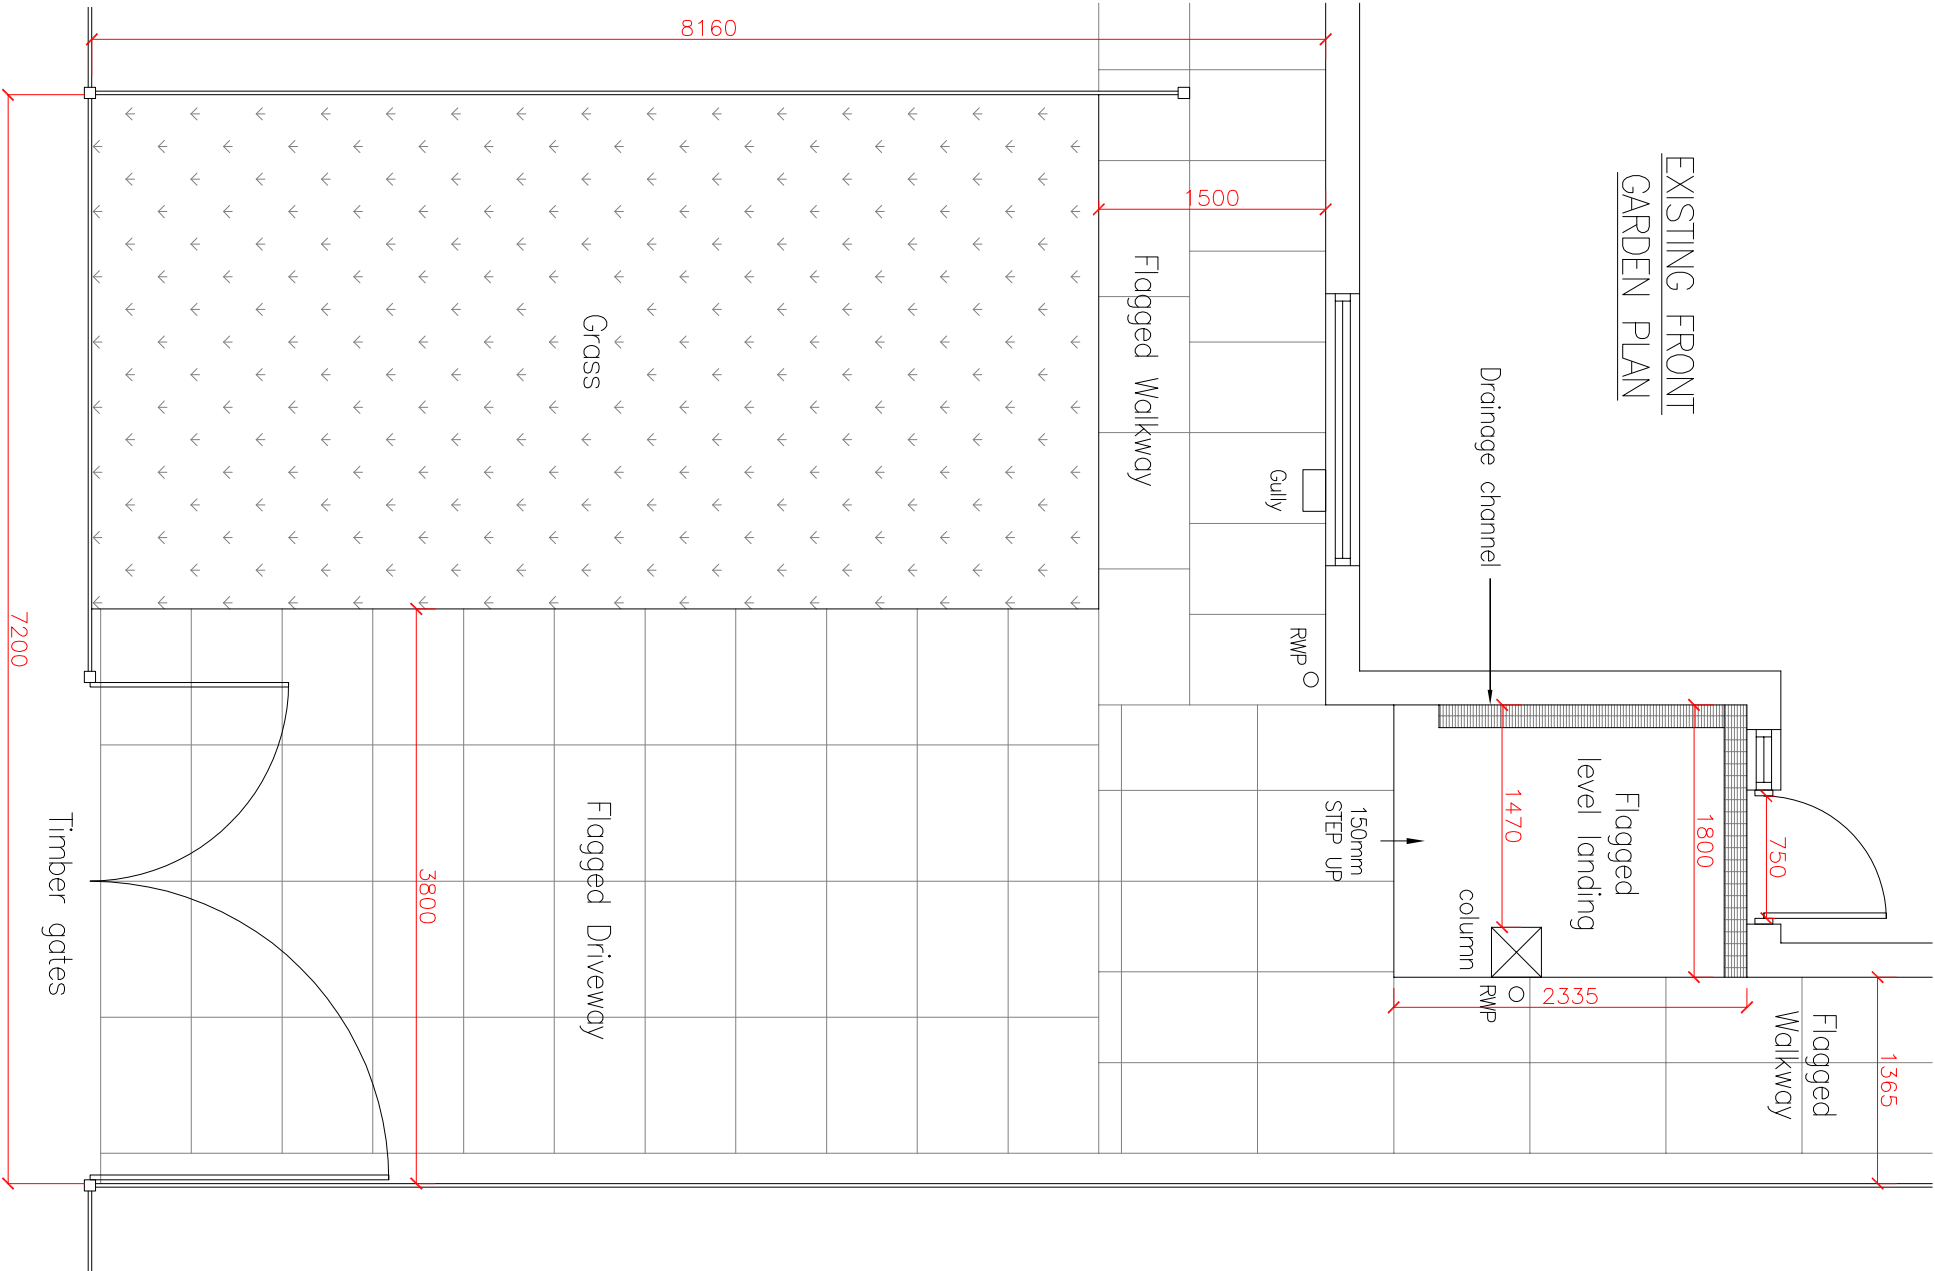

REV	DESCRIPTION	DATE	BY	CHK
1	19 Abram Close, Fallowfield, Manchester			
Project:				
Drawing Title:				
Existing Front Garden Layout				
Drawing No.: 122-001				
Scale @ A3 1:50				
Revision: .				
Status:				
Drawn By: AU				
Date: 13/07/21				