

Notes:

All work to be carried out in accordance with building regulations and all other statutory legislation to the satisfaction of the local authority Inspector. All materials and workmanship to comply with the appropriate codes of practice and British standards.


All dimensions are in meters unless stated otherwise.

Contractor must check all the dimensions prior to commencing any works on site.

All structural wall elements (walls,lintels, foundation etc) affected by he new work are o be exposed by the contractor and checked on site by he local authority prior to start to confirm the ability to sustain new loadings.

All materials to match existing unless stated otherwise.

All electrical installations to IEE regulations. Gas installation to be 'Gas Safety' and certified. Boundaries as shown are the fence lines and not necessarily the exact boundary.

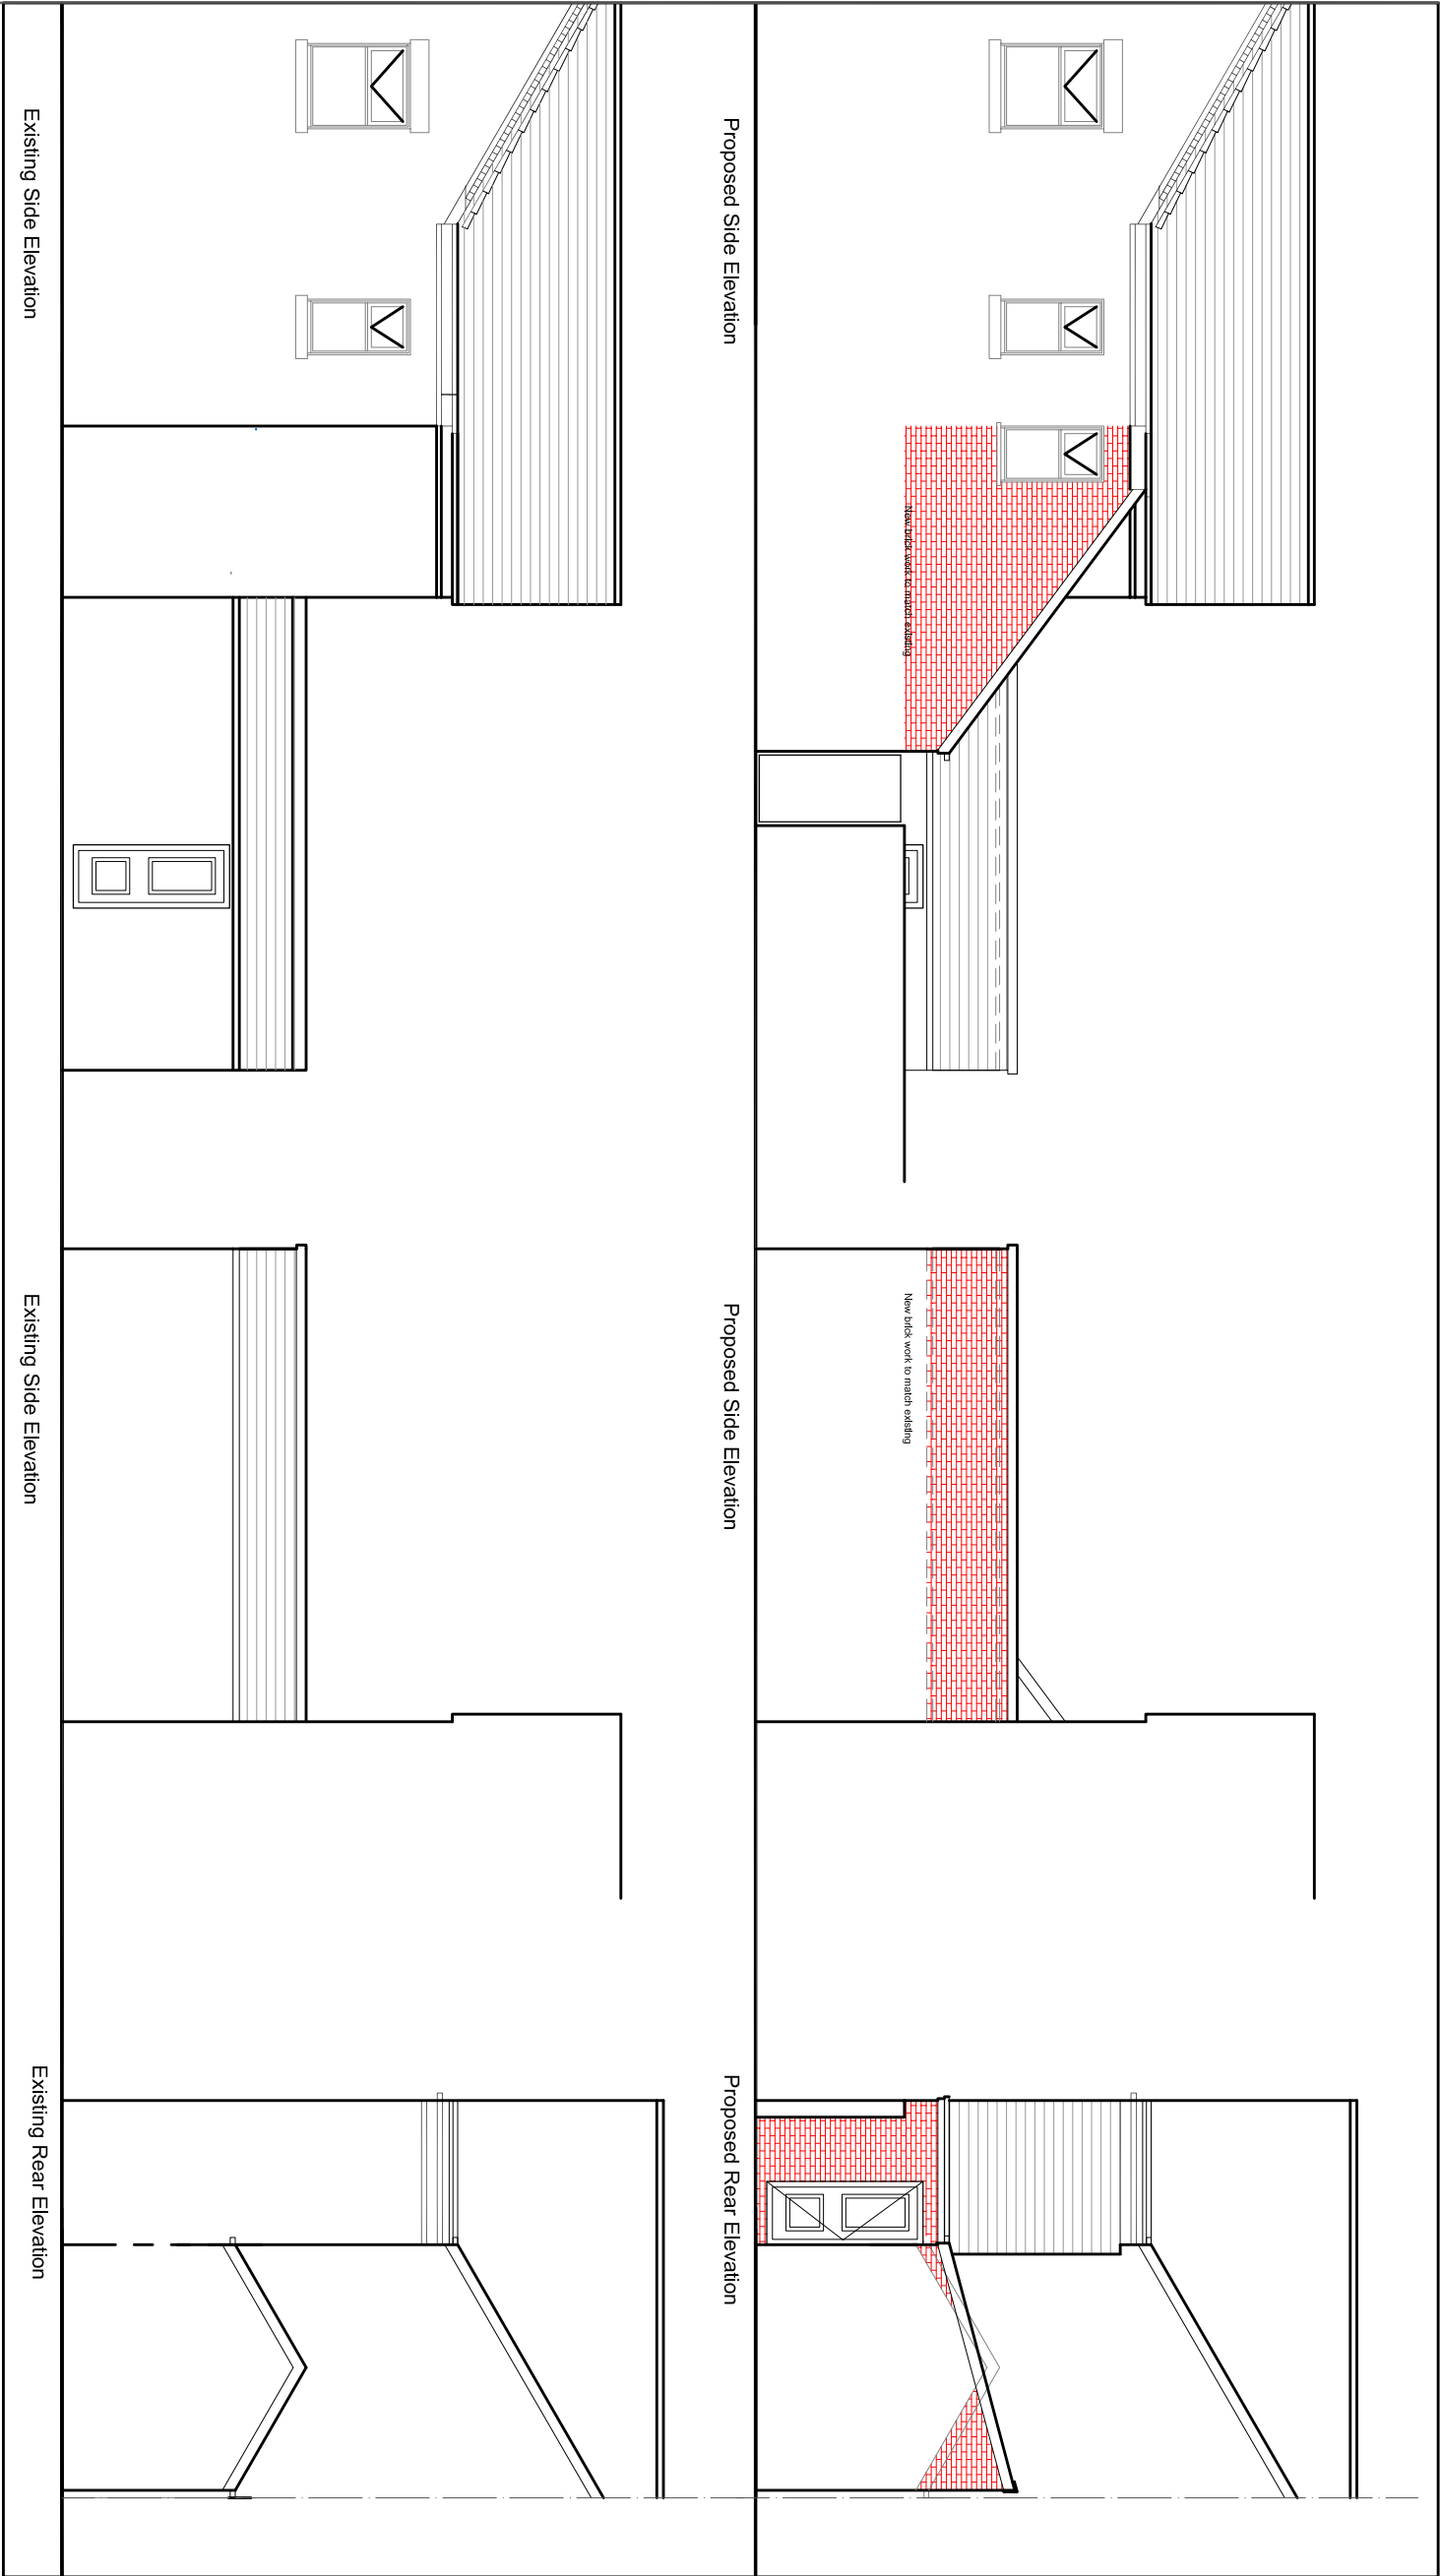

REV:	DESCRIPTION:	BY:	DATE:
STATUS:	Planning Issue		
CLIENT:			
Mr. Javed Shafi			
ARCHITECT:			
na design			
Manchester			
SITE:			
299 Moston Lane, M40 9WF			
TITLE:			
Proposed Elevation			
SCALE AT A3:	DATE:	DRAWN:	CHECKED:
1:100	13/08/20	VO	VO
PROJECT NO:	DRAWING NO:	REVISION:	
-	np02	-	