





1:200 @ A1

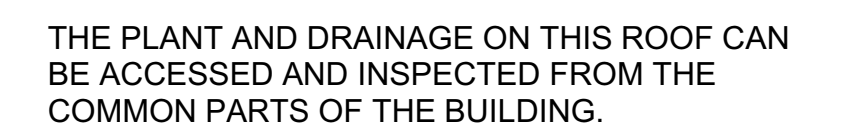

- | | |
|--|--|
| | CENTRE PIVOT ROOF LIGHTS |
| | WINDOWS ON FACADES FACING WILMSLOW ROAD AND GRANDALE STREET WILL BE CLEANED BY POLE. POLE CLEANING CAN REACH UP TO 19M. |
| | INWARD OPENING WINDOWS ON NORTH AND WEST FACADES WILL BE CLEANED FROM THE INSIDE IN COMPLIANCE WITH THE BUILDING REGULATIONS |
| | ROOF ACCESS |

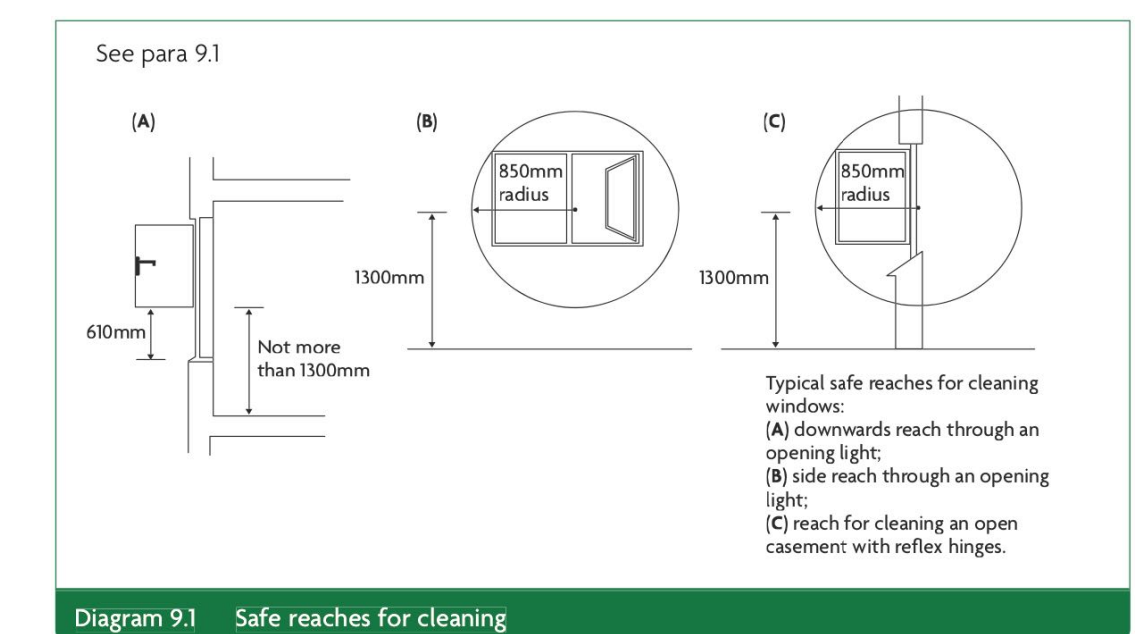

(Approved Document K, 2013:44)

IMPORTANT NOTES:											CLIENT: VIEWS PROJECT: NEW RESIDENTIAL DEVELOPMENT ADDRESS: 98 WILMSLOW ROAD, RUSHOLME DRAWING TITLE: MAINTENANCE PLAN SCALE: 1:100 @ A1 DATE: MARCH 2022 DRAWING NO: A454_P_111B		OLLIER SMURTHWAITE ARCHITECTS 40 King Street, Manchester, M2 6BA T 0161 883 0838 F 0161 883 0839 E mail@olliersmurthwaite.com	