



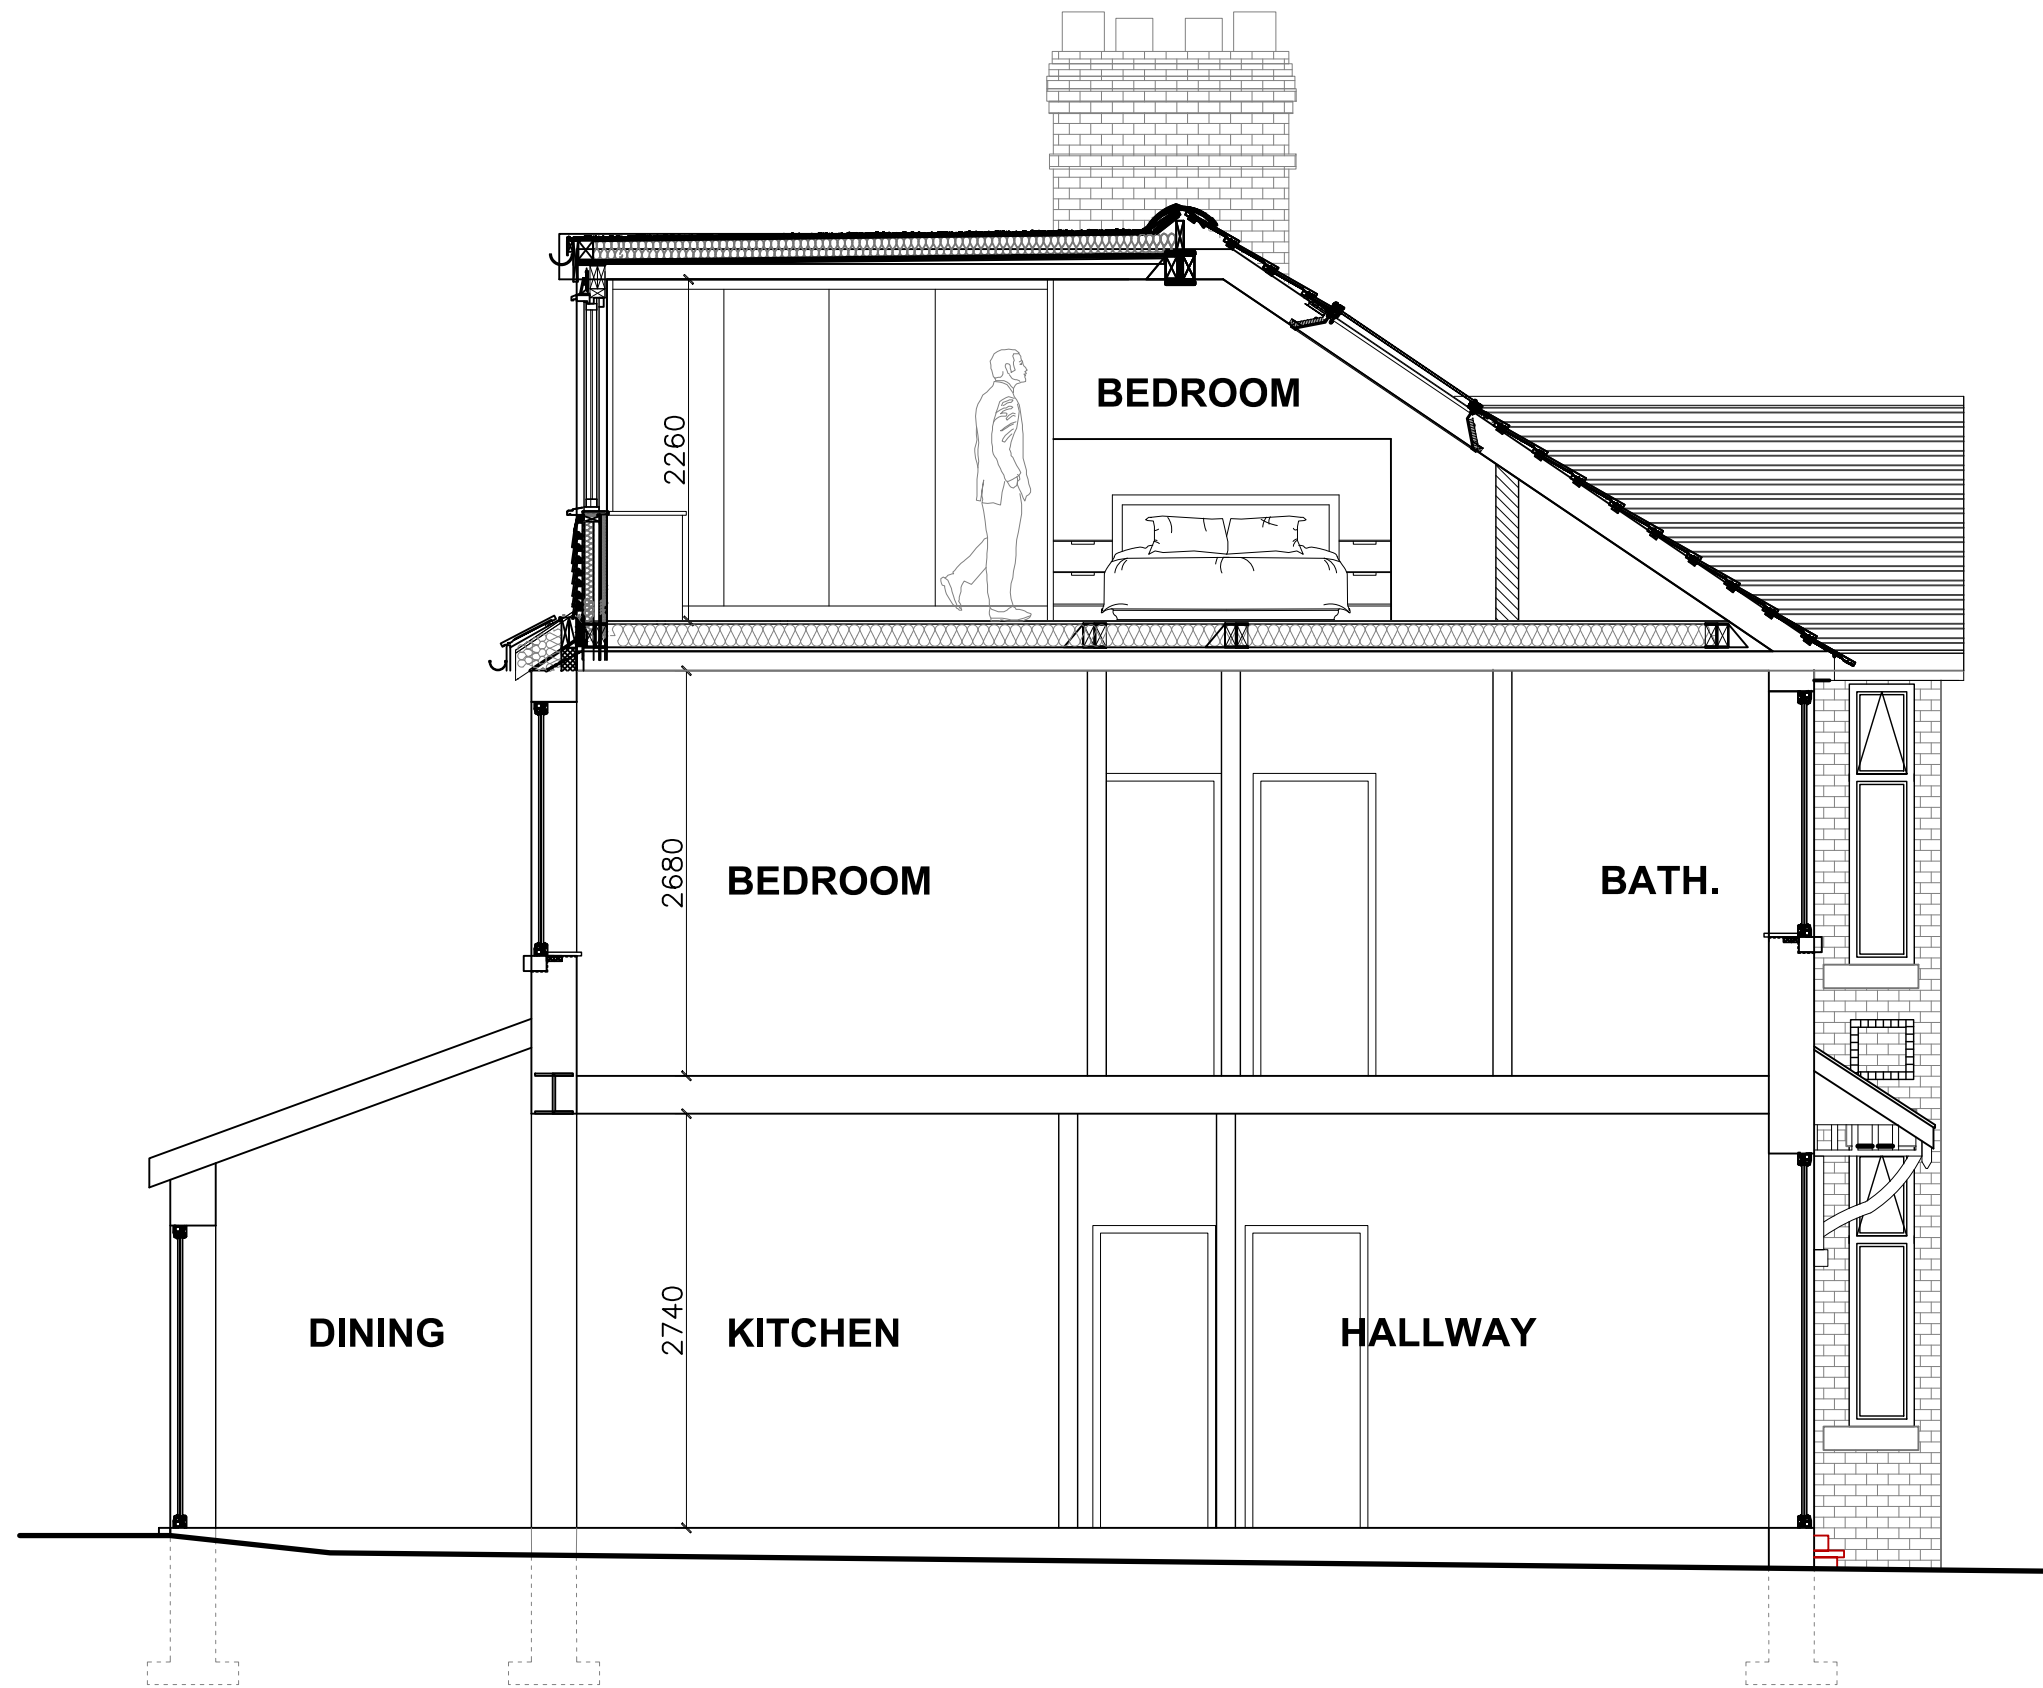

Proposed Section AA

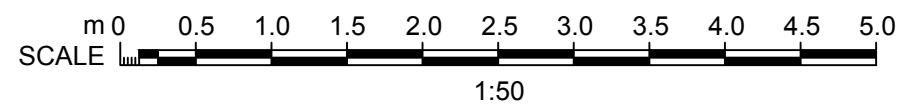

INSPIRE | DESIGN | BUILD



+44 (0) 161 818 2786
www.mldesign.uk | info@mldesign.uk

Job Ref.	Drawing No.	Revision
1154	0400	B

B	Issue for Planning	ML	05/02/22
A	Issue for Client	ML	29/01/20

Rev	Description	By	Date
-----	-------------	----	------

Initial Issue: 15/03/21

CLIENT

Mr. Mohammad Lokasher
4 Fairview Avenue
Levenshulme
Manchester
M19 2AN

PROJECT TITLE

Loft Conversion with New
Dormer to Semi-Detached Property

DRAWING TITLE

Proposed Section AA

Drawn by: ML	Checked by: ML
Date: 15/03/21	Scale: 1:50 @A3

This drawing is to be read in conjunction with
all relevant drawings.

The main contractor/builder is to interpret the
requirements in
relationship to the site conditions encountered and as
agreed with the Building Control officer.

All dimensions and sizes to be verified on site, any
discrepancies to be reported to the client/project
manager. These annotations were prepared for
planning and/or building control submission only.

This drawing and design is the (©2022) property of
ML Design, and should not be reproduced without
written permission.