

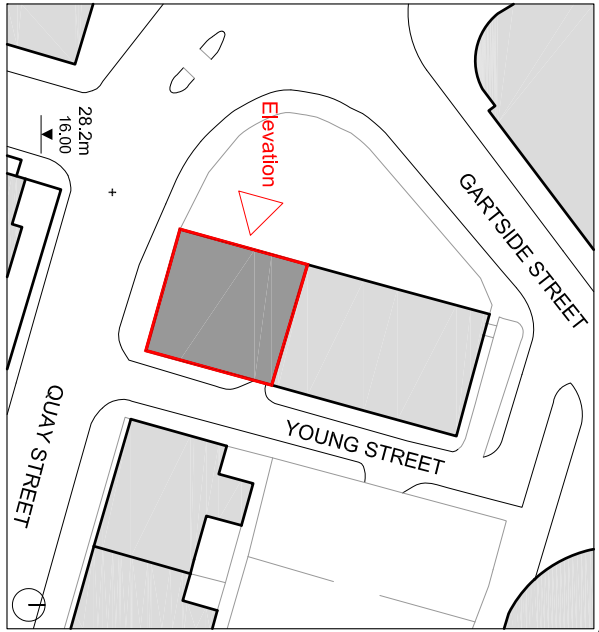


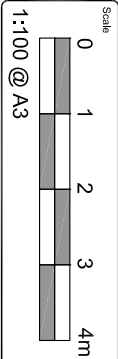

Key Plan (NTS)

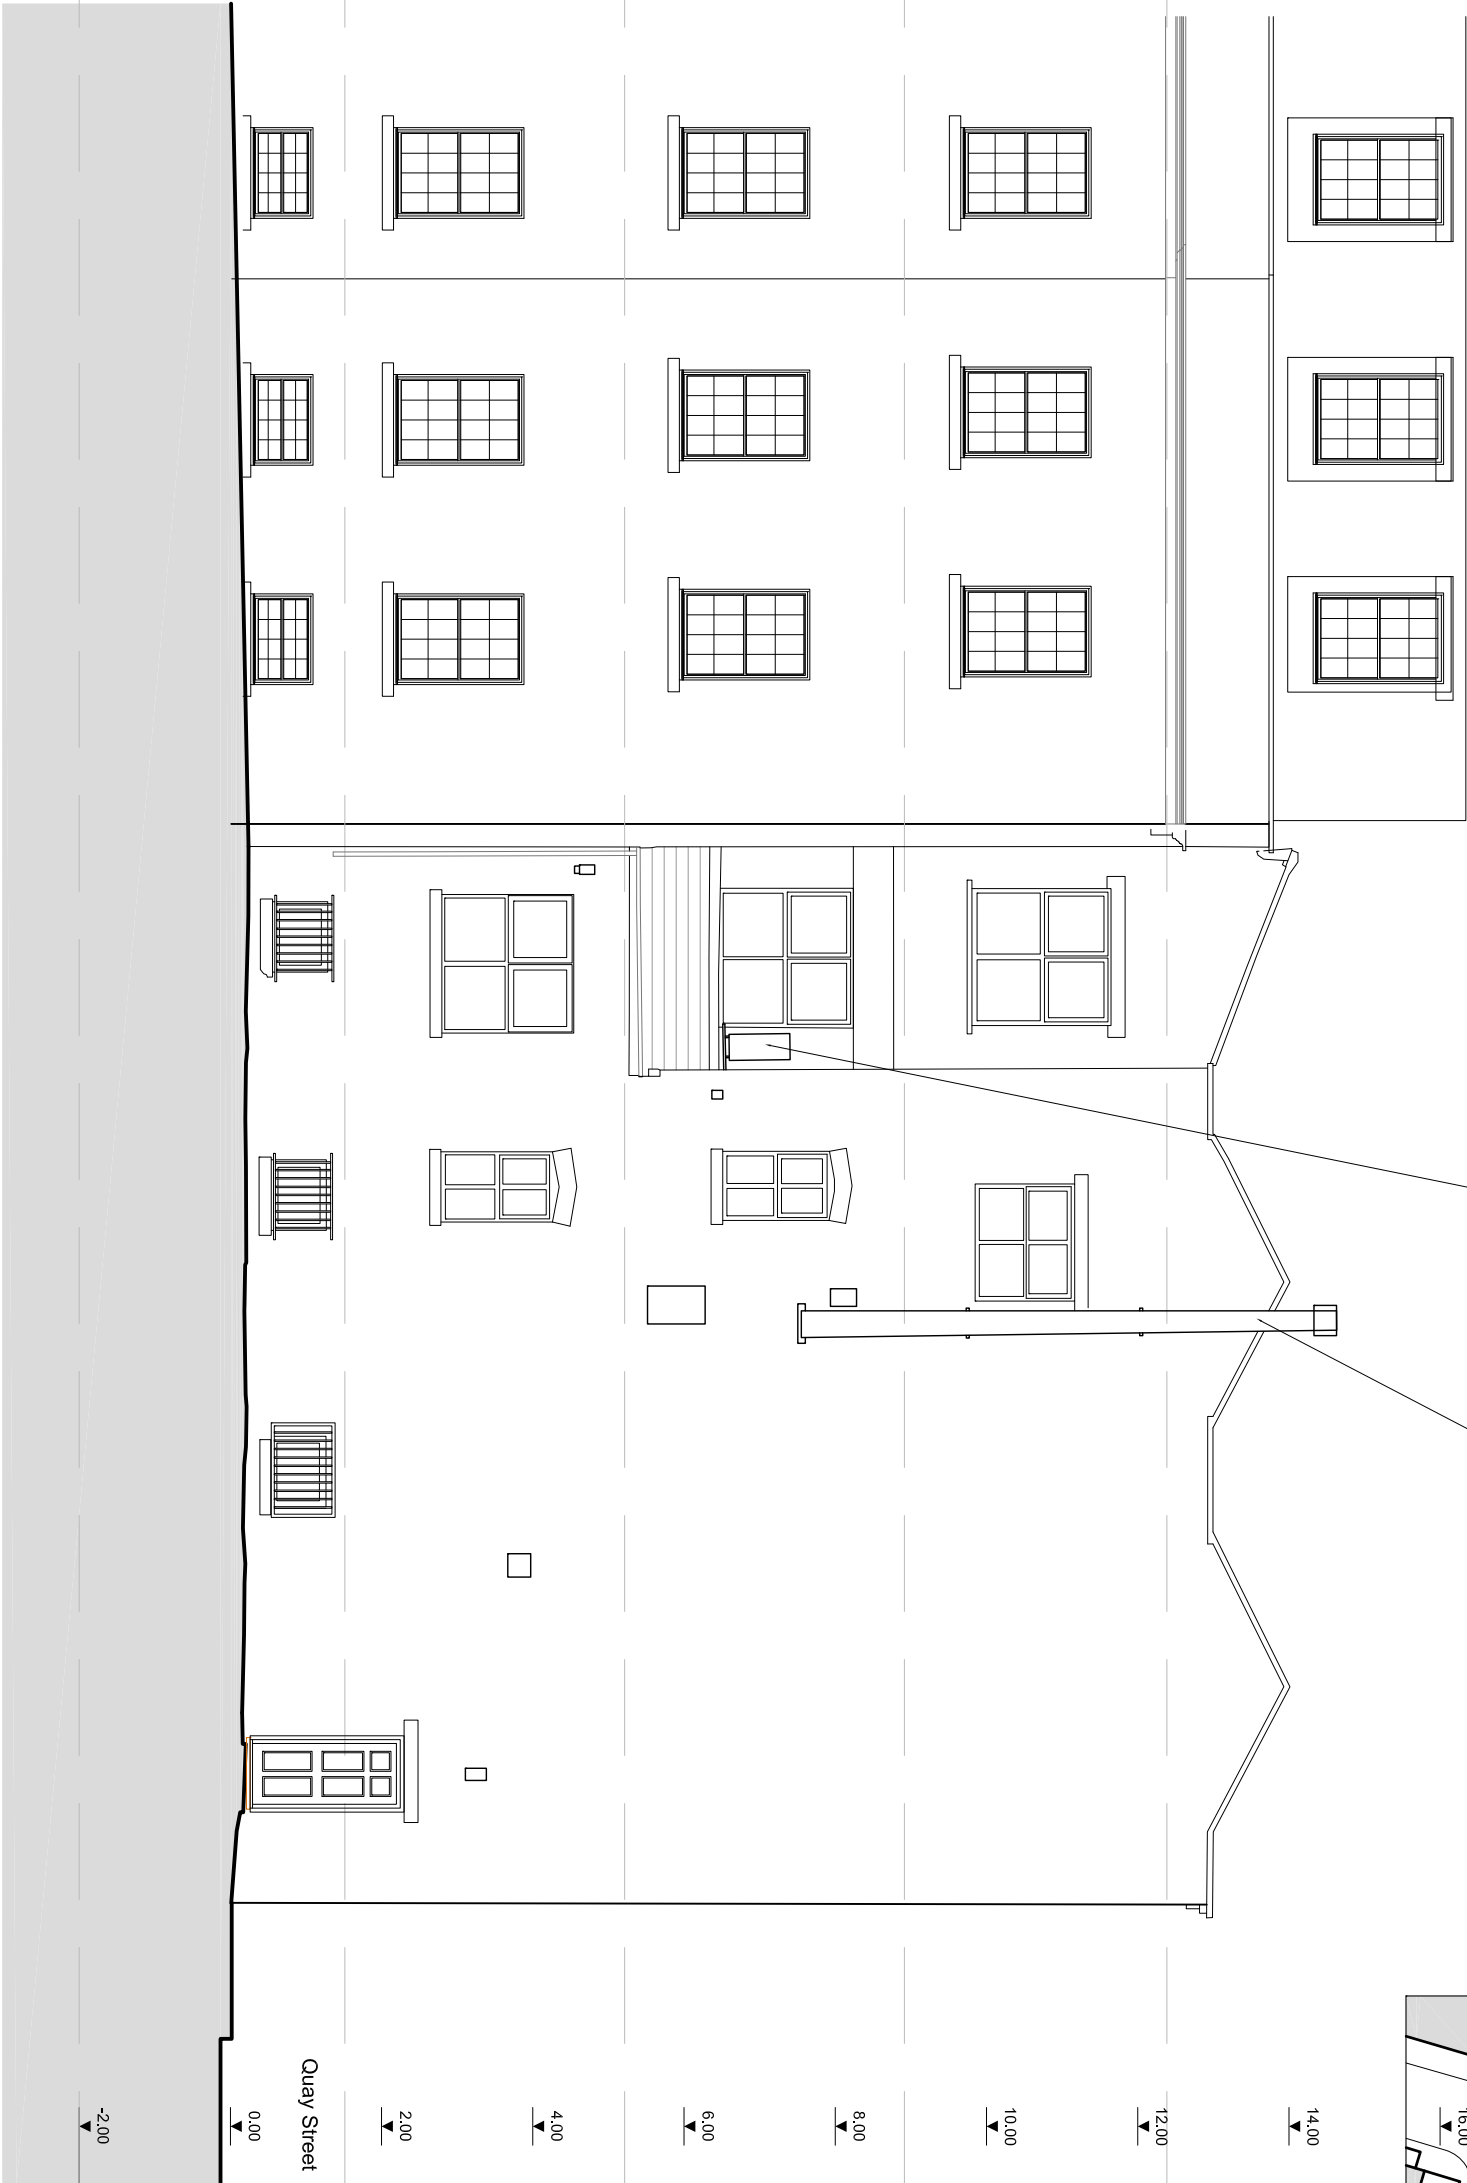

Side Elevation facing Gartside Street

Notes

Figured dimensions are to be used in all cases.

Dimensions should not be scaled from drawing unless for planning application purposes.

All existing dimensions should be checked on site before commencement of the works.

Land Registry and ownership boundaries are produced by Studio KMA using all reasonable endeavours. Studio KMA cannot be held responsible for scale discrepancies in plans supplied by others.

Any discrepancies in dimensions should be clarified with the Architect at the address below prior to commencement of the works.

No deviation from this drawing will be permitted without the prior written consent of the Architect.

This drawing is to be read in conjunction with all the relevant Mechanical and Electrical drawings.


This drawing is to be read in conjunction with the relevant Structural Engineer's drawings, structural calculations and recommendations.

This drawing is to be read in conjunction with the relevant Fire Safety Strategy drawings.

Please note that the use of any quantification data is done so at the users own risk.

This drawing is the copyright of Studio KMA and is to be attached to the Architect on completion of the contract. The drawing should not be reproduced without the written permission of Studio KMA.

Revision Notes			
Rev.	Date	Revision Description	Drawn Checked
P1	04.02.22	Initial Issue	DG DG
P2	14.03.22	General amendments	DG DG
P3	27.04.22	Updated to survey	DG DG

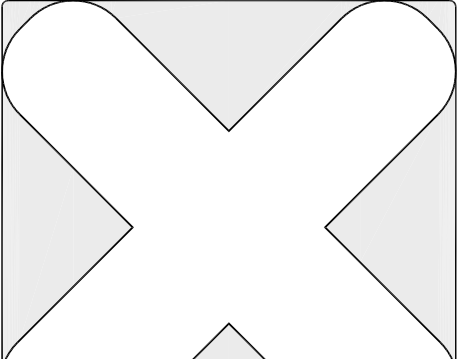

Project Name
**Manchester
76 Quay Street**

Drawing Title
**Existing Side Elevation
To Gartside Street**

Drawing Number
MYS-KMA-XX-XX-DR--A-9024

Project Number T1085	Status A3 Planning	Revision P3
--------------------------------	----------------------------------	-----------------------

Drawn by DG	Authorised by DG	Date 04.02.22
-----------------------	----------------------------	-------------------------

Studio KMA

4 Cornwell Court | Brunswick Street | Oldham | OL1 1ET
T: 01457 873183

10 Nicholas Street | Chester | CH1 2NX
T: 01244 478505

E: info@studiokma.co.uk

www.studiokma.co.uk