


All Dimensions should be checked on site.
 Do not scale this drawing.
 Any drawing errors should be brought to the attention of the architect.
 COPYRIGHT © D@C Design
 REVISED: _____
 REVISIONS: _____
 DATE: _____

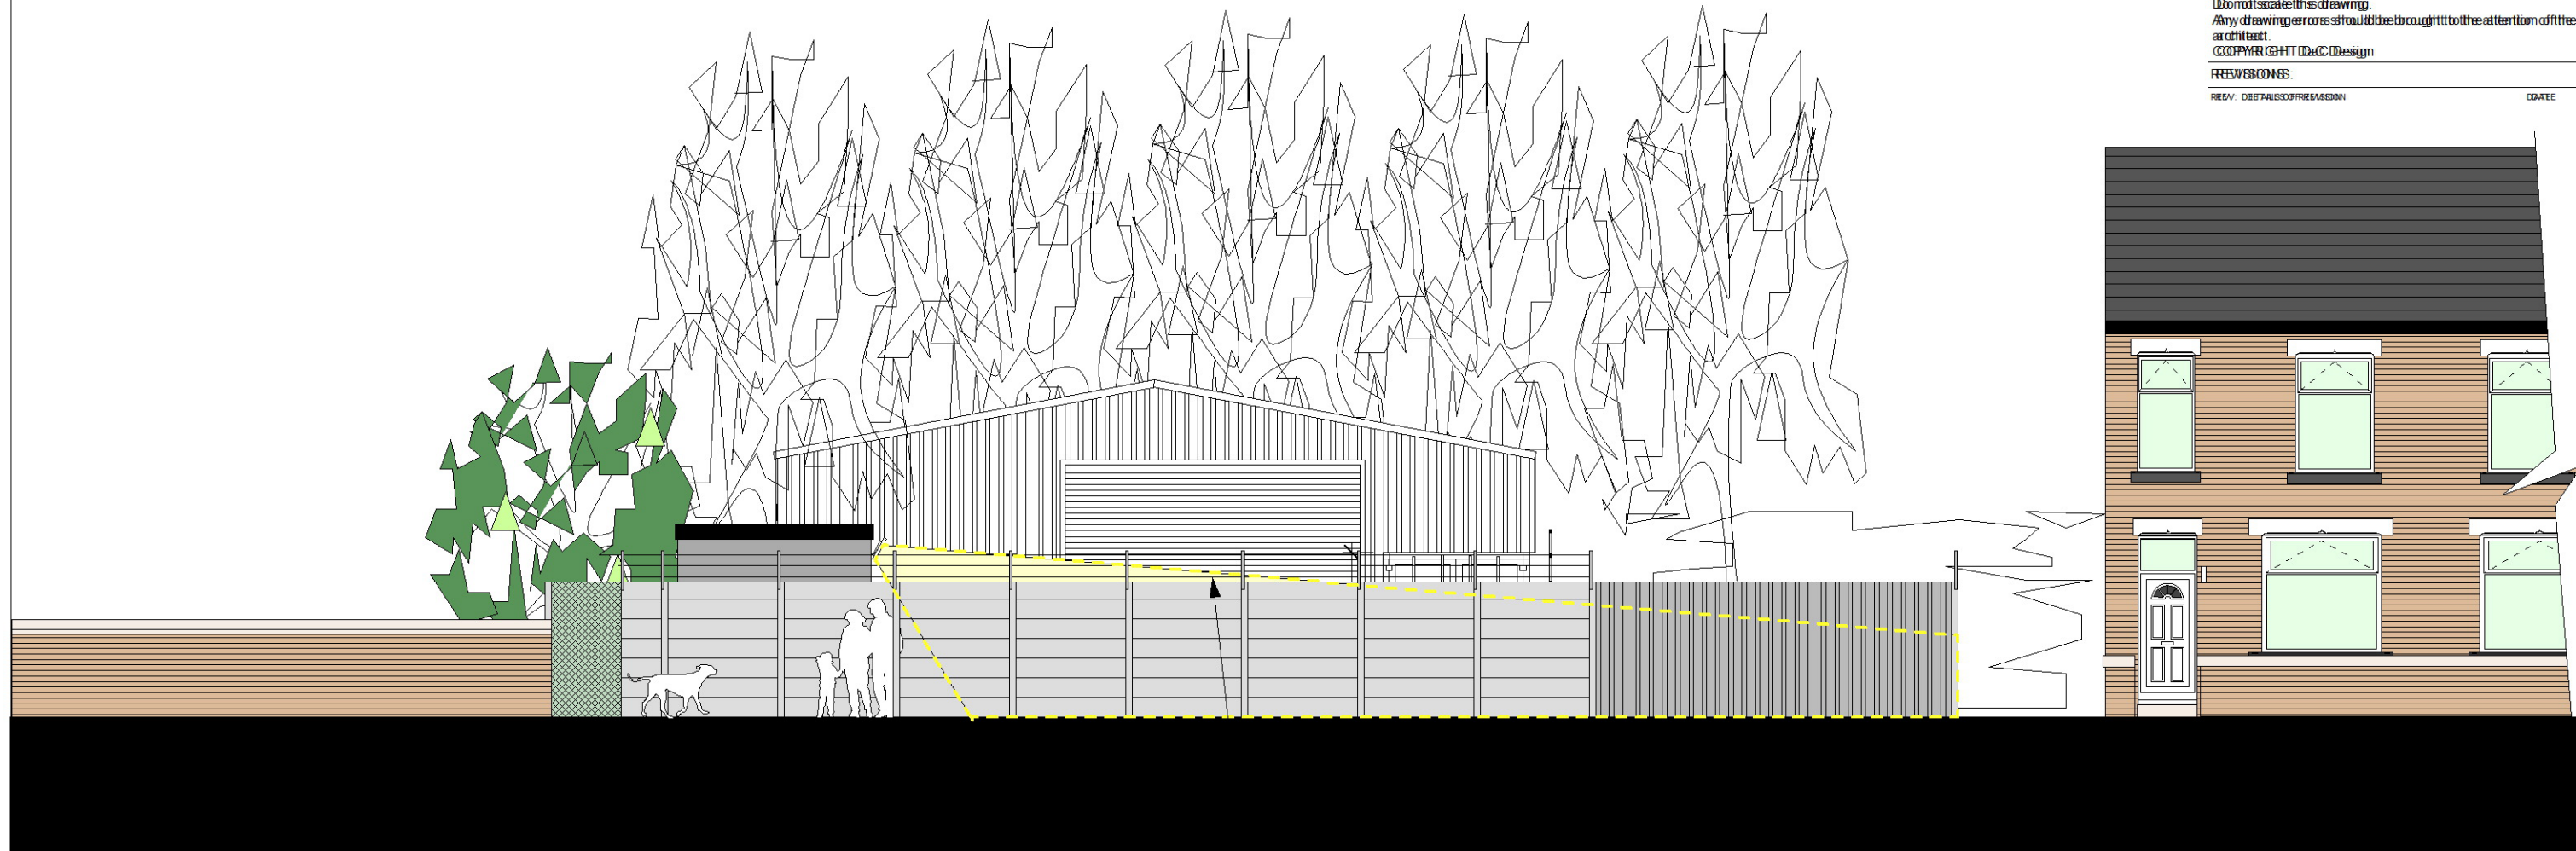

ELEVATION TO CAMBERT STREET




Single Motion sensitive security LED Spotlight fitting to cover yard entrance area. Fixed to portacabin wall and angled to avoid upwards light spill.


CCTV Camera covering yard

Zone of light spill


CCTV Camera covering yard

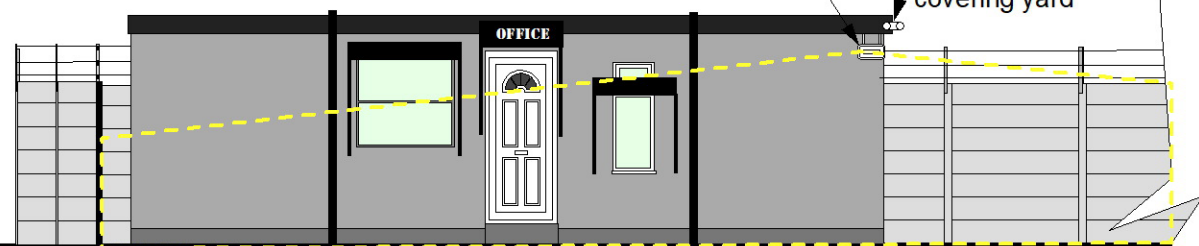

PORTACABIN ELEVATION TO YARD (EAST)

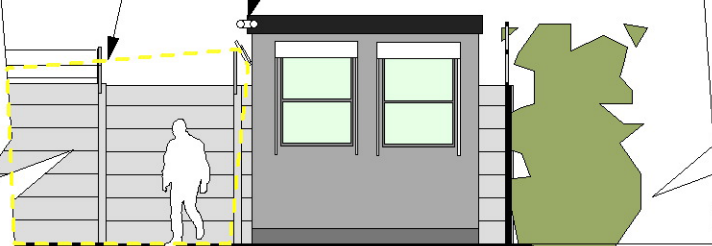

PORTACABIN END ELEVATION TO NORTH

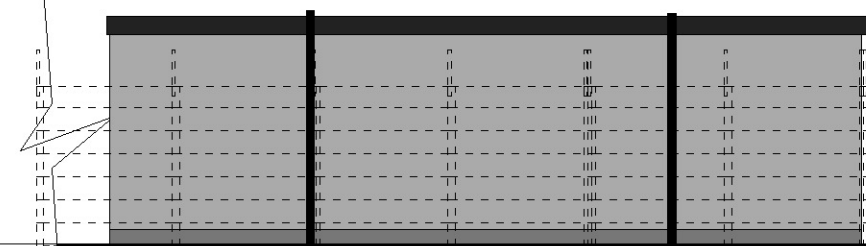

PORTACABIN ELEVATION TO EMBANKMENT

rev A - Materials and lighting details added

P05A


DRAWING: **PROPOSED ELEVATIONS - REPOSITIONED PORTACABIN**

JOB TITLE: **ERECTION of TEMPORARY STORAGE HOUSING - Land next to 29 Cambert lane, Gorton Manchester M18 8HA**

CLIENT: **Mr F T RASHID**

SCALE: **1:100 @ A3**

DATE: **April 2022**

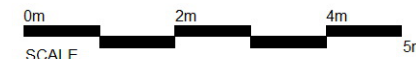

D@C DESIGN
 ARCHITECTURE & PLANNING
 0776 452 3545 0161 425 3934