


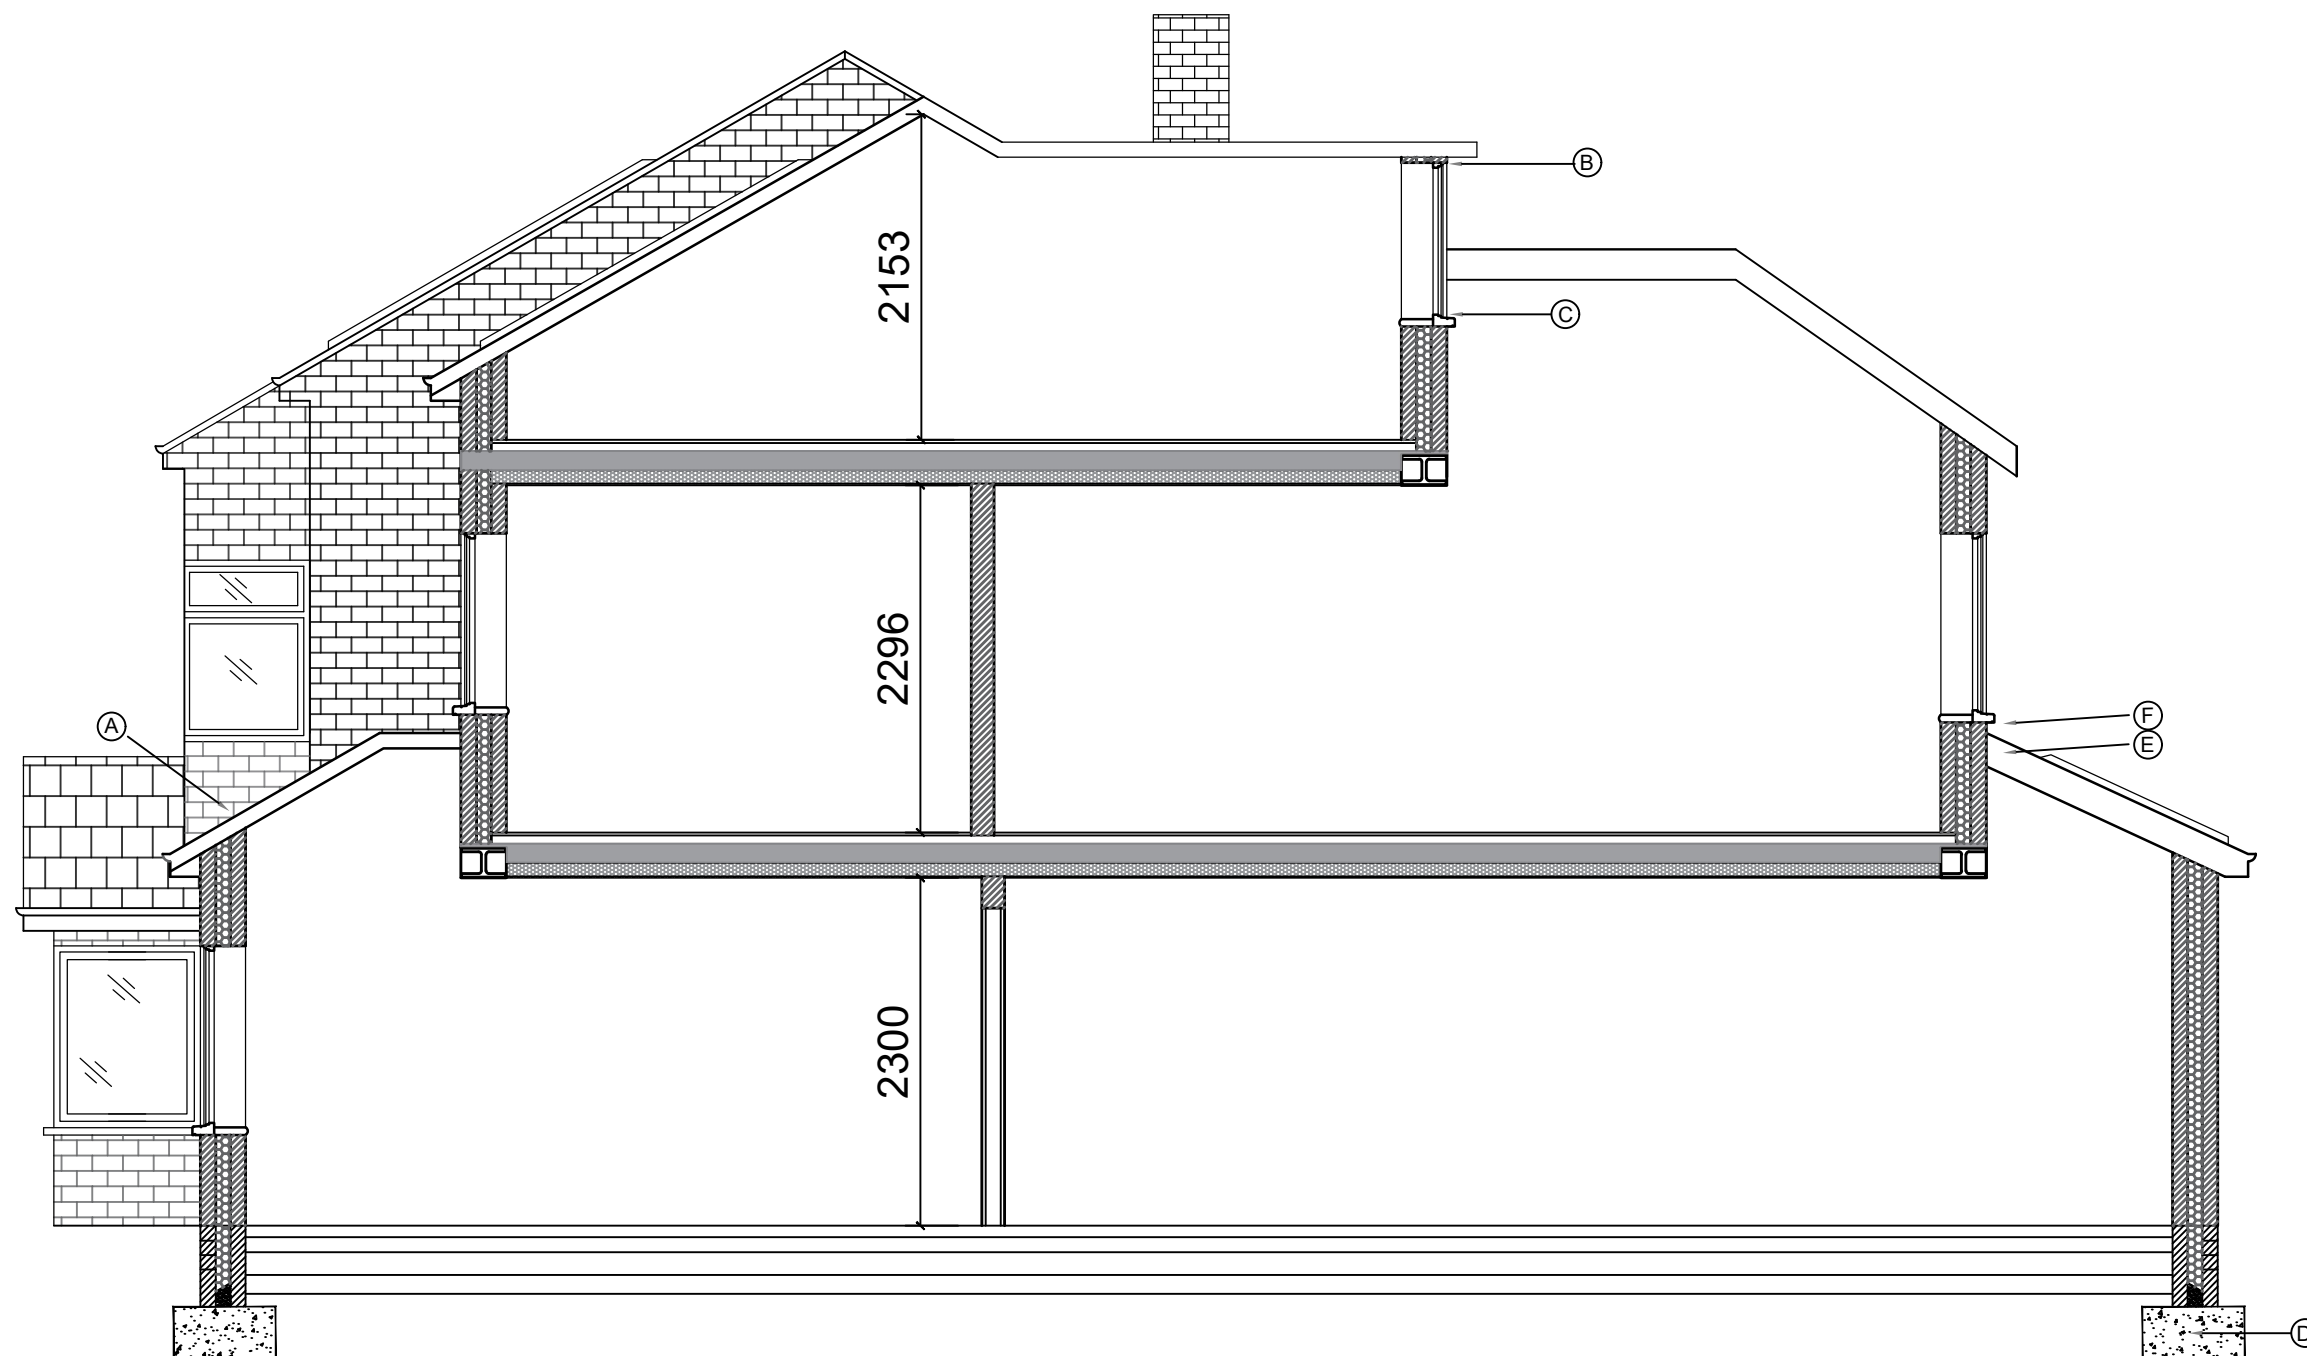

SECTION AA'

General Notes

R4 03 Proposed Section

Firm Name and Address



Mason and Marlowe Ltd.
Project Managers and Quantity Surveyors
3 Colmam Gardens,
Salford Quays, M5 3NT

Project Name and Address

59 Crumpsall Lane
Manchester
M8 4ED

Project

AR/CS/R4/03

Date

19/04/2022

Scale

1/50

Sheet

A3