

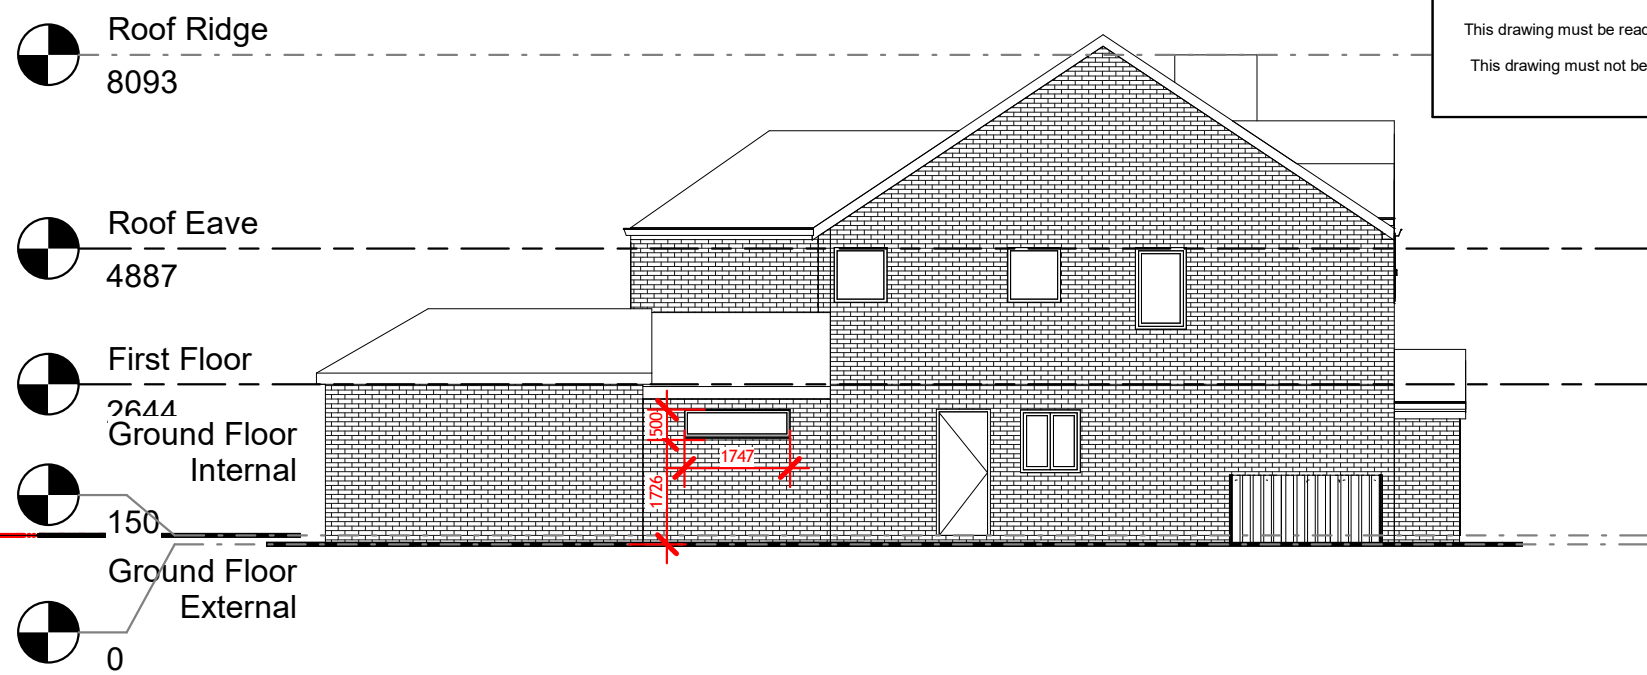


This drawing is the copyright of LDM Deisgn.
All dimensions to be checked on site.
Do not scale.
All levels to be checked on site and refer to Ordnance Survey Datum Newlyn unless alternative datum given.
All errors and omissions to be reported to the Architect prior to commencement.
This drawing must be read in conjunction with the relevant specification clauses.
This drawing must not be used on site unless issued for construction.

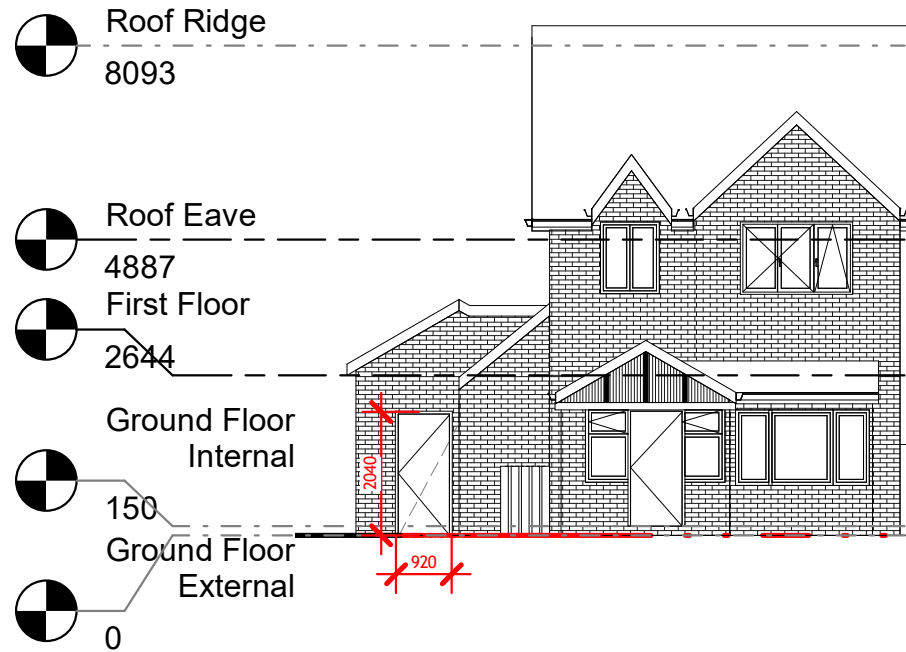


1 Front Proposed
1 : 125

2 Left Proposed
1 : 125

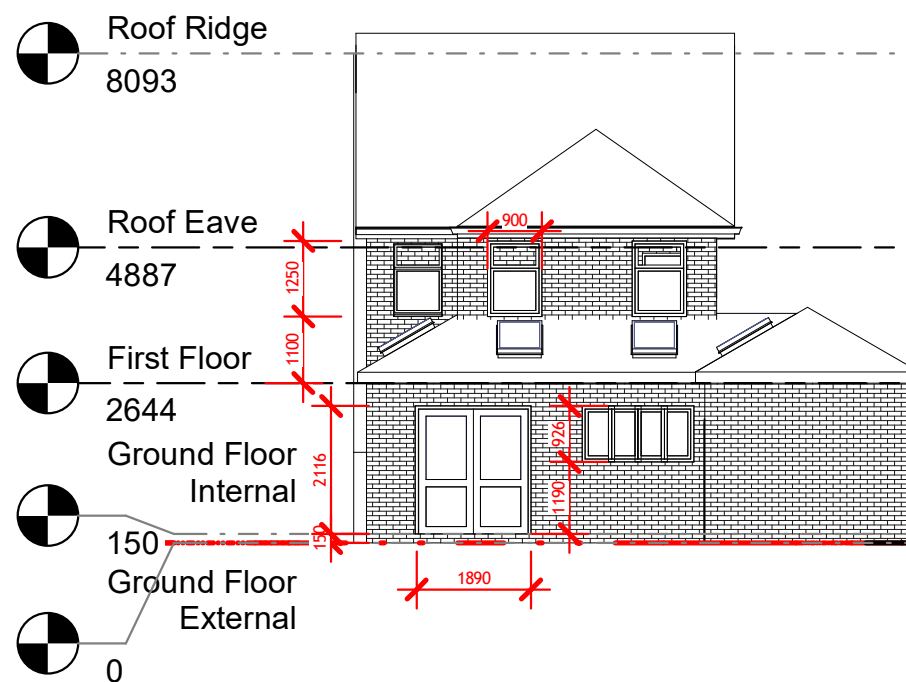

3 Rear Proposed
1 : 125

4 Right Proposed
1 : 125

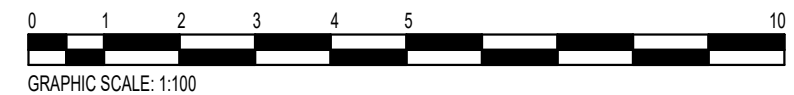

LDM Design

PROJECT
5 Twyford Close, M20 2YR

SHEET
Proposed setout elevations

CLIENT
Dr Jing Zhao

Scale (@ A3)
1 : 125

Drawn by
kk

Checked by
kk

DRAWING NUMBER

PS222

REV

O