



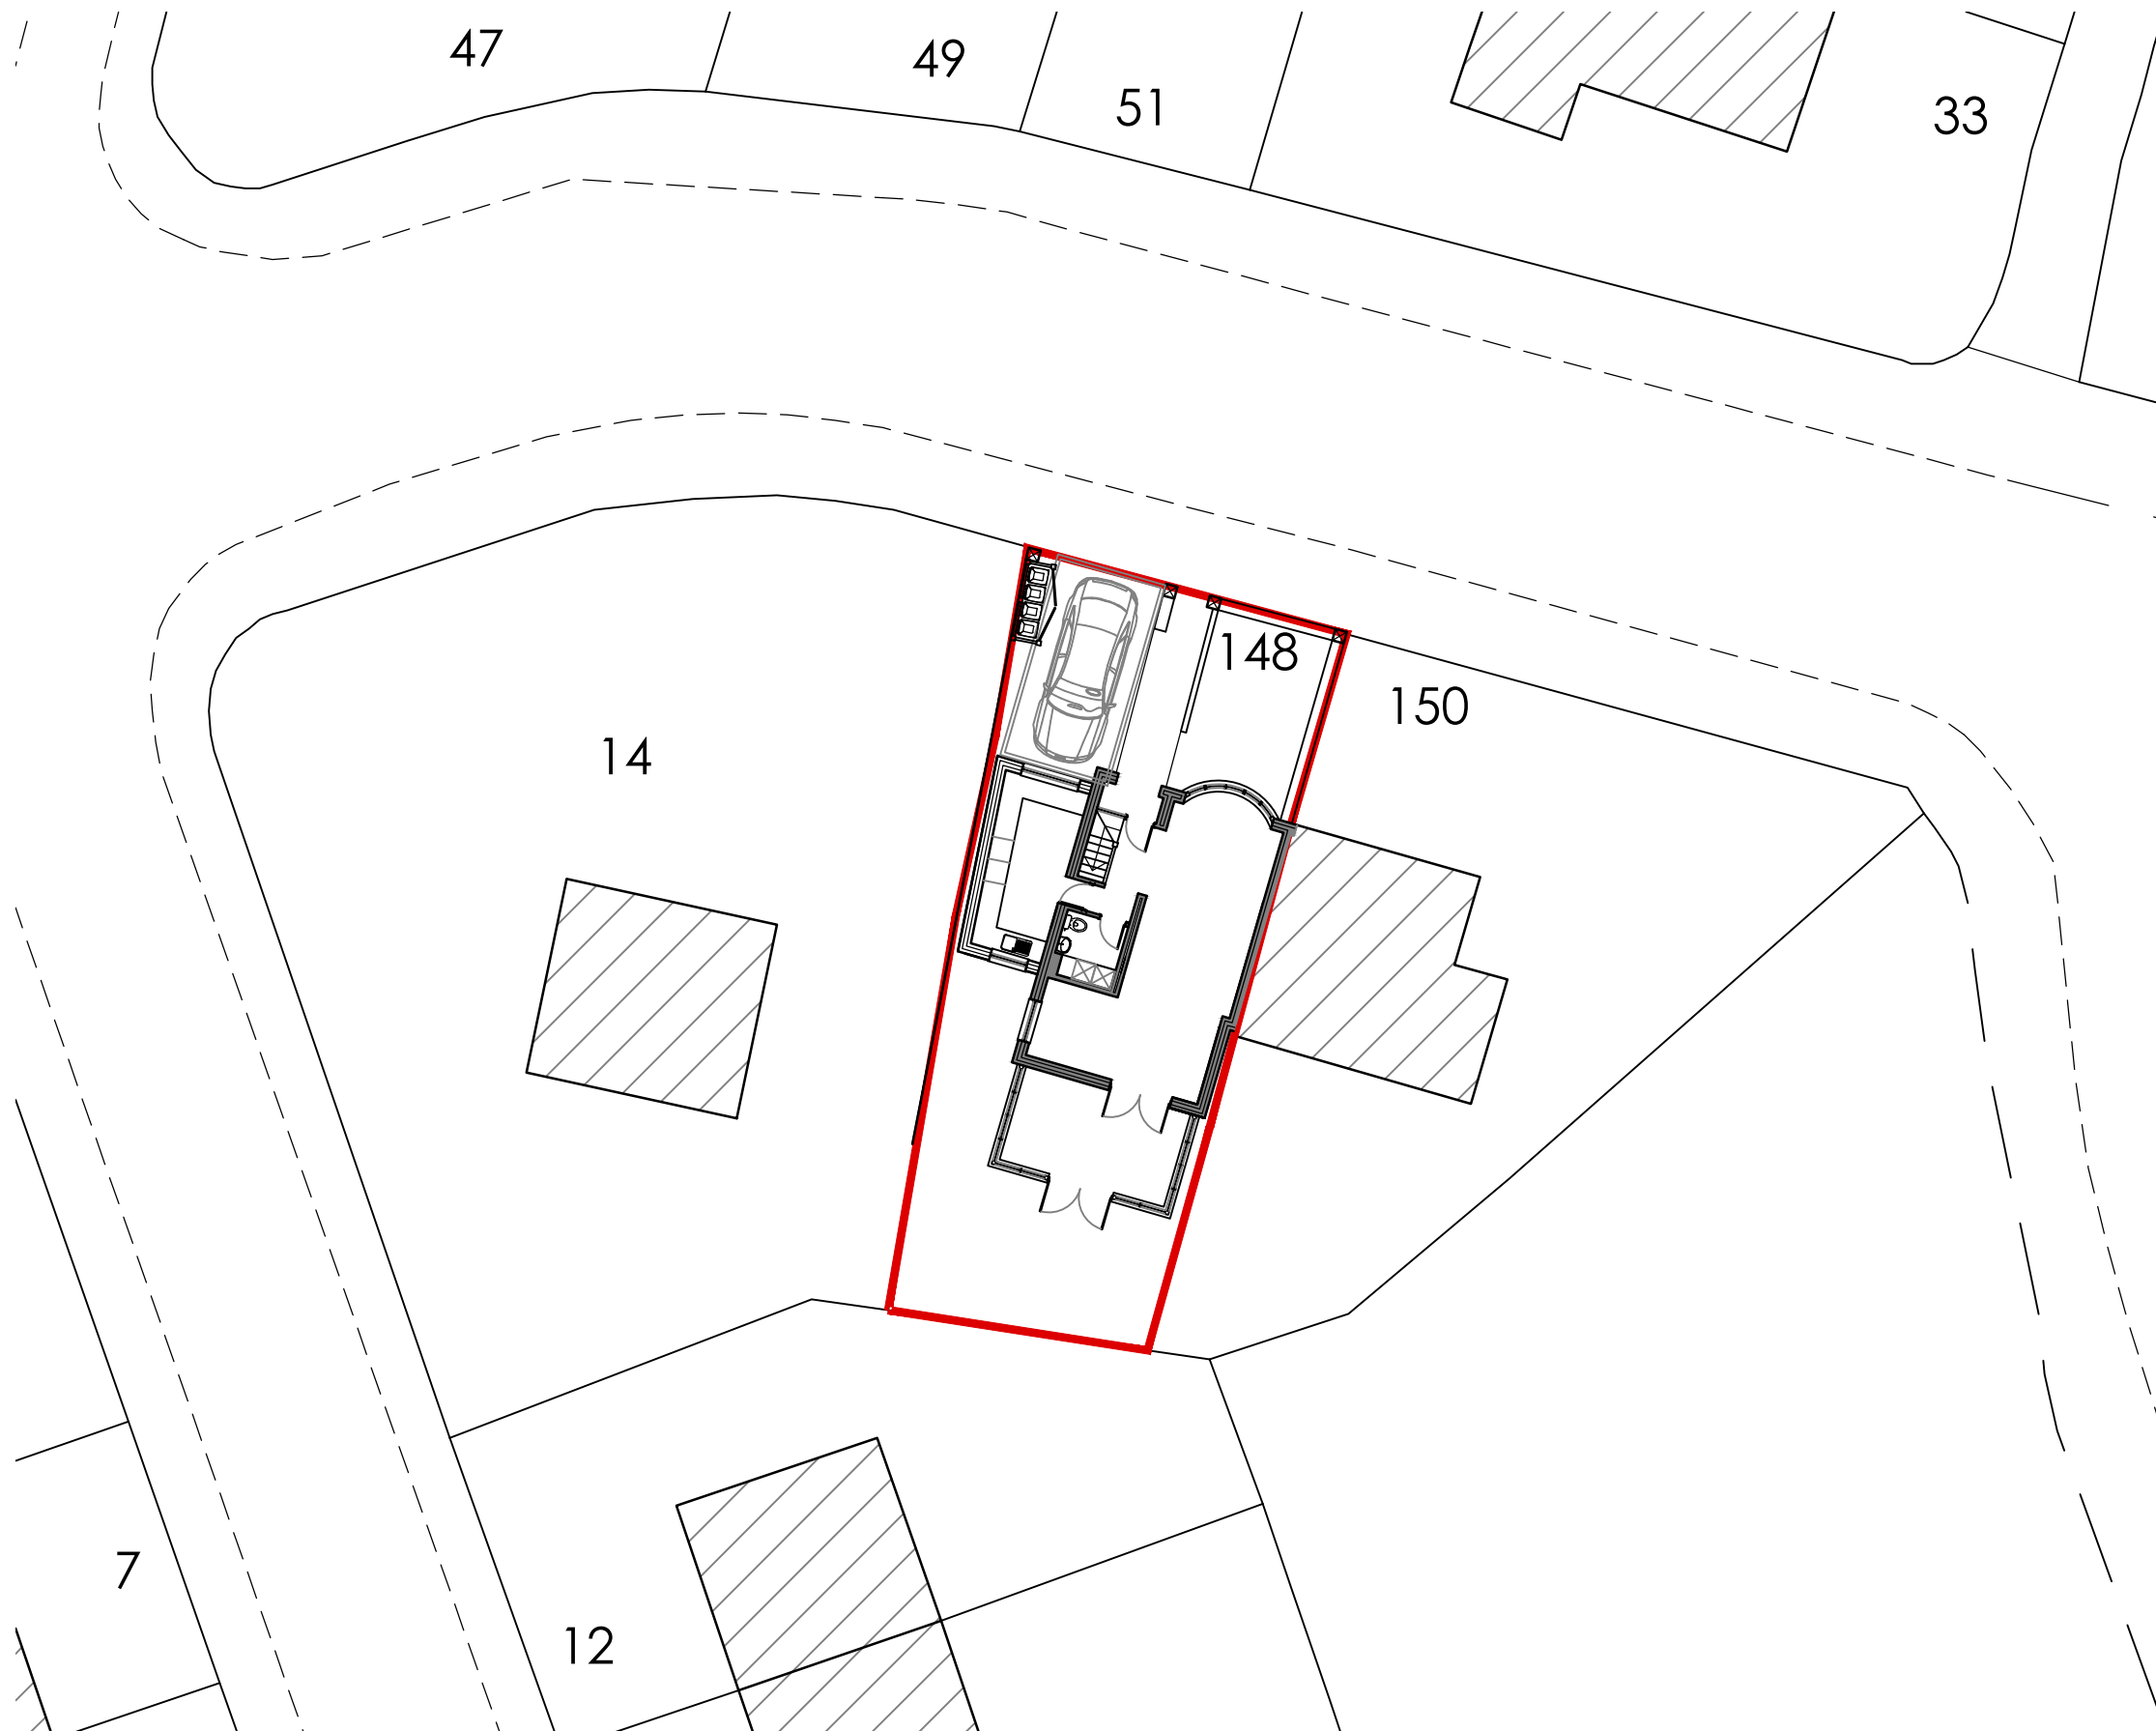

Proposed Block Plan
Scale: 1:200

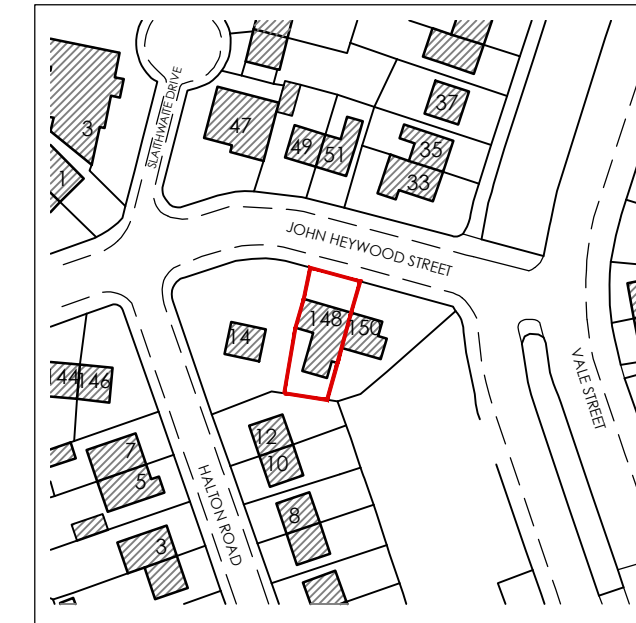

Site Location Plan
Scale: 1:1250



Key

Site Boundary

REV	Notes	Date	By
A	Scheme revised to a single storey	03.01.22	smh

CRISP
architecture
Email: studio@crisparchitecture.co.uk
Chartered Institute of
Architectural Technologists
Chartered Practice

Project: 148 John Heywood Street
Manchester, M11 4HW

Drawing Title: Proposed Block Plan

Project No: 2104	File Identifier: 2104_72_09
Drawing No: 72_09	Revision: A
Drawn By: SMH	Checked By: SMH
Scale: 1:200 @ A3	Date: 26/04/2021

Purpose of Issue: FEASIBILITY
Drawing Status: PLANNING