


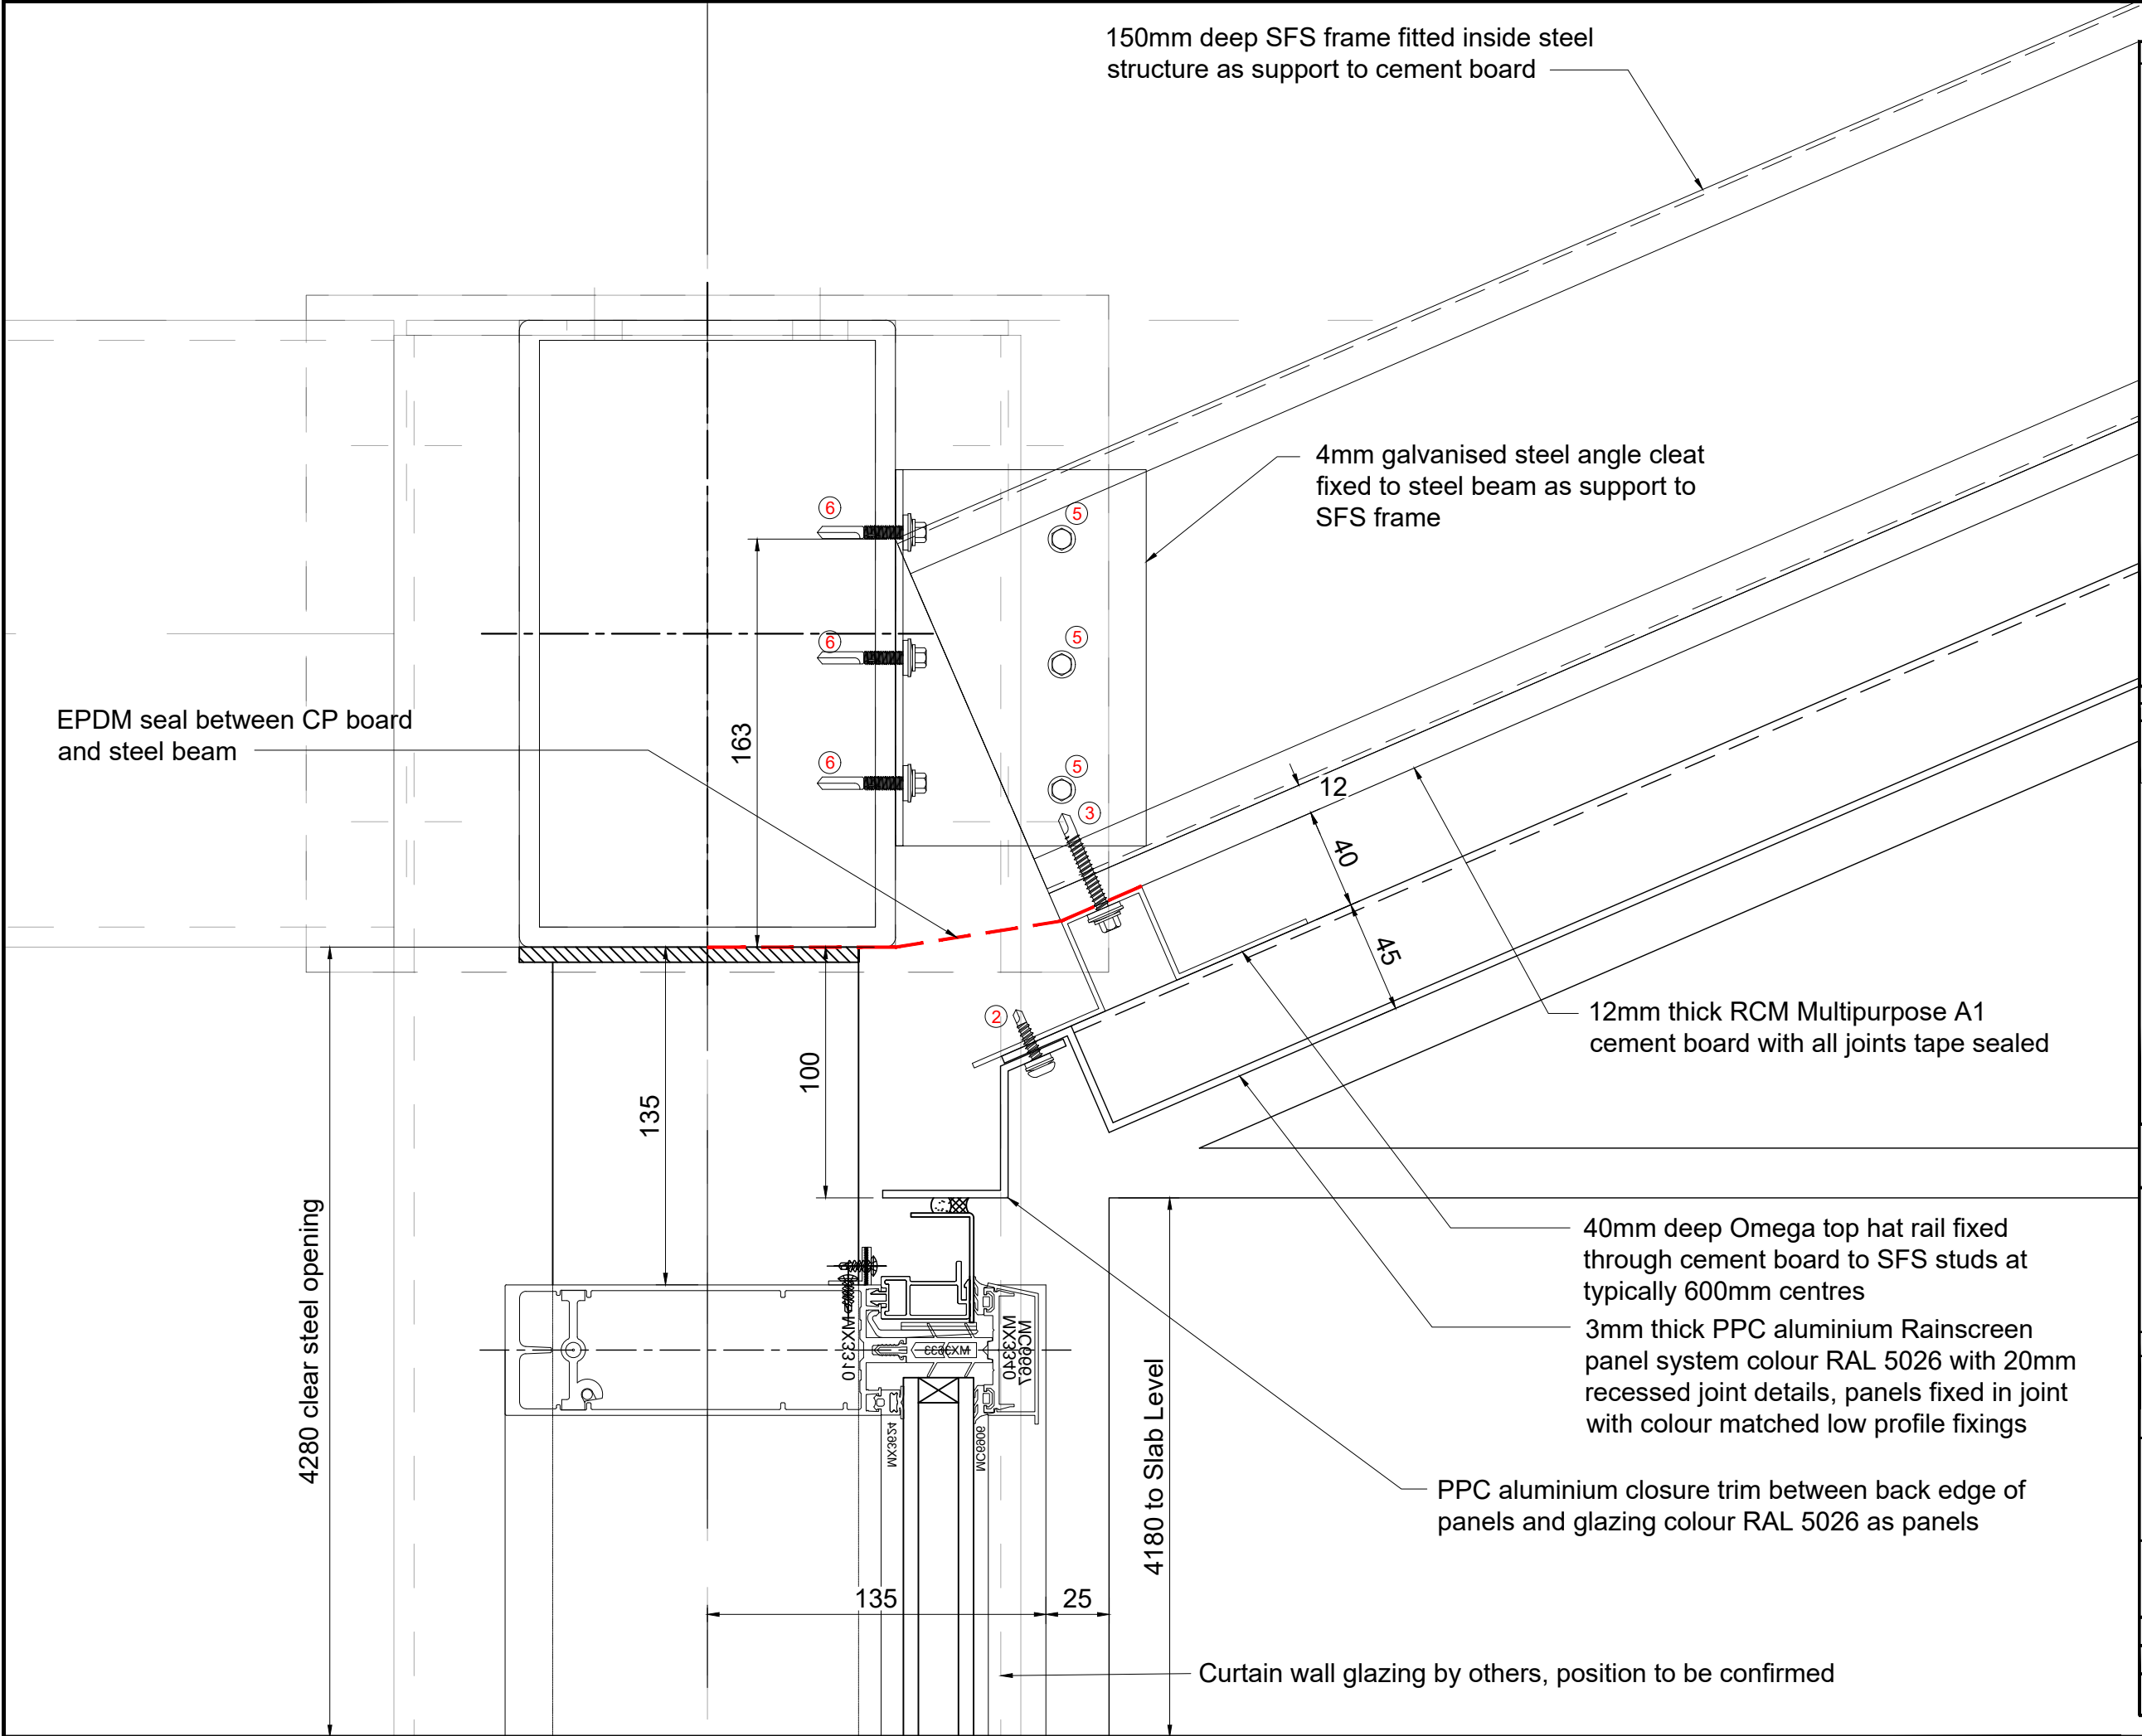

DO NOT SCALE: CONTRACTOR TO CHECK ALL DIMENSIONS AND REPORT ANY OMISSIONS OR ERRORS. ALL DIMENSIONS ARE IN MILLIMETRES

GENERAL NOTES:

FIXING REFERENCES

- ① DF3-SSA4-PL-S10-5.5x50 RAL 5026
- ② DF3-SSA4-PL-S10-5.5x25 RAL 5026
- ③ DF3-SS-A15-5.5x55
- ④ Hilti HUS-6x45
- ⑤ Hilti S-MD03ZW-5.5x25
- ⑥ DF12-A15-5.5x38
- ⑦ DF12-SS-A15-5.5x60
- ⑧ DF3-SSA4-PL-S29-5.5x35 RAL 5026
- ⑨ DF3-A15-5.5x25
- ⑩ DF3-H15-5.5x25

REVISIONS:

REV:	DESCRIPTION	DRN BY:	DATE:
P1	1ST ISSUE	SC	05.12.17

PURPOSE OF ISSUE:

PRELIMINARY

metclad contracts

METCLAD CONTRACTS LTD
HAZELFORD WAY
NEWSTEAD VILLAGE
NOTTINGHAM
NG15 0DQ
T/ 01623 720032
F/ 01623 721393
admin@metclad.co.uk
www.metclad.co.uk

METCLAD PROJECT No: **2535**

MAIN CONTRACTOR:

MORGAN SINDALL

PROJECT:

**HOUSE OF SPORT
ENTRANCE CANOPY
MANCHESTER**

DRAWING TITLE:

HEAD DETAIL TO ENTRANCE GLAZING

DRAWN BY:	CHECKED BY:
SC	AG

SCALE @ A3:	DATE:
1:2.5	11.02.2022

DRAWING NO:	REV NO:
HOS-MET-00-00-DR-Y-0016	P01

Document Ref: DO 07