



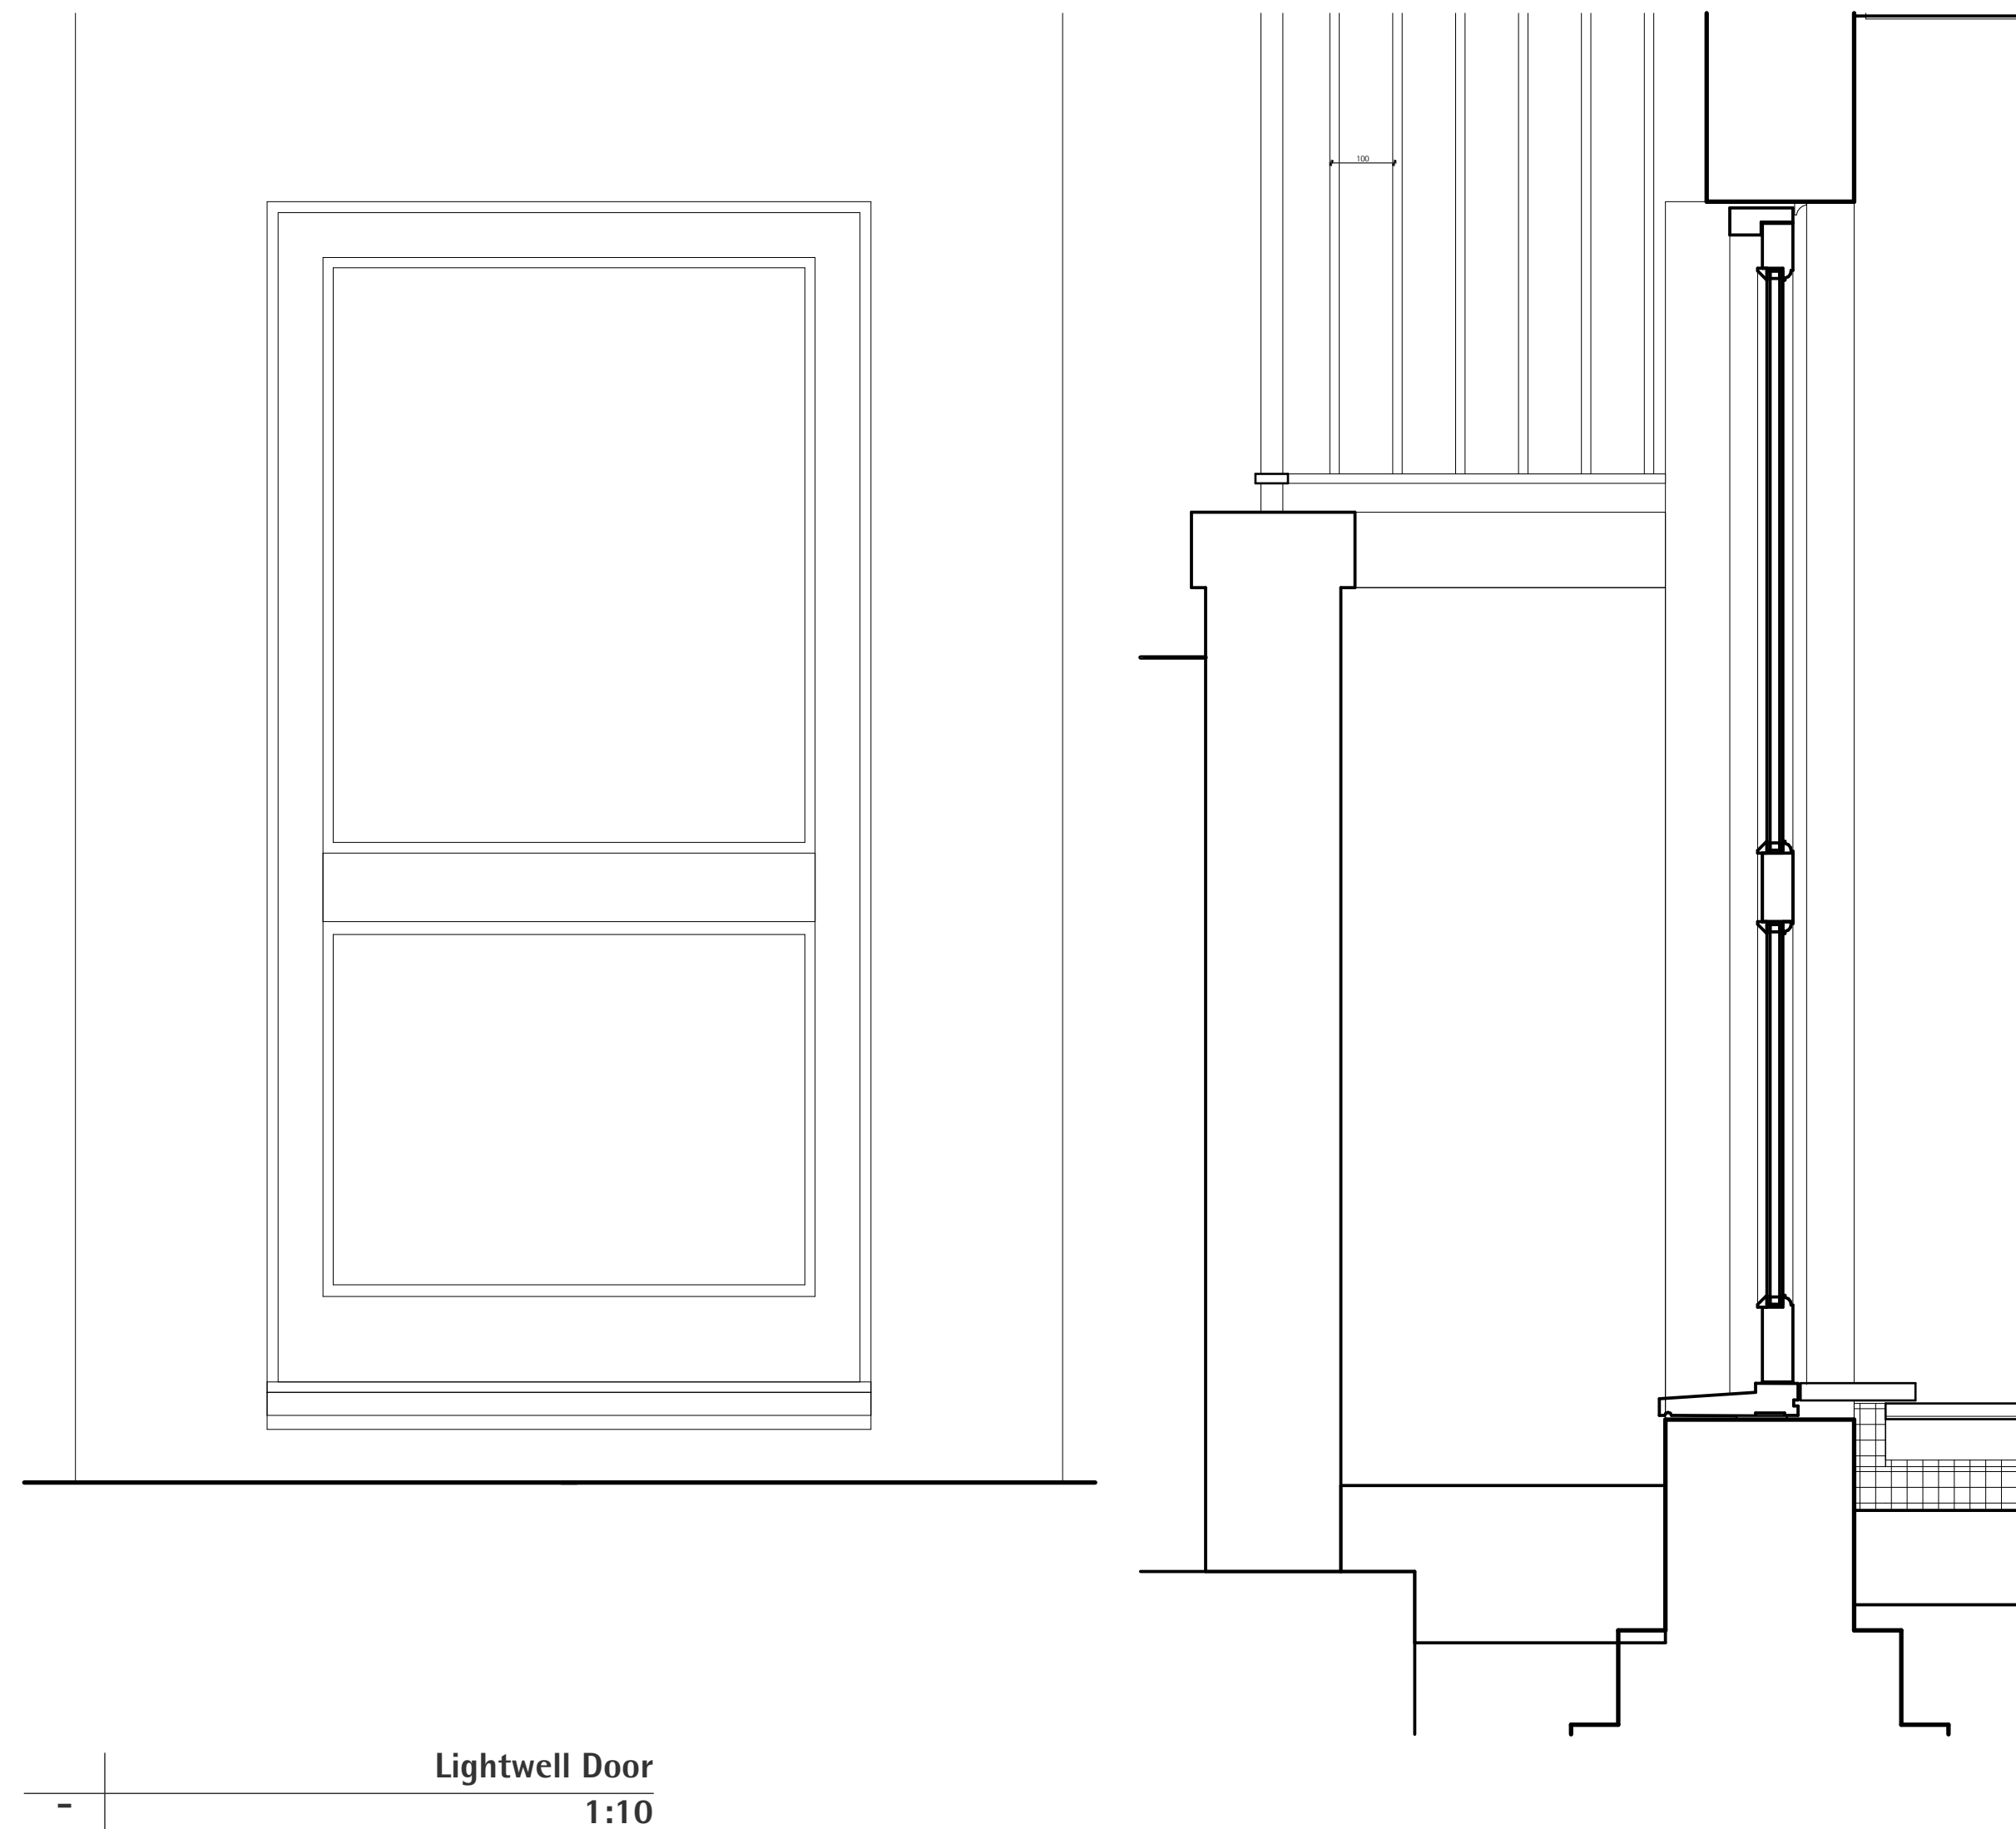

Legend

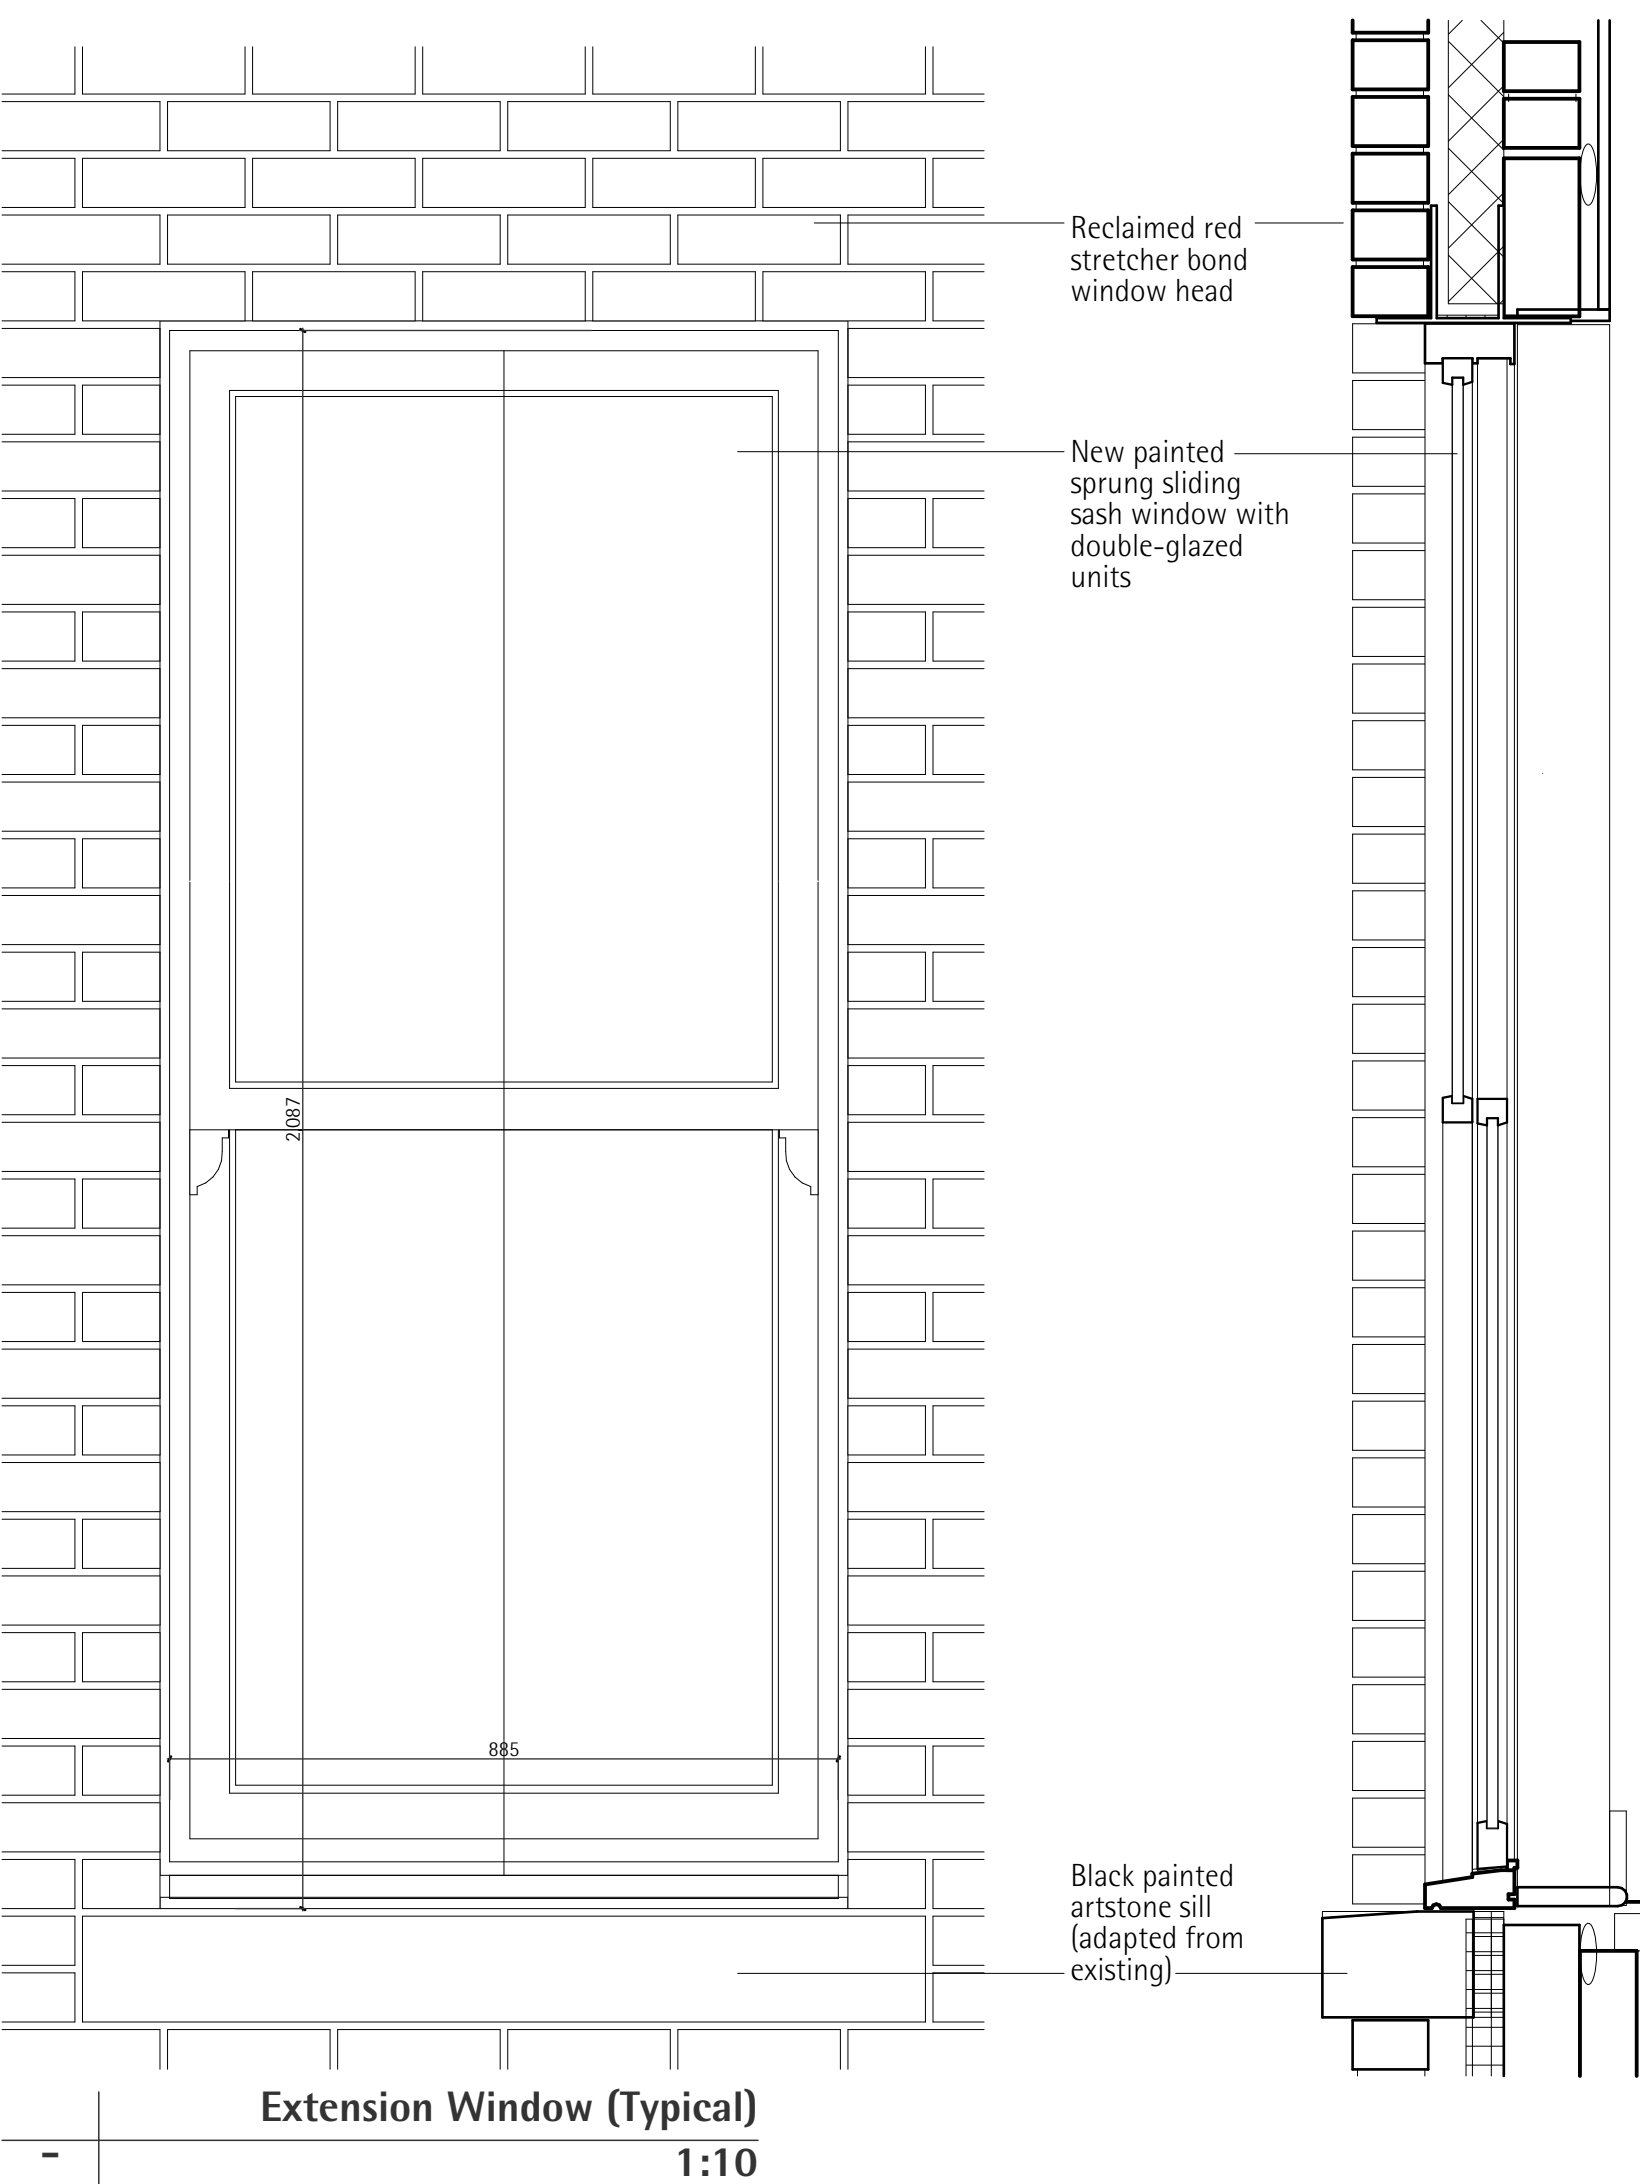

iarchitect 18 Vaughan Road, Manchester, M21 0YL
 jane.leach@i-architect.co.uk

Project Code	Scale @ A1	Date
363	1:10, 1:1	23/03/2022
Drawing Number	Revision	
363-OD-0214	01	

Floor	Room	Doors/Windows	As approved (107448/FO/2014 & 107449/LO/2014, May 2015)	As amended (2020 Application)
	Windows & Joinery			- Windows to R201, R203, R204, R205, R301, R303, R304, R305, and R401 replaced with painted timber spring balanced units to a size and profile similar to existing. To meet air and sound test, and improved energy performance, to replace rotten units, and to create homogenous appearance in place of unsightly ad hoc alterations. - Windows to R101, R103 and R105 to be replaced with glazed painted timber doors. - Window to R104 to be replaced with painted timber window - Replace all skirtings with a size and profile to match existing in common parts. Skirtings previously mismatched throughout former spaces. - Replace all doors in details to a similar profile and style to historic existing (to meet fire and acoustic requirements). Doors previously a mix of flush, panelled, overboarded panelled and glazed doors. - Remove timber shutters to R201, R203 and R204 to allow installation of insulation and brickwork to bay windows