




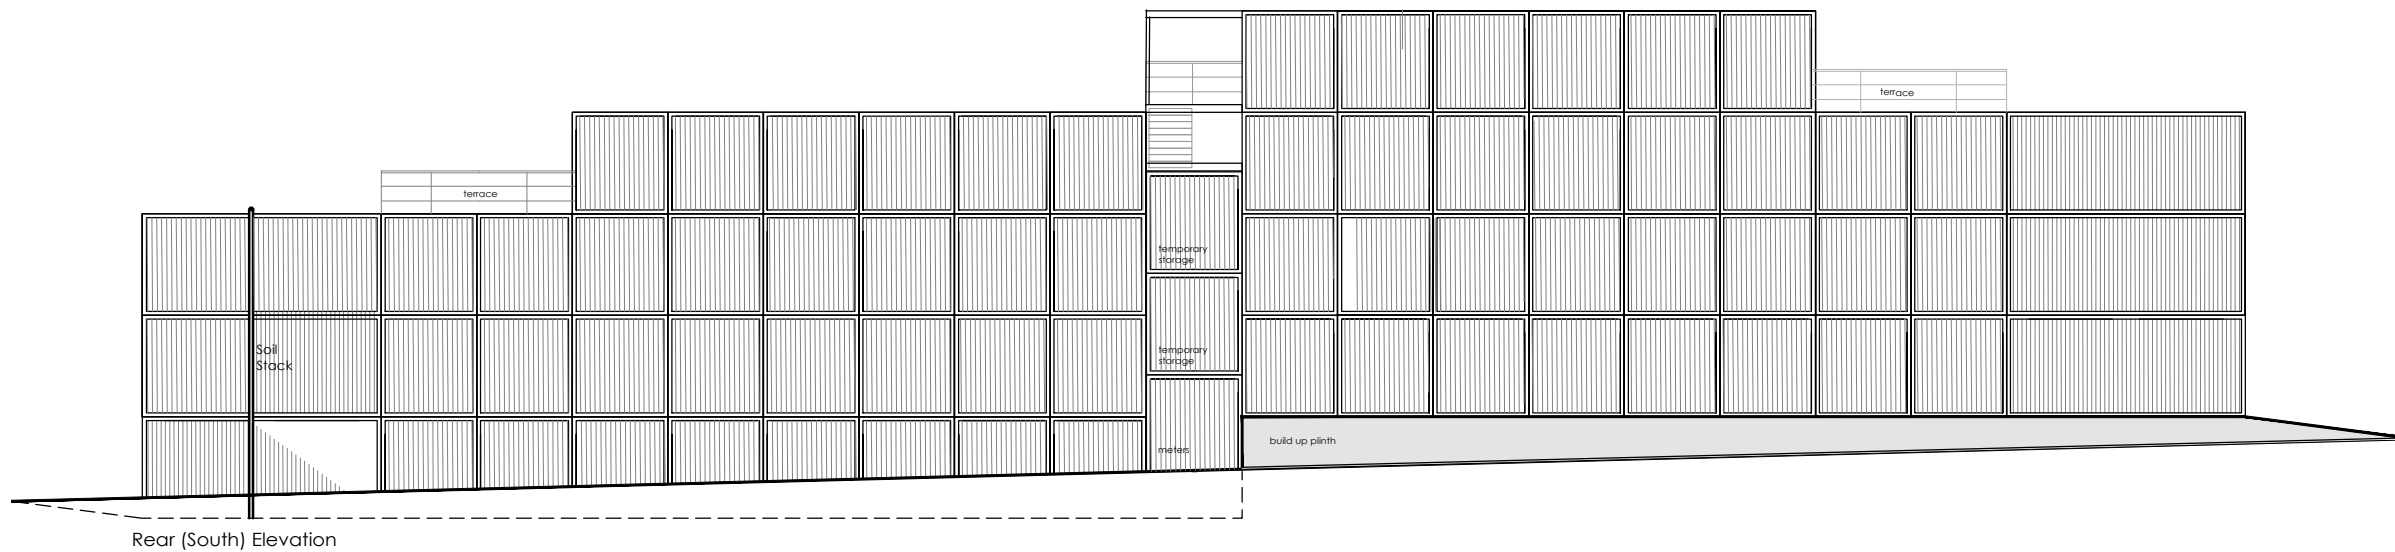

Rear (South) Elevation

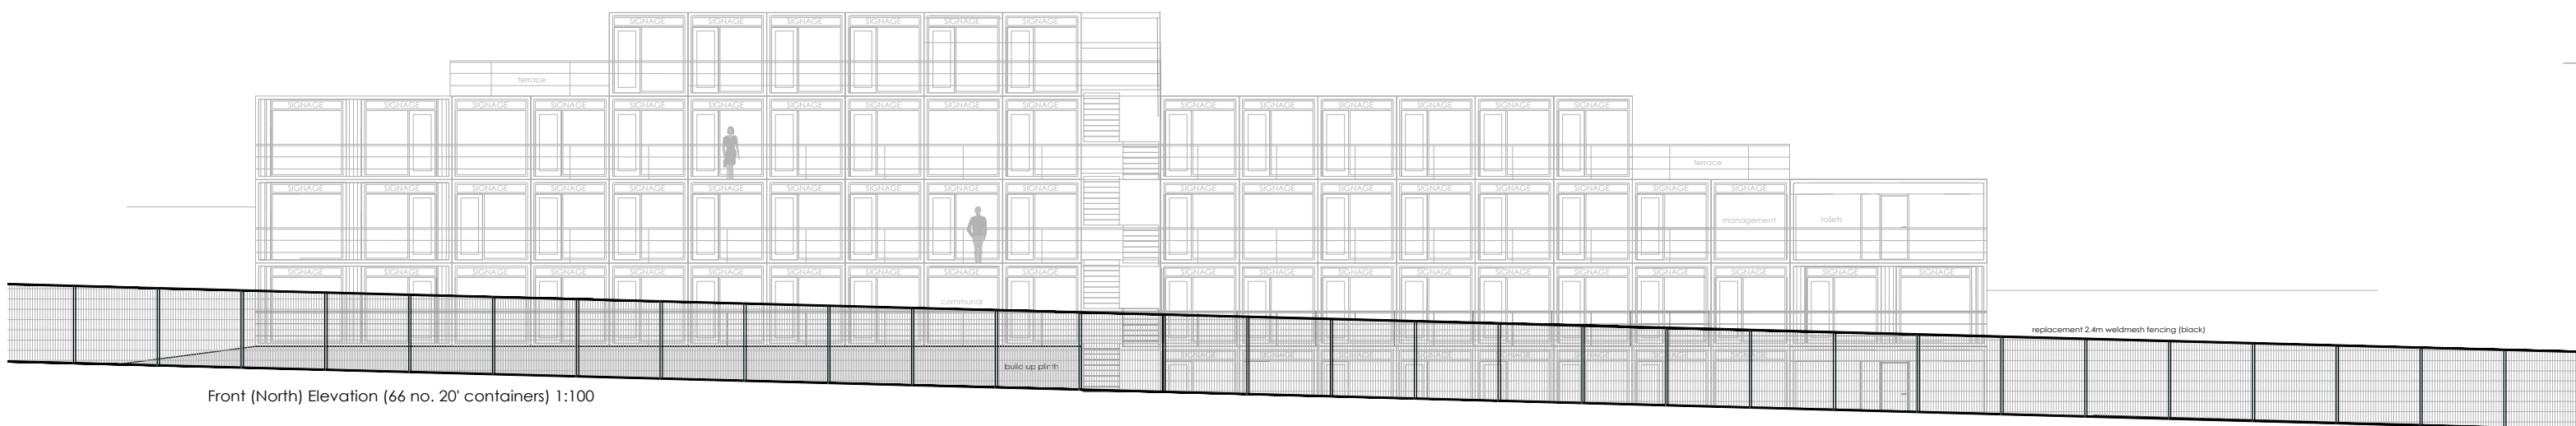

Front (North) Elevation (66 no. 20' containers) 1:100

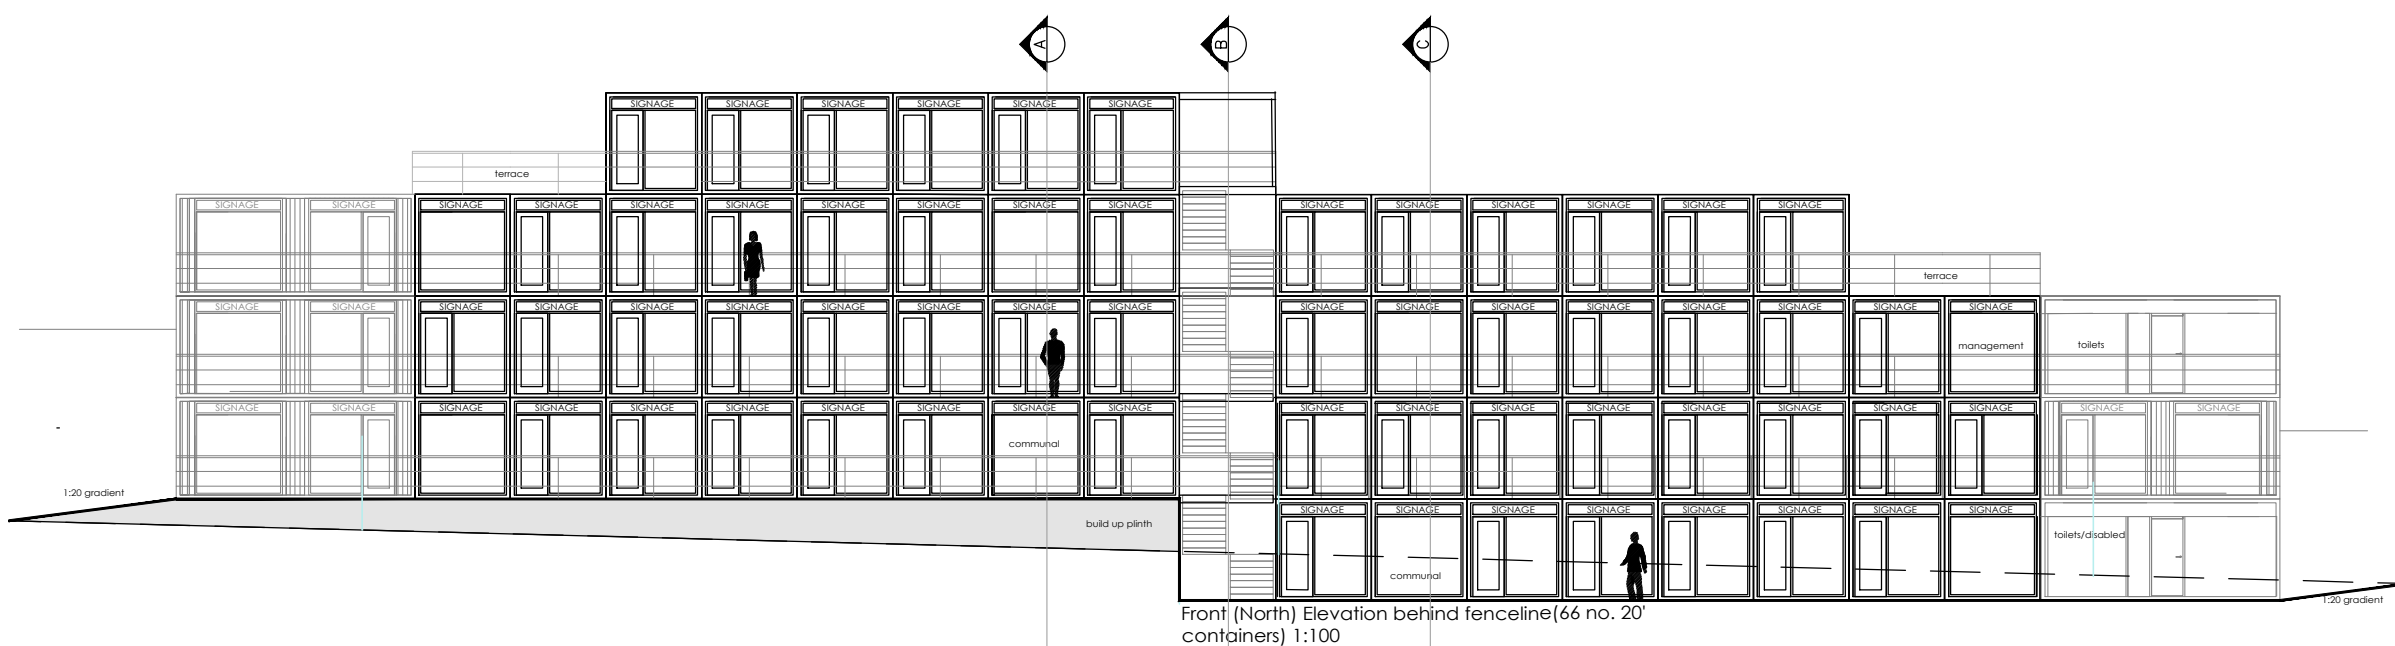

Front (North) Elevation behind fenceline (66 no. 20' containers) 1:100

PROPOSED LOCATION PLAN_SITE-PLAN
LAND BETWEEN MANOR STREET & CAKEBREAD STREET

SCALE 1/100 @ A1



FOB Design (UK) Ltd
72A Water Lane,
Wilmslow, Cheshire. SK9 5BB
01625 251644
office@fob-design.com www.fob-design.com

REV	DATE	DRAWN BY
XXX		
XXX		
XXX		
XXX		
Drawn XXX	Status XXX	Date JAN 22
Checked XXX	Original A1	Scale 1:100@A1
PL 03		C