



REVISION	DATE	DESCRIPTION
A	08/04/22	UPDATED FOR PLANNING ISSUE



01.ELEVATION - TYPICAL WINDOW

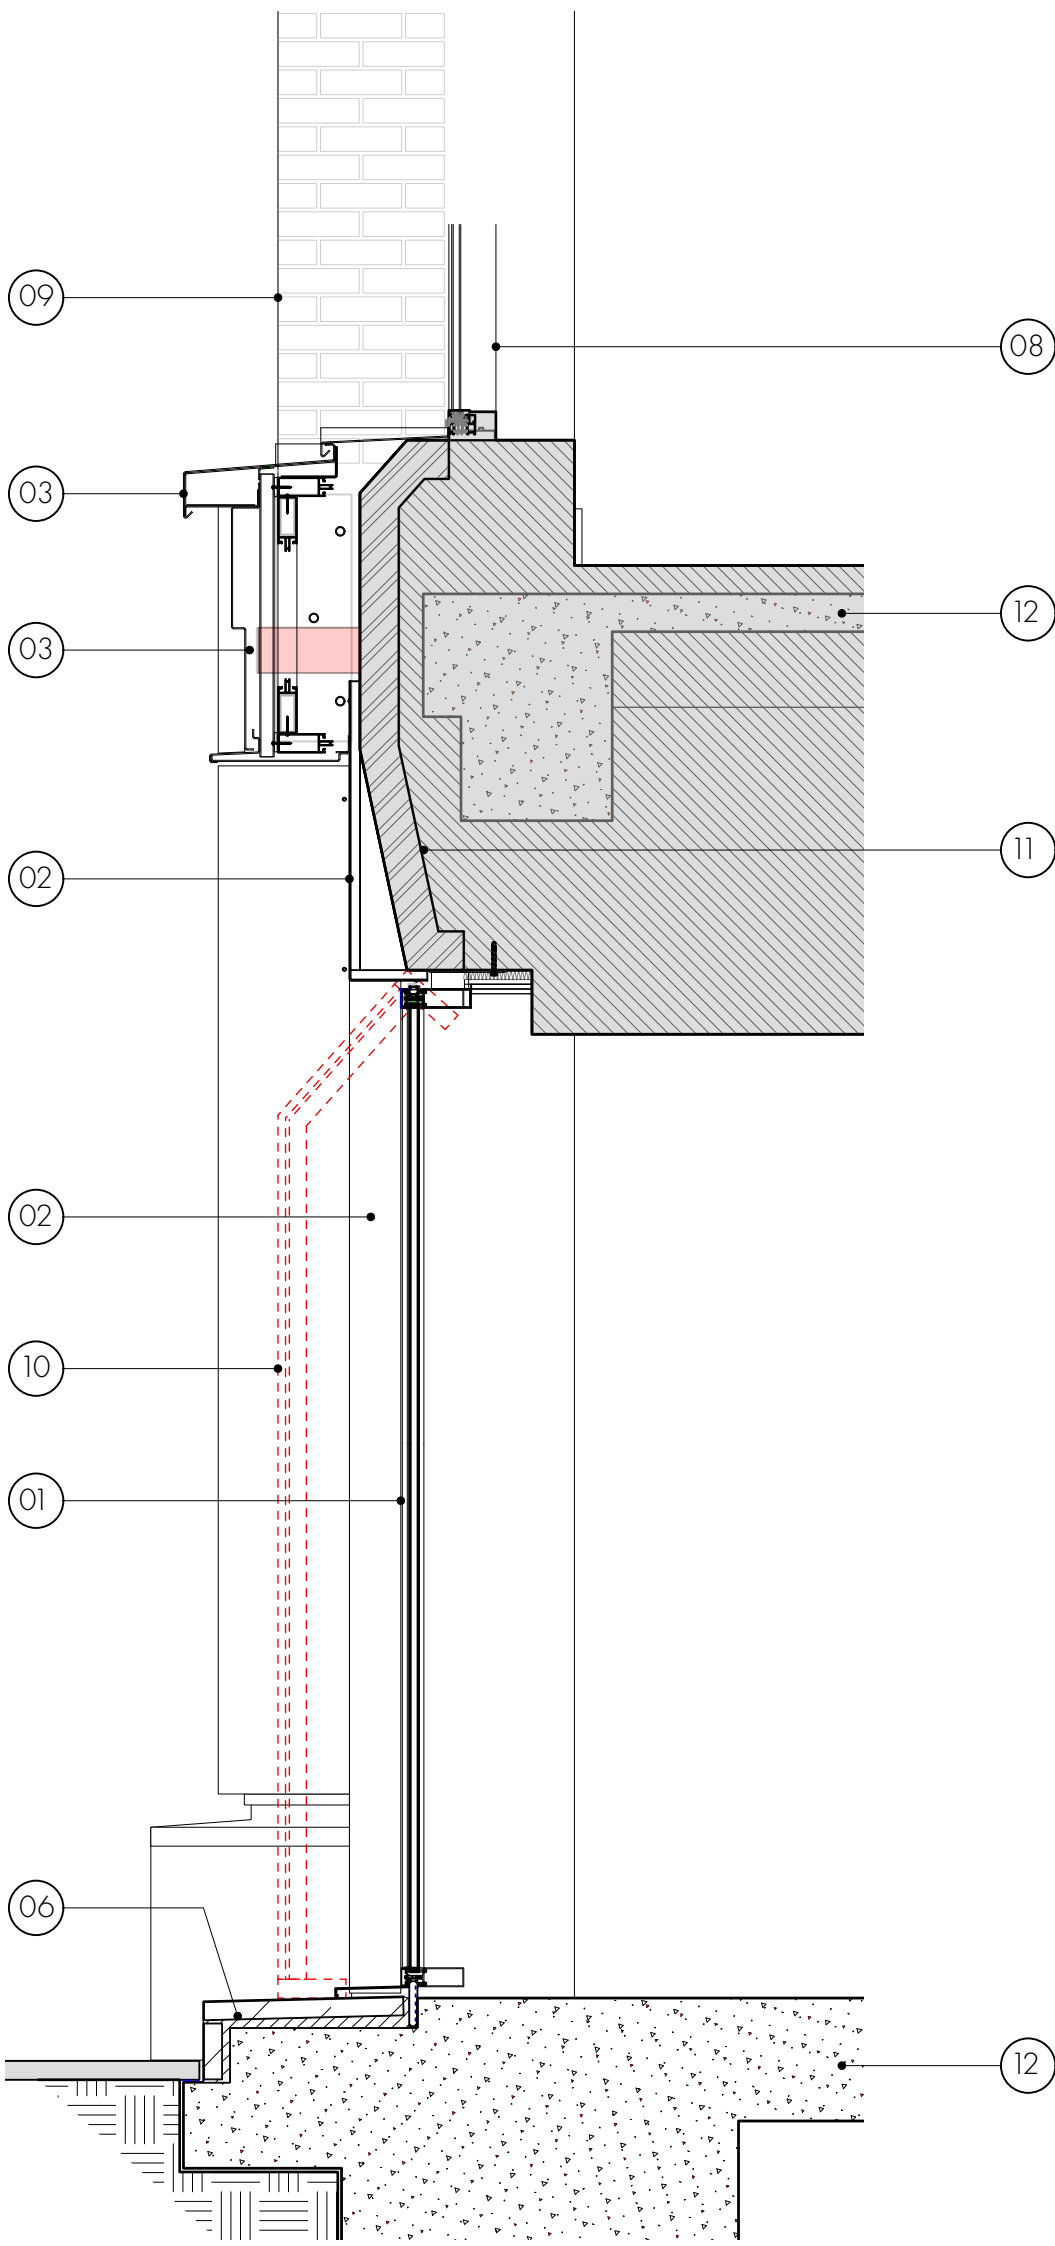

02.SECTION - TYPICAL WINDOW

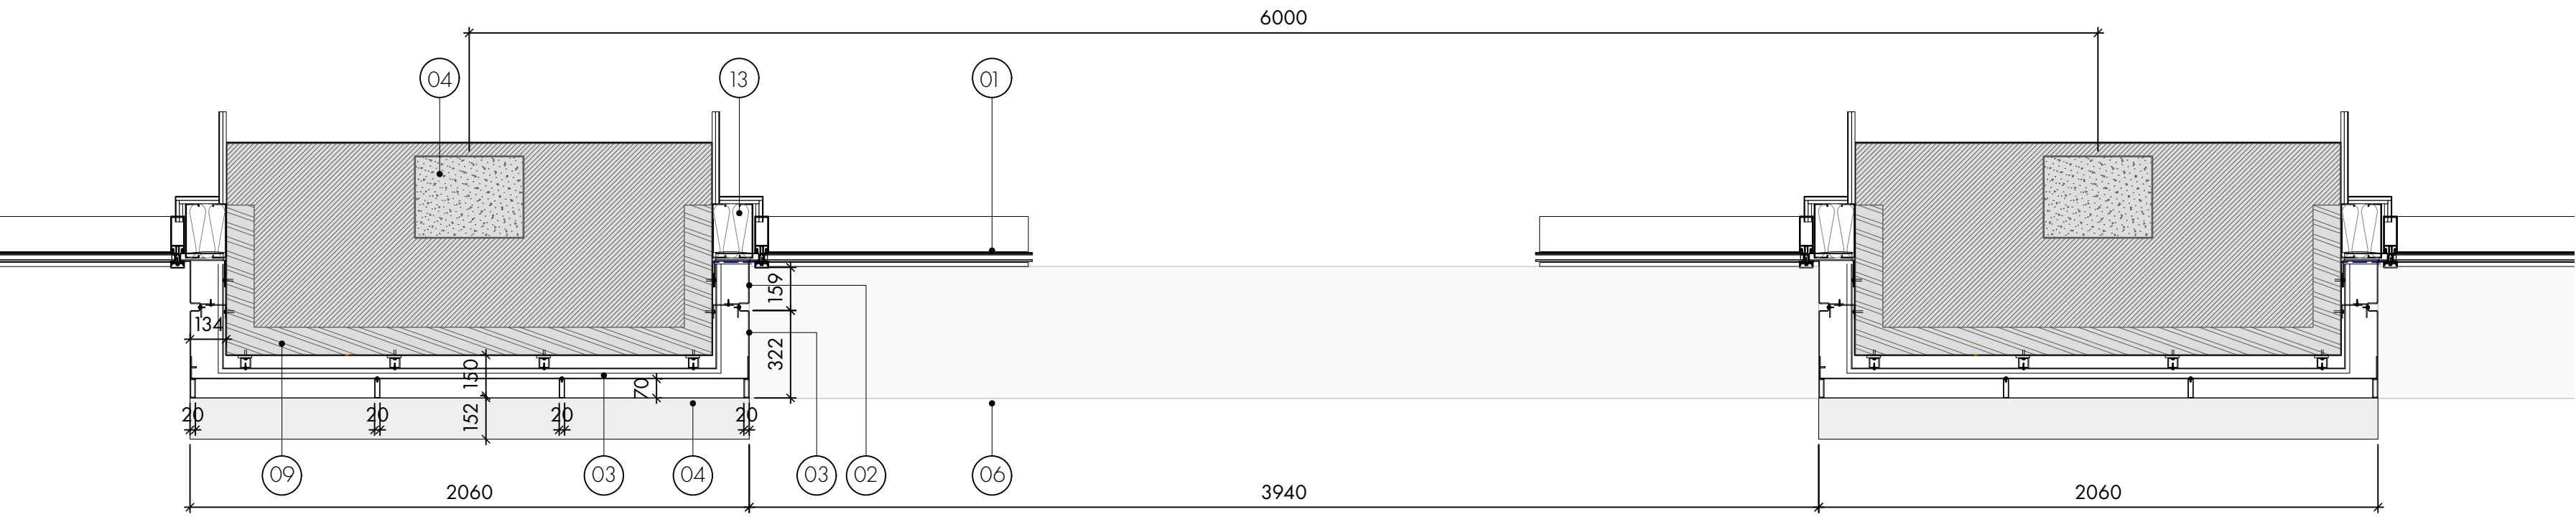

03.PLAN - TYPICAL WINDOW

KEY:

- | | | | |
|--|--|--|---|
| 01 ALUMINIUM WINDOWS.
COLOUR: RAL 7016 | 04 PRECAST CONCRETE TOES TO COLUMN
COLOUR AS PER AGREED SAMPLE. | 08 EXISTING WINDOWS RETAINED AT FIRST
FLOOR | 12. EXISTING RC COLUMN AND SLAB.
POSITION TO BE CONFIRMED ON SITE, TO
ENSURE CORRECT SETTING OUT. |
| 02 ALUMINIUM RAINSCREEN CLADDING.
COLOUR: TO MATCH WINDOWS | 05 PRECAST CONCRETE COLUMNS
COLOUR AS PER AGREED SAMPLE | 09 EXISTING MASONRY WALL RETAINED. | 13. SFS NIB TO HOLD EDGE OF CURTAIN
WALLING. TO BE FULL FILLED WITH
INSULATION CLAD WITH 12.5MM WEATHER
DEFENCE BOARD. |
| 03 ALUMINIUM RAINSCREEN CLADDING.
COLOUR: DARK GREEN
INTERPON D2525 RAL 6009 MATT
PRODUCT CODE : YK209F | 06 PRECAST CONCRETE CILLS
COLOUR AS PER AGREED SAMPLE | 10 EXISTING GROUND FLOOR WINDOW
REMOVED | |
| | 07 ALUMINIUM AUTOMATIC SLIDING DOOR.
COLOUR: RAL 7016 | 11 EXISTING BRICK SLIP CLAD, PRE CAST PANEL
TO BE RETAINED. | |

PLANNING

OMIArchitects

31 Blackfriars Road, Salford, Manchester, M3 7AQ.
+44(0)161 832 3242 / info@omiarchitects.com / www.omiarchitects.com

PROJECT	NO.1 BALLOON STREET			
DRAWING	TYPICAL WINDOW ELEVATION			
DATE	NOV'21	DRAWN BY	RP	SCALE 1:20 @A1
JOB NO.	1427	DWG. NO.	L1620	