


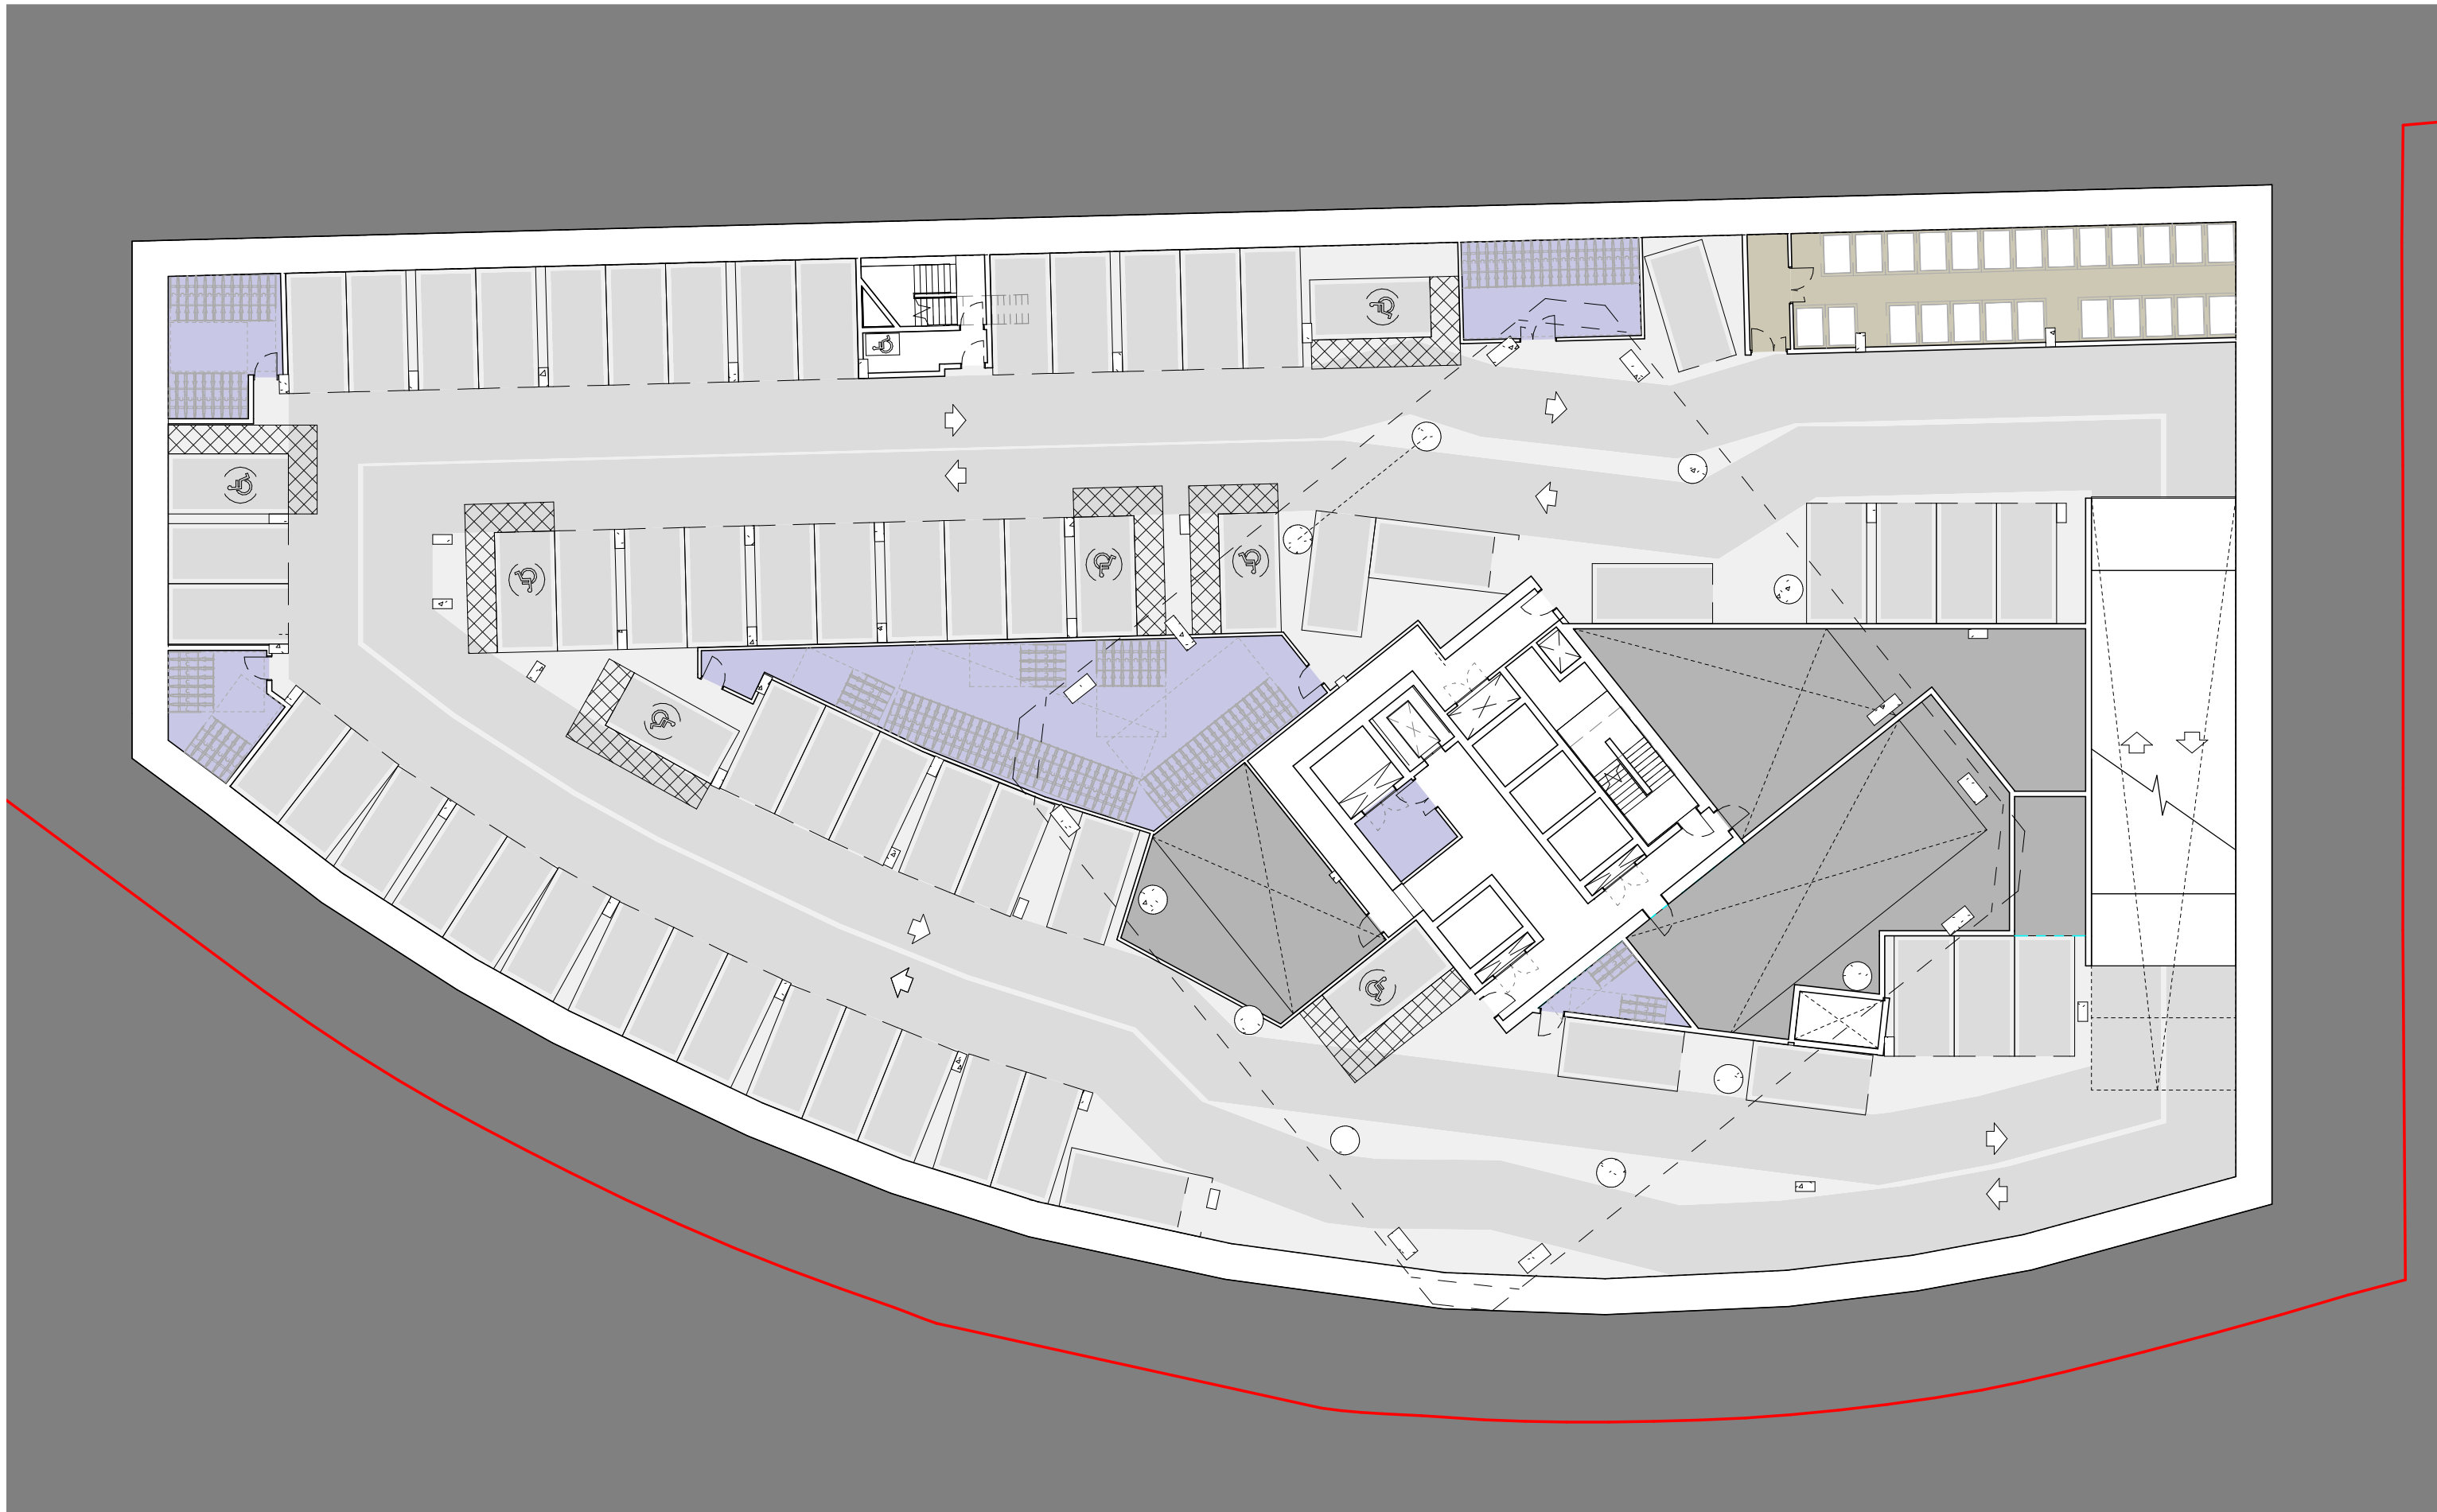

This drawing is copyright
Do not scale off dimensions.
All dimensions to be checked on
site by contractor.
Contractor to report any
dimensional discrepancies,
errors or omissions prior to
commencing on site.

NOTE:

F2 Parking
LB1 = 65 Spaces, LB2 = 75 Spaces
Total = 140 Car Spaces

NORTH

Rev	Date	Description
P01	04-11-2021	First Issue

Project Title
Great Jackson Street - Plot F
Manchester

Status
For Information

Drawing Title
Sketch GA Plan
F2 Level B1
MCC BIN COLLECTION ONLY OPTION

Project No 10334	Scale 1 : 250 @ A3
SHP Drawing Code 10334-F2-SHP-G200-SK-B1-001	Revision P01

simpsonhaugh

Manchester
+44 (0)161 835 2345

London
+44 (0)20 7549 4000