



EXISTING OUTDOOR AREA

KEY




TYPE C
5 No. Timber Planters
allow for stain finish



TYPE D
1 No. Pergola
4m d x 4m w x 3.1m h
Poly sheet roof-electrically closing
Grey aluminium frame
with connection for heating & lighting



TYPE E
1 No. Awning
1.5m d x 3m w
Black fabric, black cassette
electric opening with wind sensor


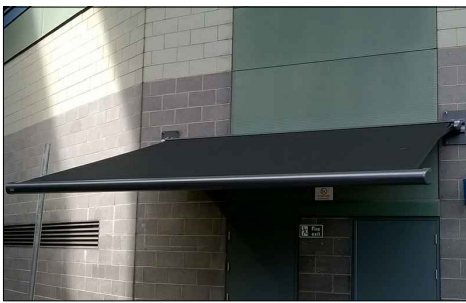


TYPE E

TYPE E
Awning

TYPE C
Movable Treated
Timber Planters

TYPE D
Pergola

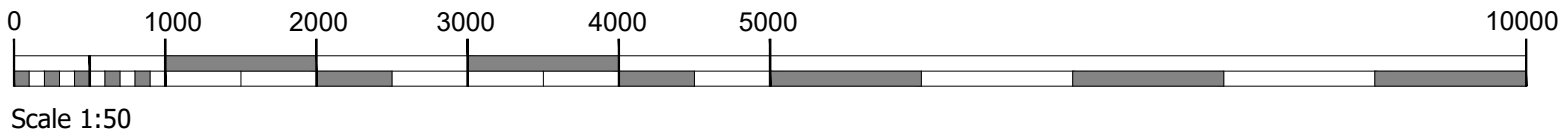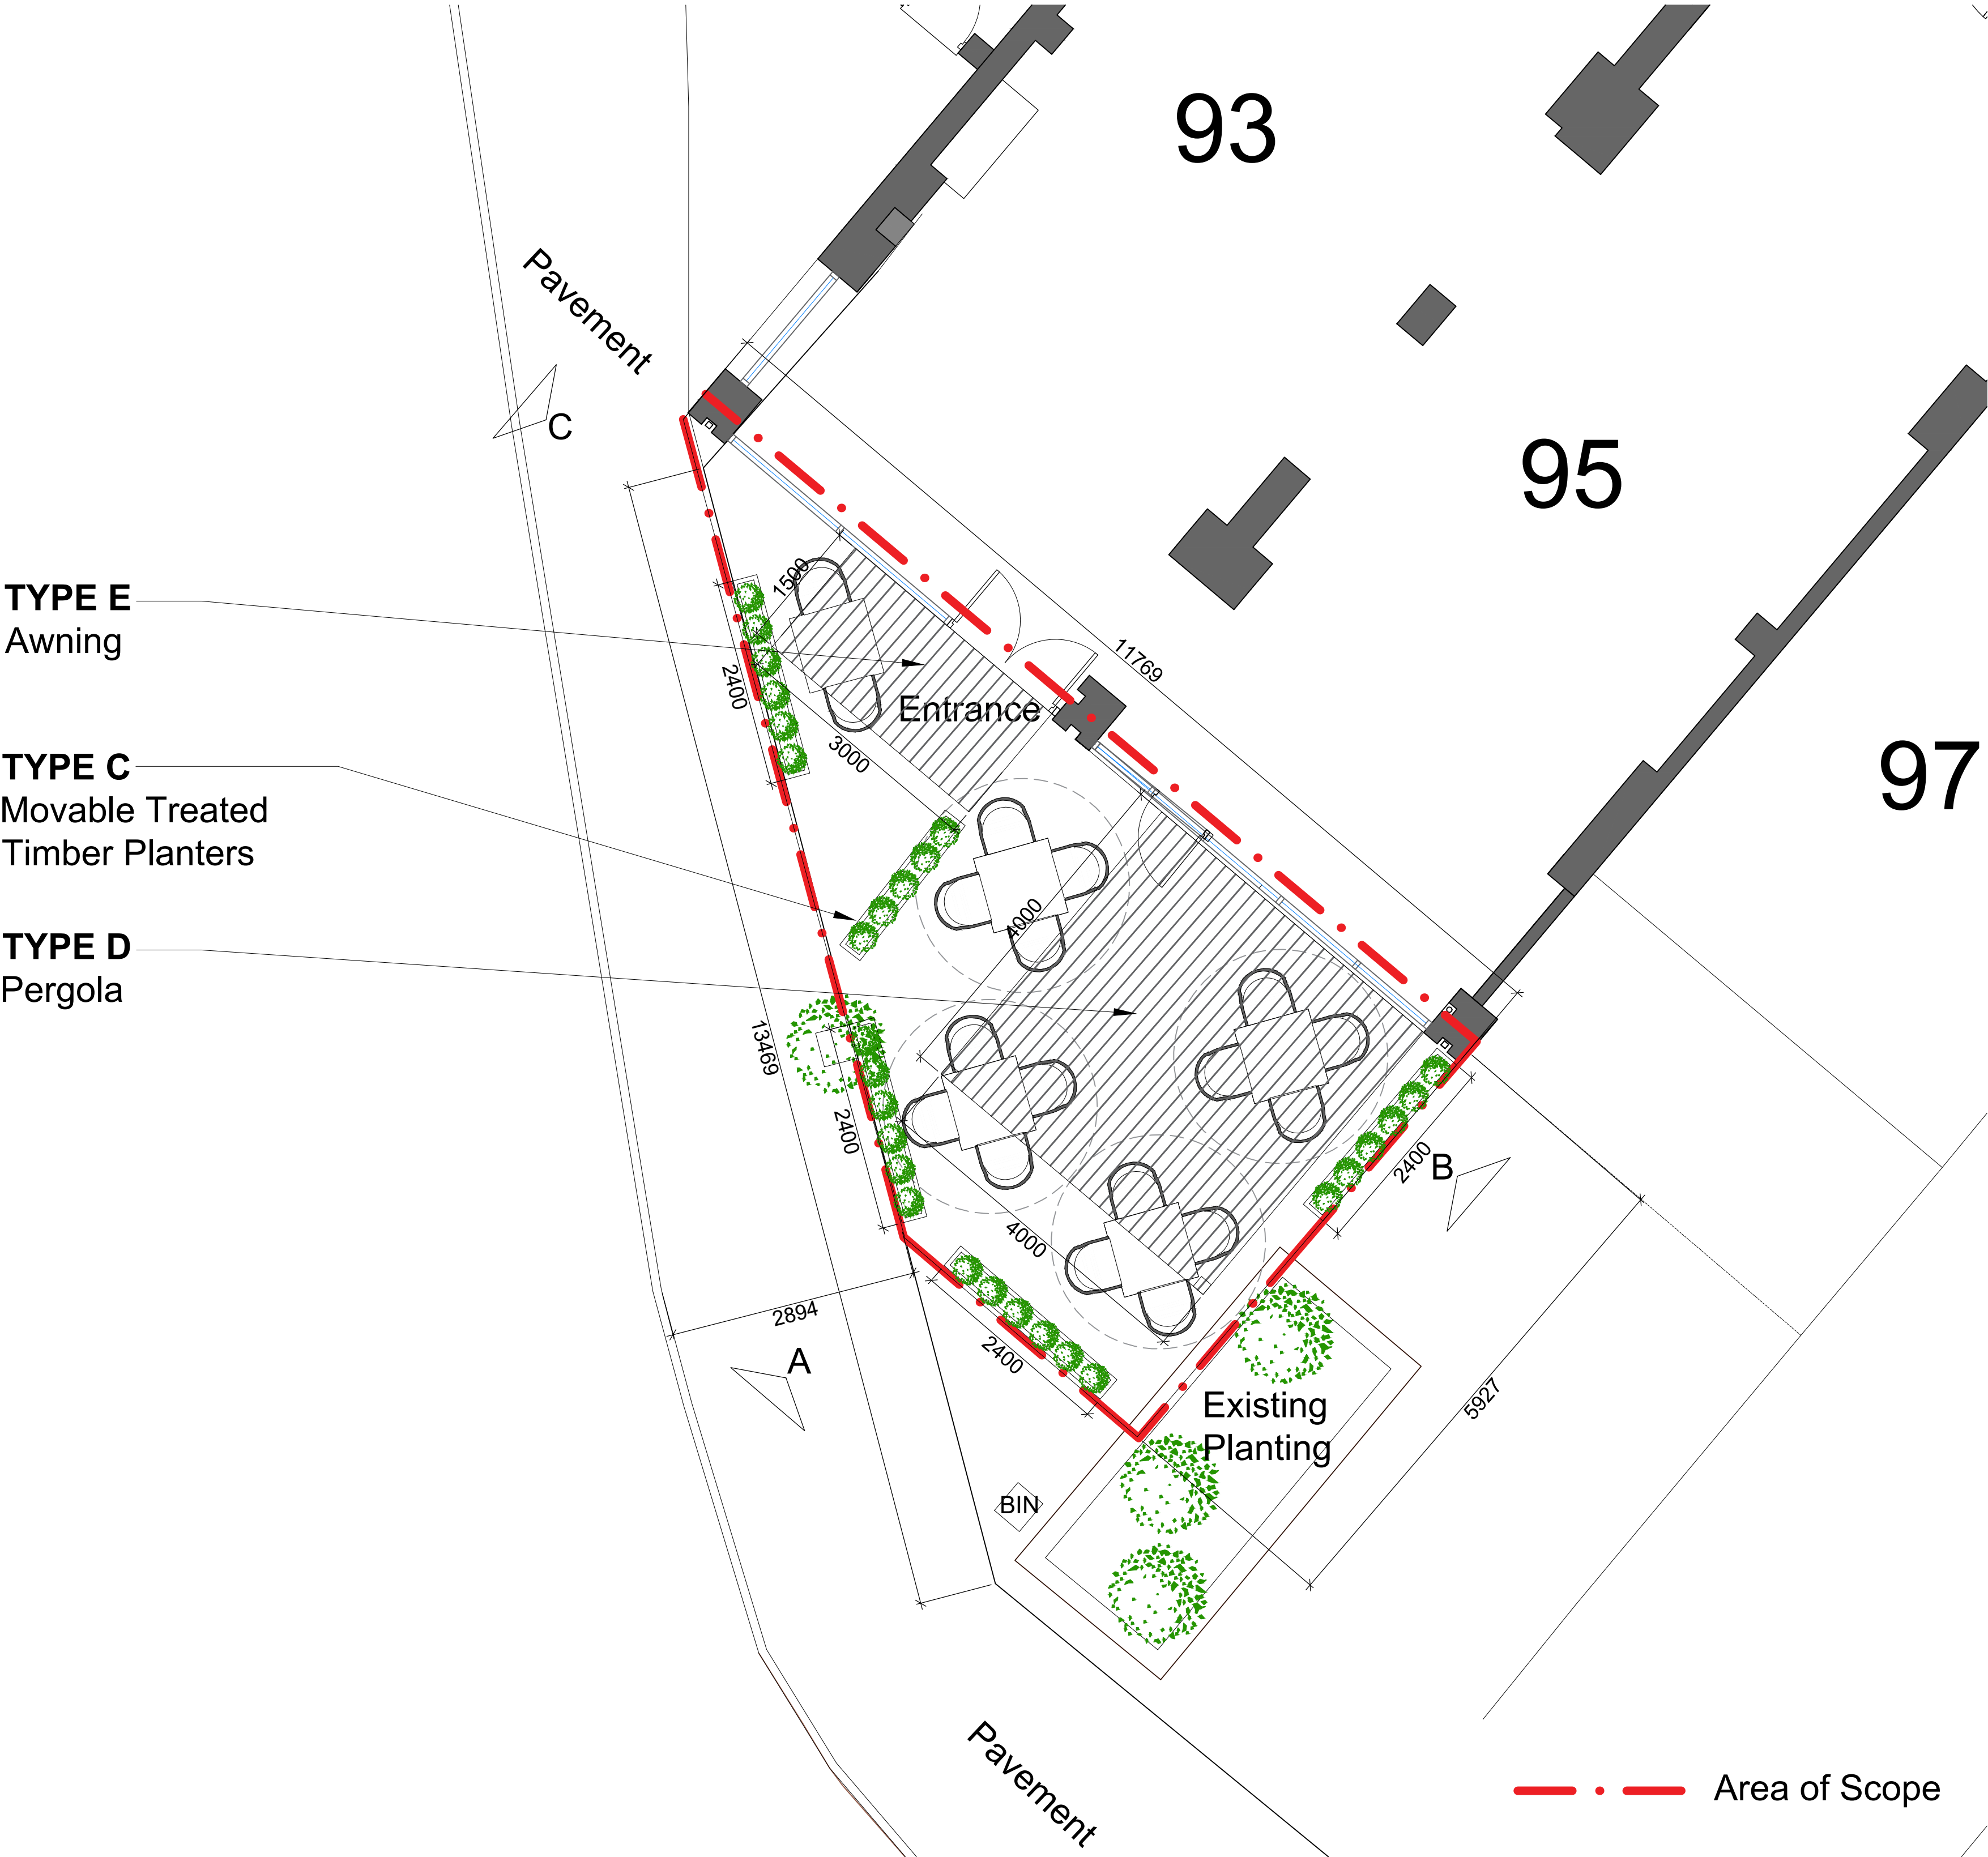

Be Inspired Design

Do Not Scale
This drawing is the property of Be Inspired Interiors Ltd & must not be copied with out permission

Revision:	Description:	By:	Date:
A	Elevation markers added	MLC	14.02.2022

Client:	Sanskriti Restaurant		
Project:	93-95 Mauldeth Road, Manchester, M14 6SR		
Drawing Title:	Proposed Outdoor Plan		
Scale:	1:50@ A1	Date:	03.03.2021
Dwg No:	AL02	Rev:	A
Dwg Status:	FOR APPROVAL		

Be Inspired Design - The Studio - 13 Grove View - York
T 01904 655 884 www.beinspired-design.co.uk

Be Inspired Design

Be Inspired Design is a Trading name for Be Inspired Interiors Ltd