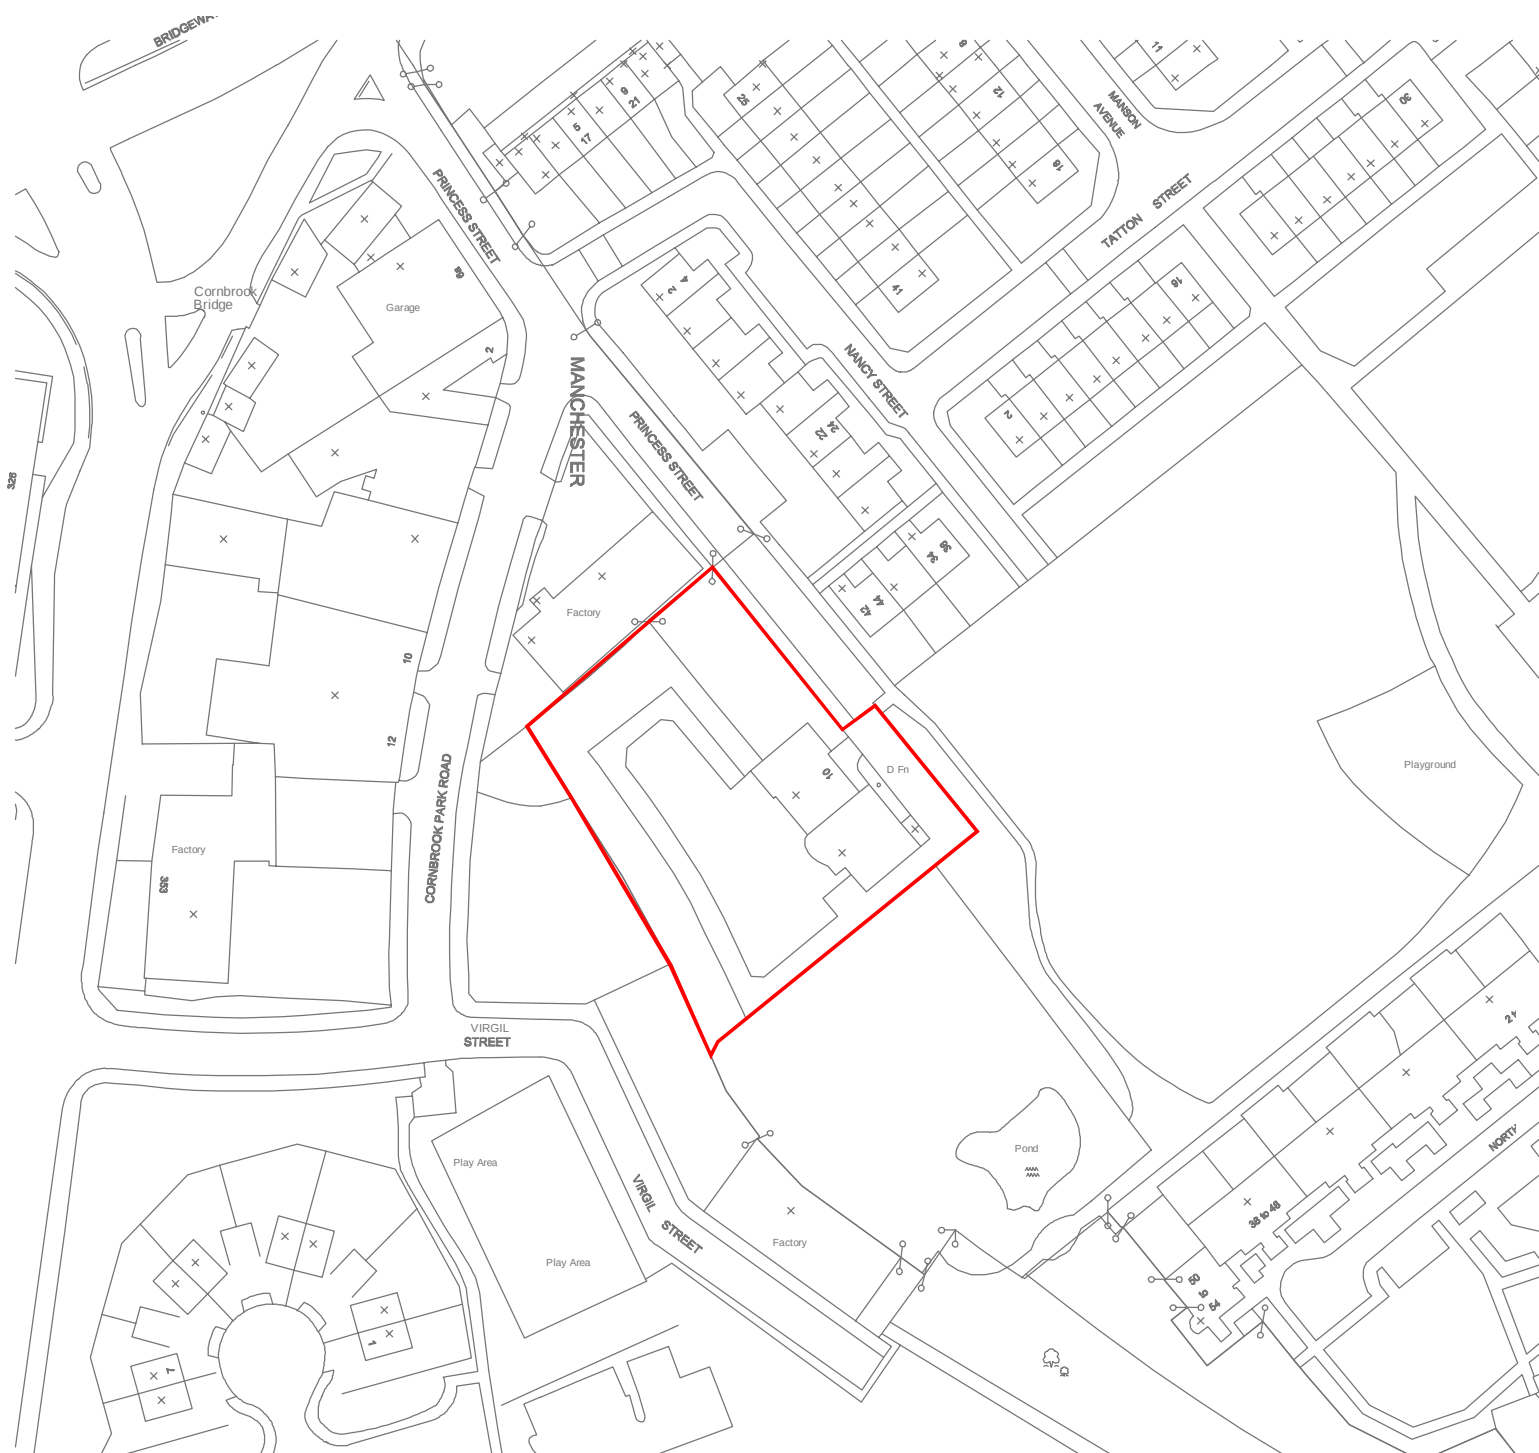


0 10m 20m 30m 40m 50m

revisions

site location plan
barracks house
princess street manchester

date: may 2021

scale 1:1250 @a4

status: preliminary

dwg. d393/01

DO NOT SCALE - IF DIMENSIONS ARE NOT GIVEN PLEASE ASK

architectural designworks limited

designworks



BUILDINGS



SPACES



PLACES