




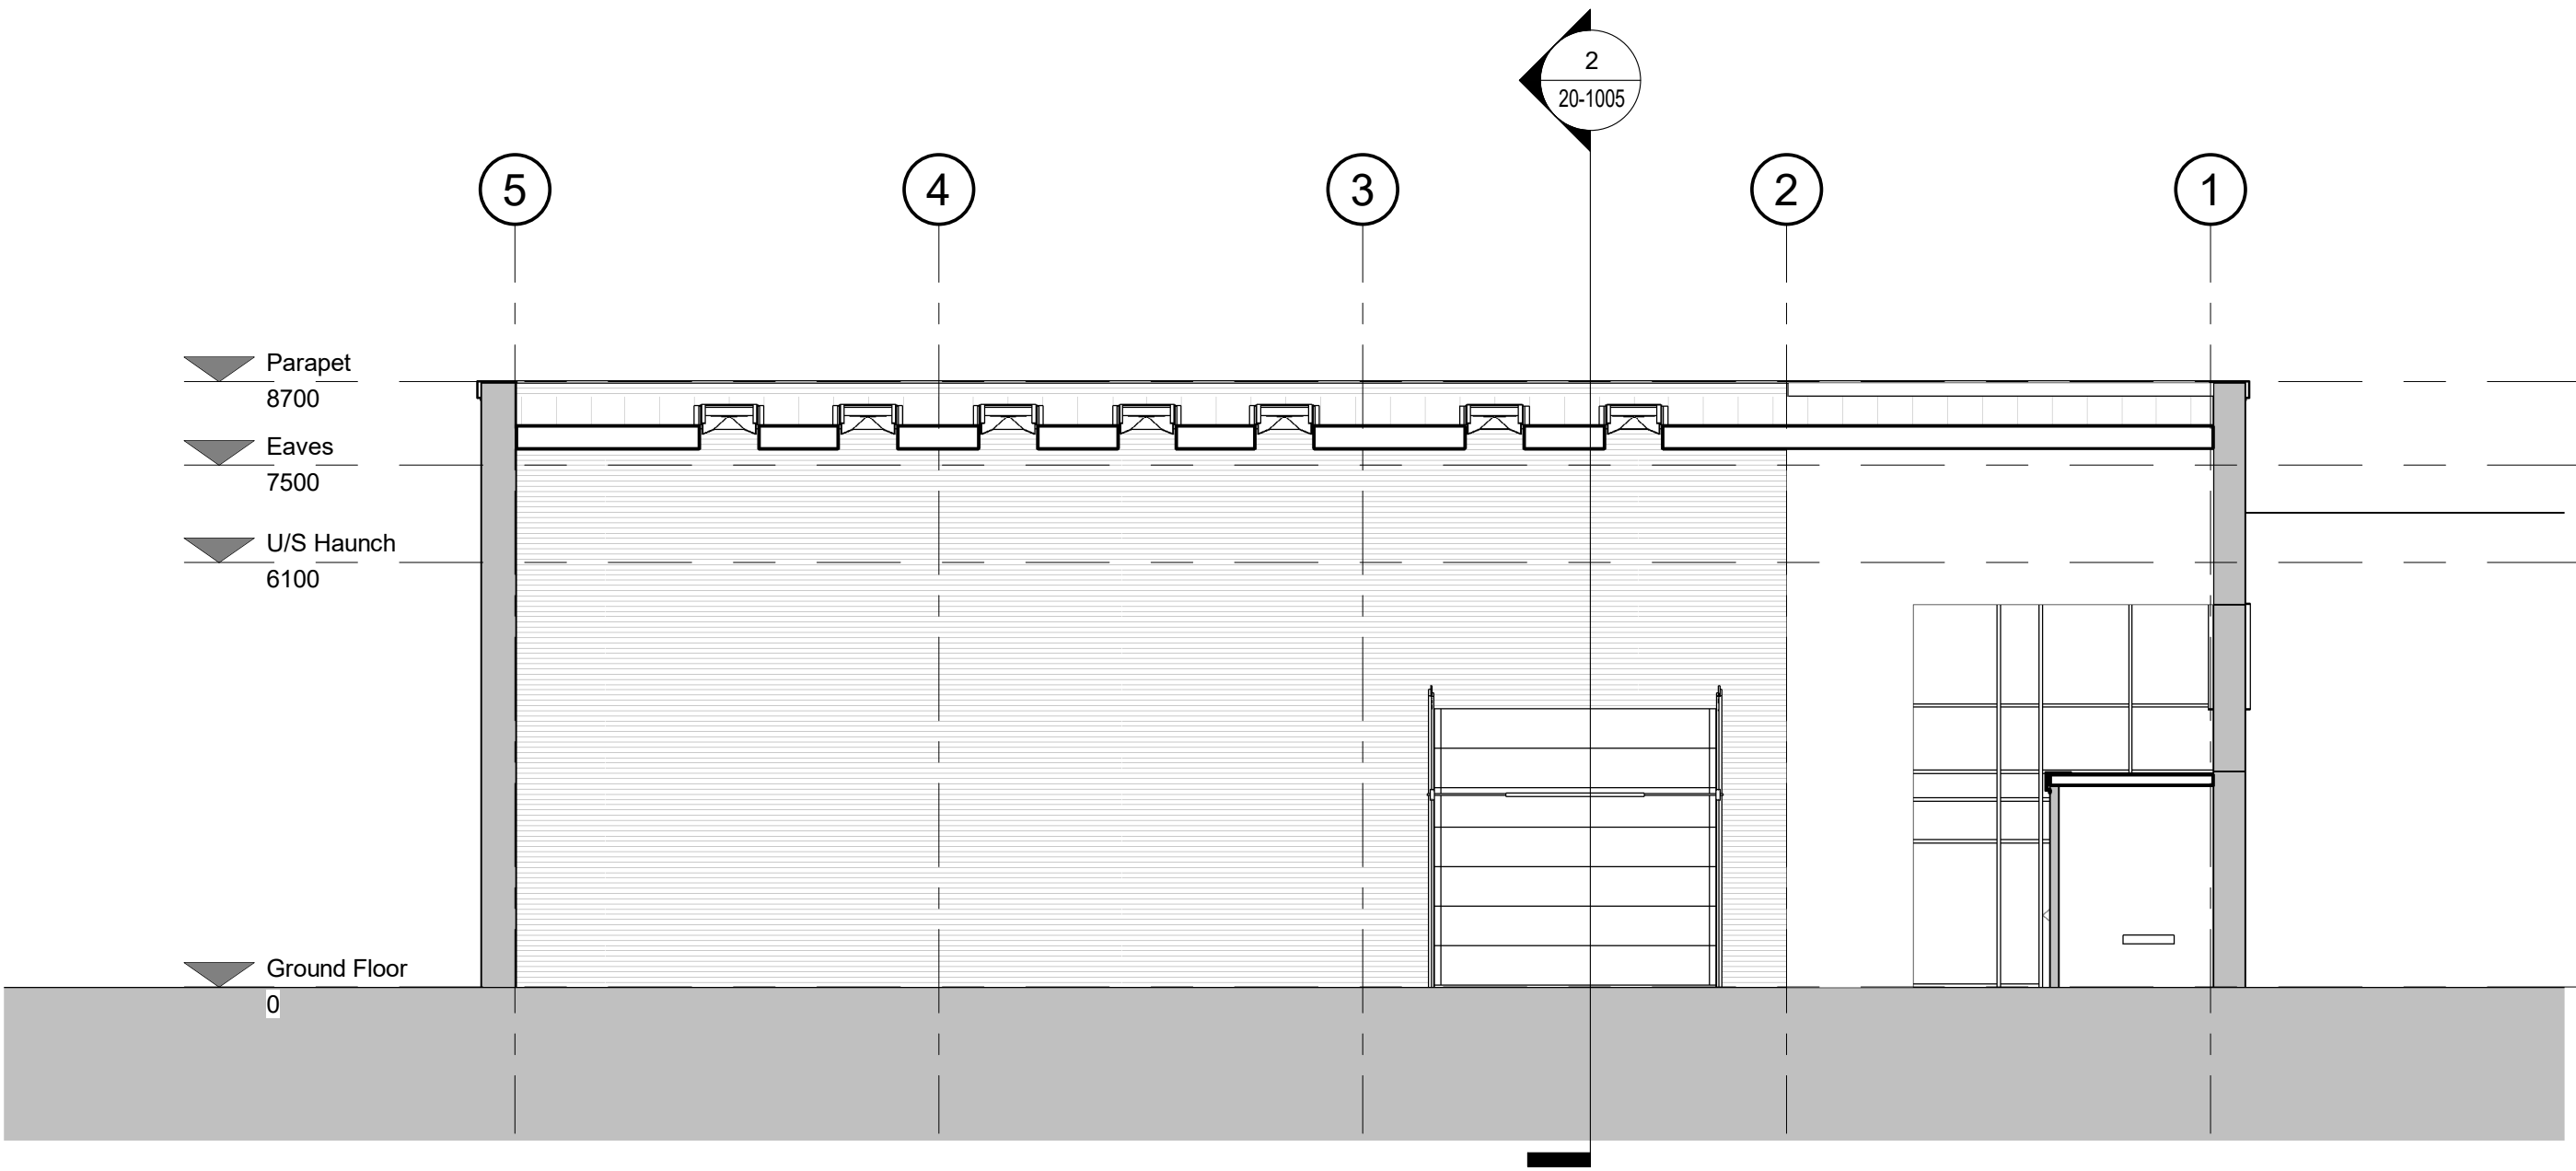

Section AA
1 : 100

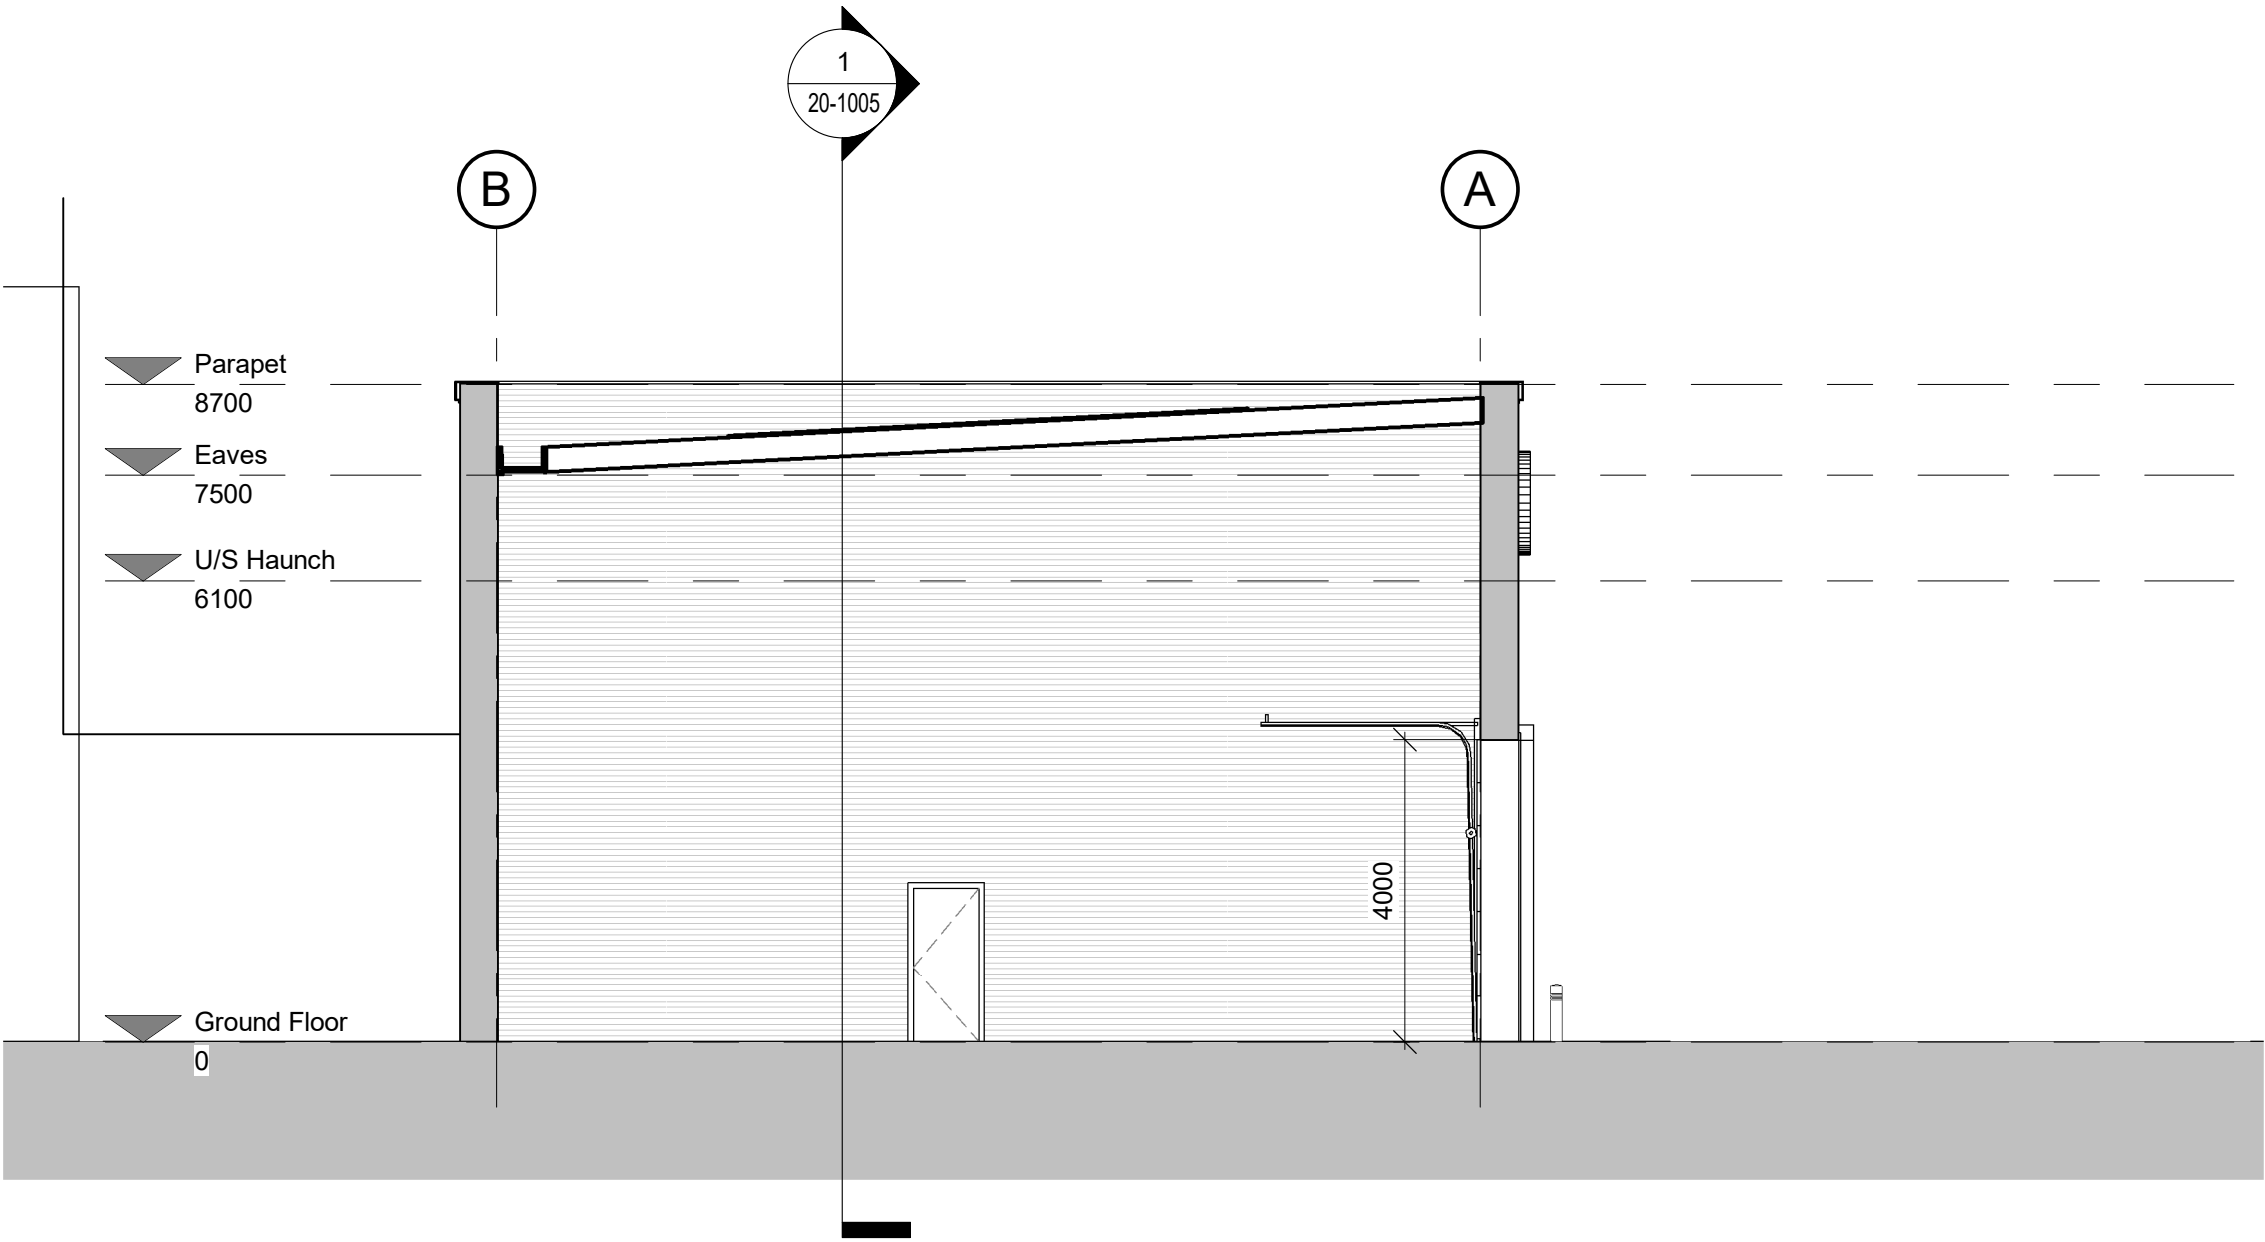

Section BB
1 : 100

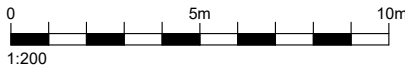

General Notes

Do not scale from this drawing. Only work to written dimensions.

All site dimensions shall be verified by the Contractor on site prior to commencing any works.

This drawing is the property of Fletcher-Rae (UK) Limited (t/a Fletcher-Rae) and copyright is reserved by them. The drawing is not to be copied or disclosed by or to any unauthorised persons without the prior written consent of Fletcher-Rae (UK) Limited.

P1	Issued for Planning	21.01.22	NP
Rev.	Description	Date	ISS APP

Scale
Status
Drawn By
Checked By
Date
Client:

1 : 100 @ A2
S2 Information
NP
Checker
January 2022
Kier Property

Project:
Elizabeth Street, Cheetham Hill
Manchester

Sheet Name:
Unit 1 Proposed Sections

Project No. Orig. Zone Level Type Role Cls. Dwg No. Rev
21039-FRA-01-ZZ-DR-A-20-1005 P1

fletcher|rae
Architects | Master Planners | Designers

Hill Quays, 5 Jordan Street, Manchester, M15 4PY

t +44 (0) 161 242 1140
f +44 (0) 161 242 1141
w www.fletcher-rae.com
e info@fletcher-rae.com