




- ALL DIMENSIONS AND LEVELS ARE TO BE CHECKED ON SITE.
- ANY DISCREPANCIES ARE TO BE REPORTED TO CUBE ARCHITECTURE AND DESIGN BEFORE ANY WORK COMMENCES.
- THIS DRAWING SHALL NOT BE SCALED TO ASCERTAIN ANY DIMENSIONS. WORK TO FIGURED DIMS ONLY.
- THIS DRAWING SHALL NOT BE REPRODUCED WITHOUT EXPRESS WRITTEN PERMISSION FROM CUBE ARCHITECTURE AND DESIGN.
- TITLE OVERLAY DRAWINGS AND OWNERSHIP BOUNDARIES ARE PRODUCED USING ALL REASONABLE ENDEAVOURS. CUBE ARCHITECTURE AND DESIGN CANNOT BE RESPONSIBLE FOR THE ACCURACY OR SCALE DISCREPANCY OF BASE PLANS SUPPLIED TO THEM.

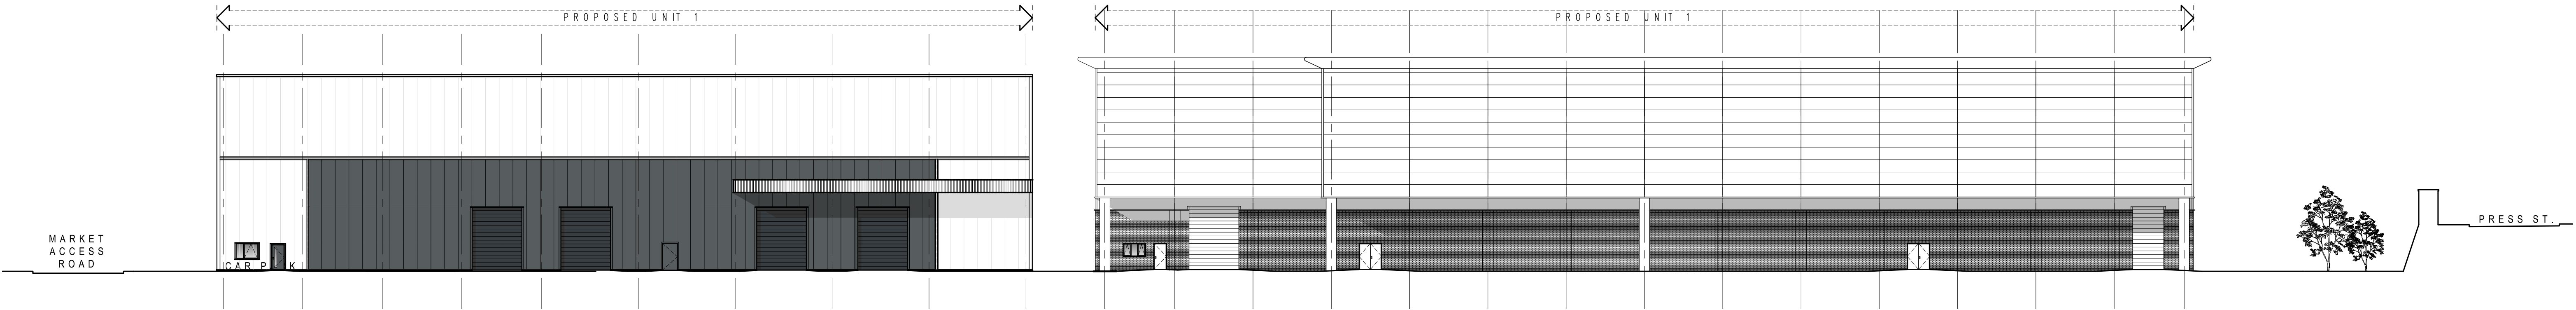

PROPOSED SOUTH CONTEXT ELEVATION
1:250@A1

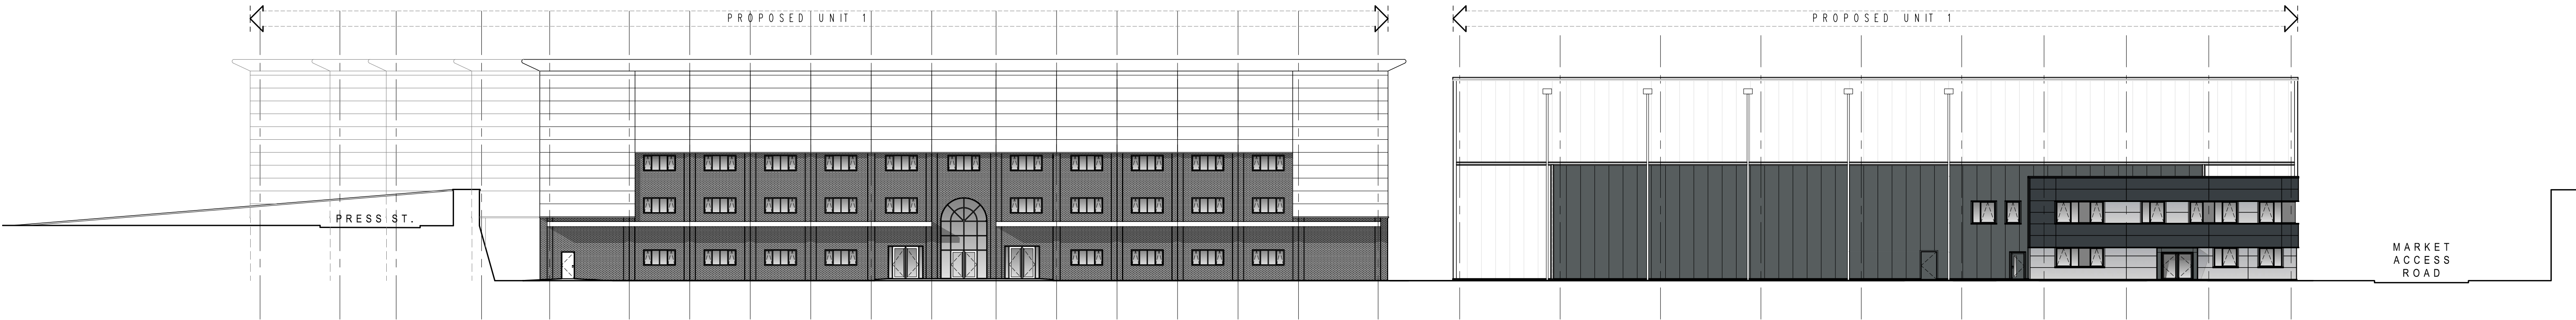

PROPOSED NORTH CONTEXT ELEVATION
1:250@A1

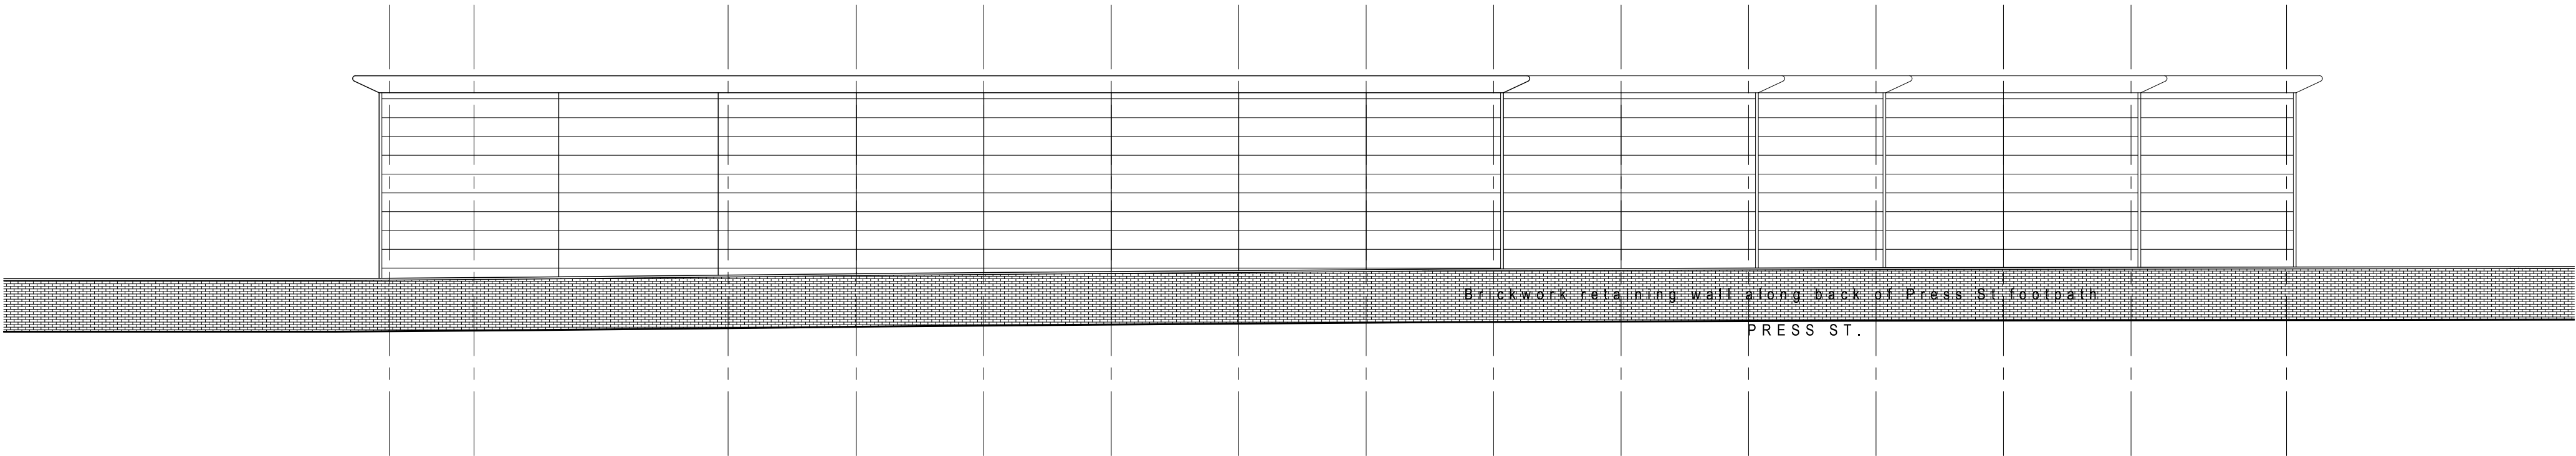

PROPOSED ELEVATION AS VIEWED FROM PRESS STREET
1:250@A1

Rev	Description	Date	By
Status: PLANNING			
Client: RUSSELLS WHBO			
Contract: PROPOSED NEW BUILD DEVELOPMENT NEW SMITHFIELD MARKET MANCHESTER			
Drawing: PROPOSED SITE SECTIONS			
Drawing No: AS763-11	Revision: -	Scales: 1:200@A1	
Drawn: DMR	Checked:	Date: JAN '22	