




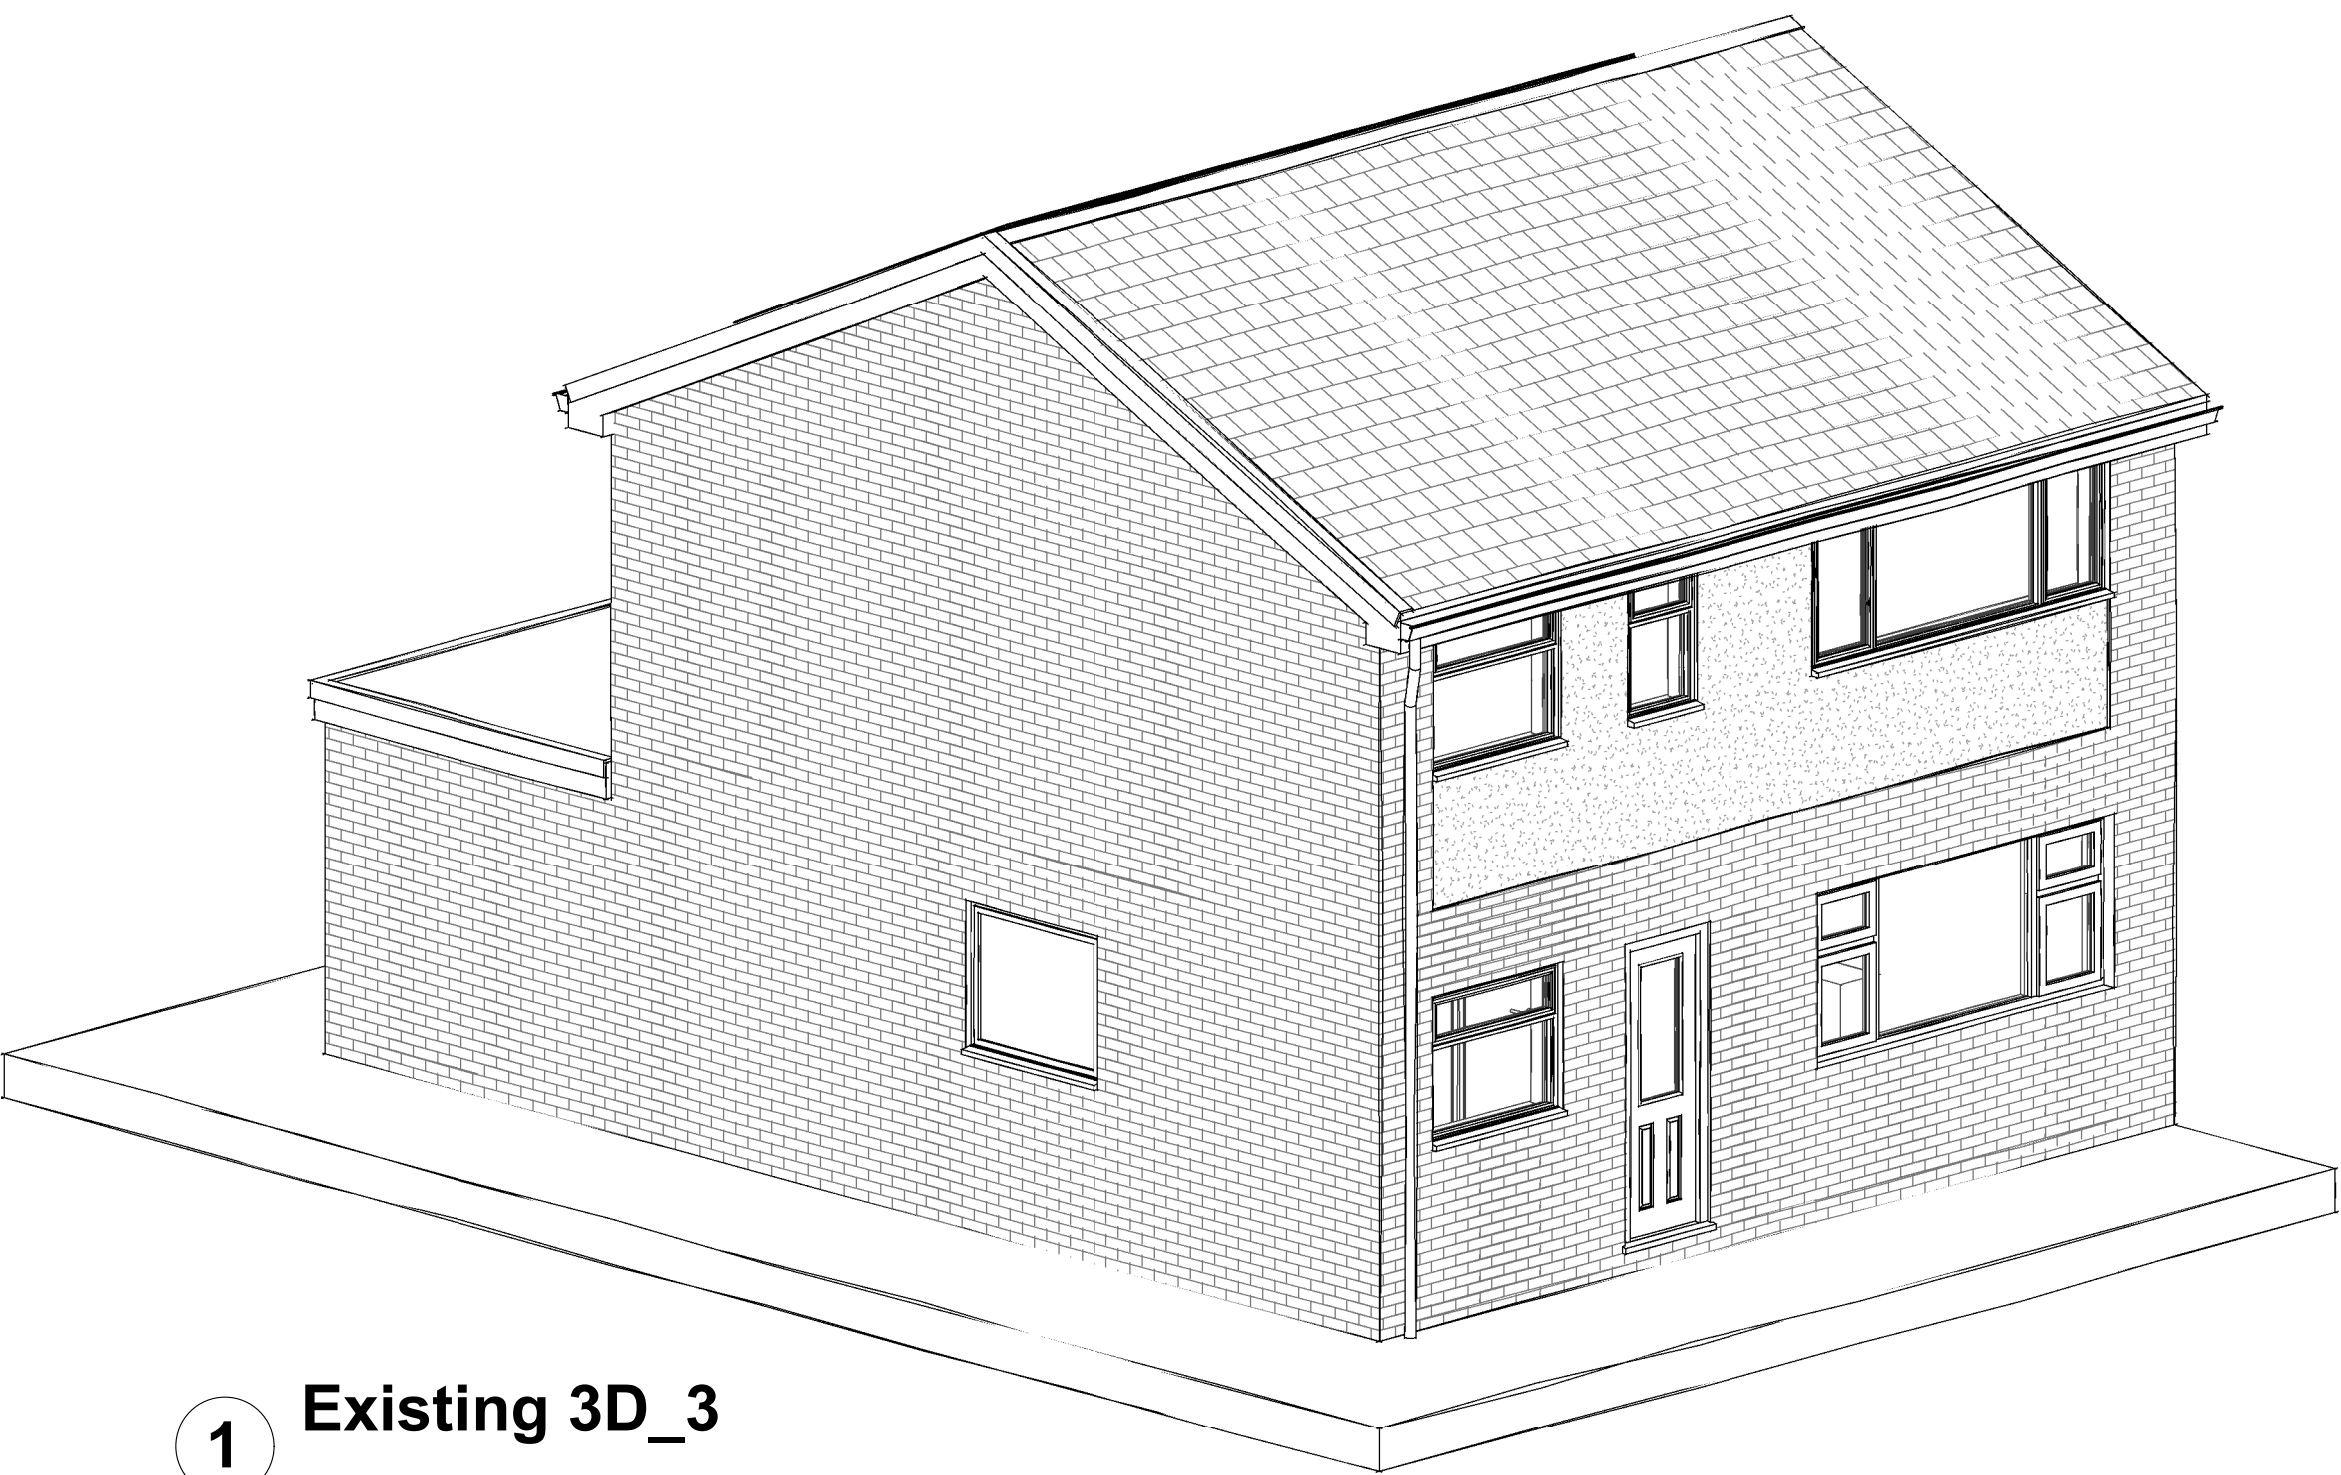


1 Existing 3D_3

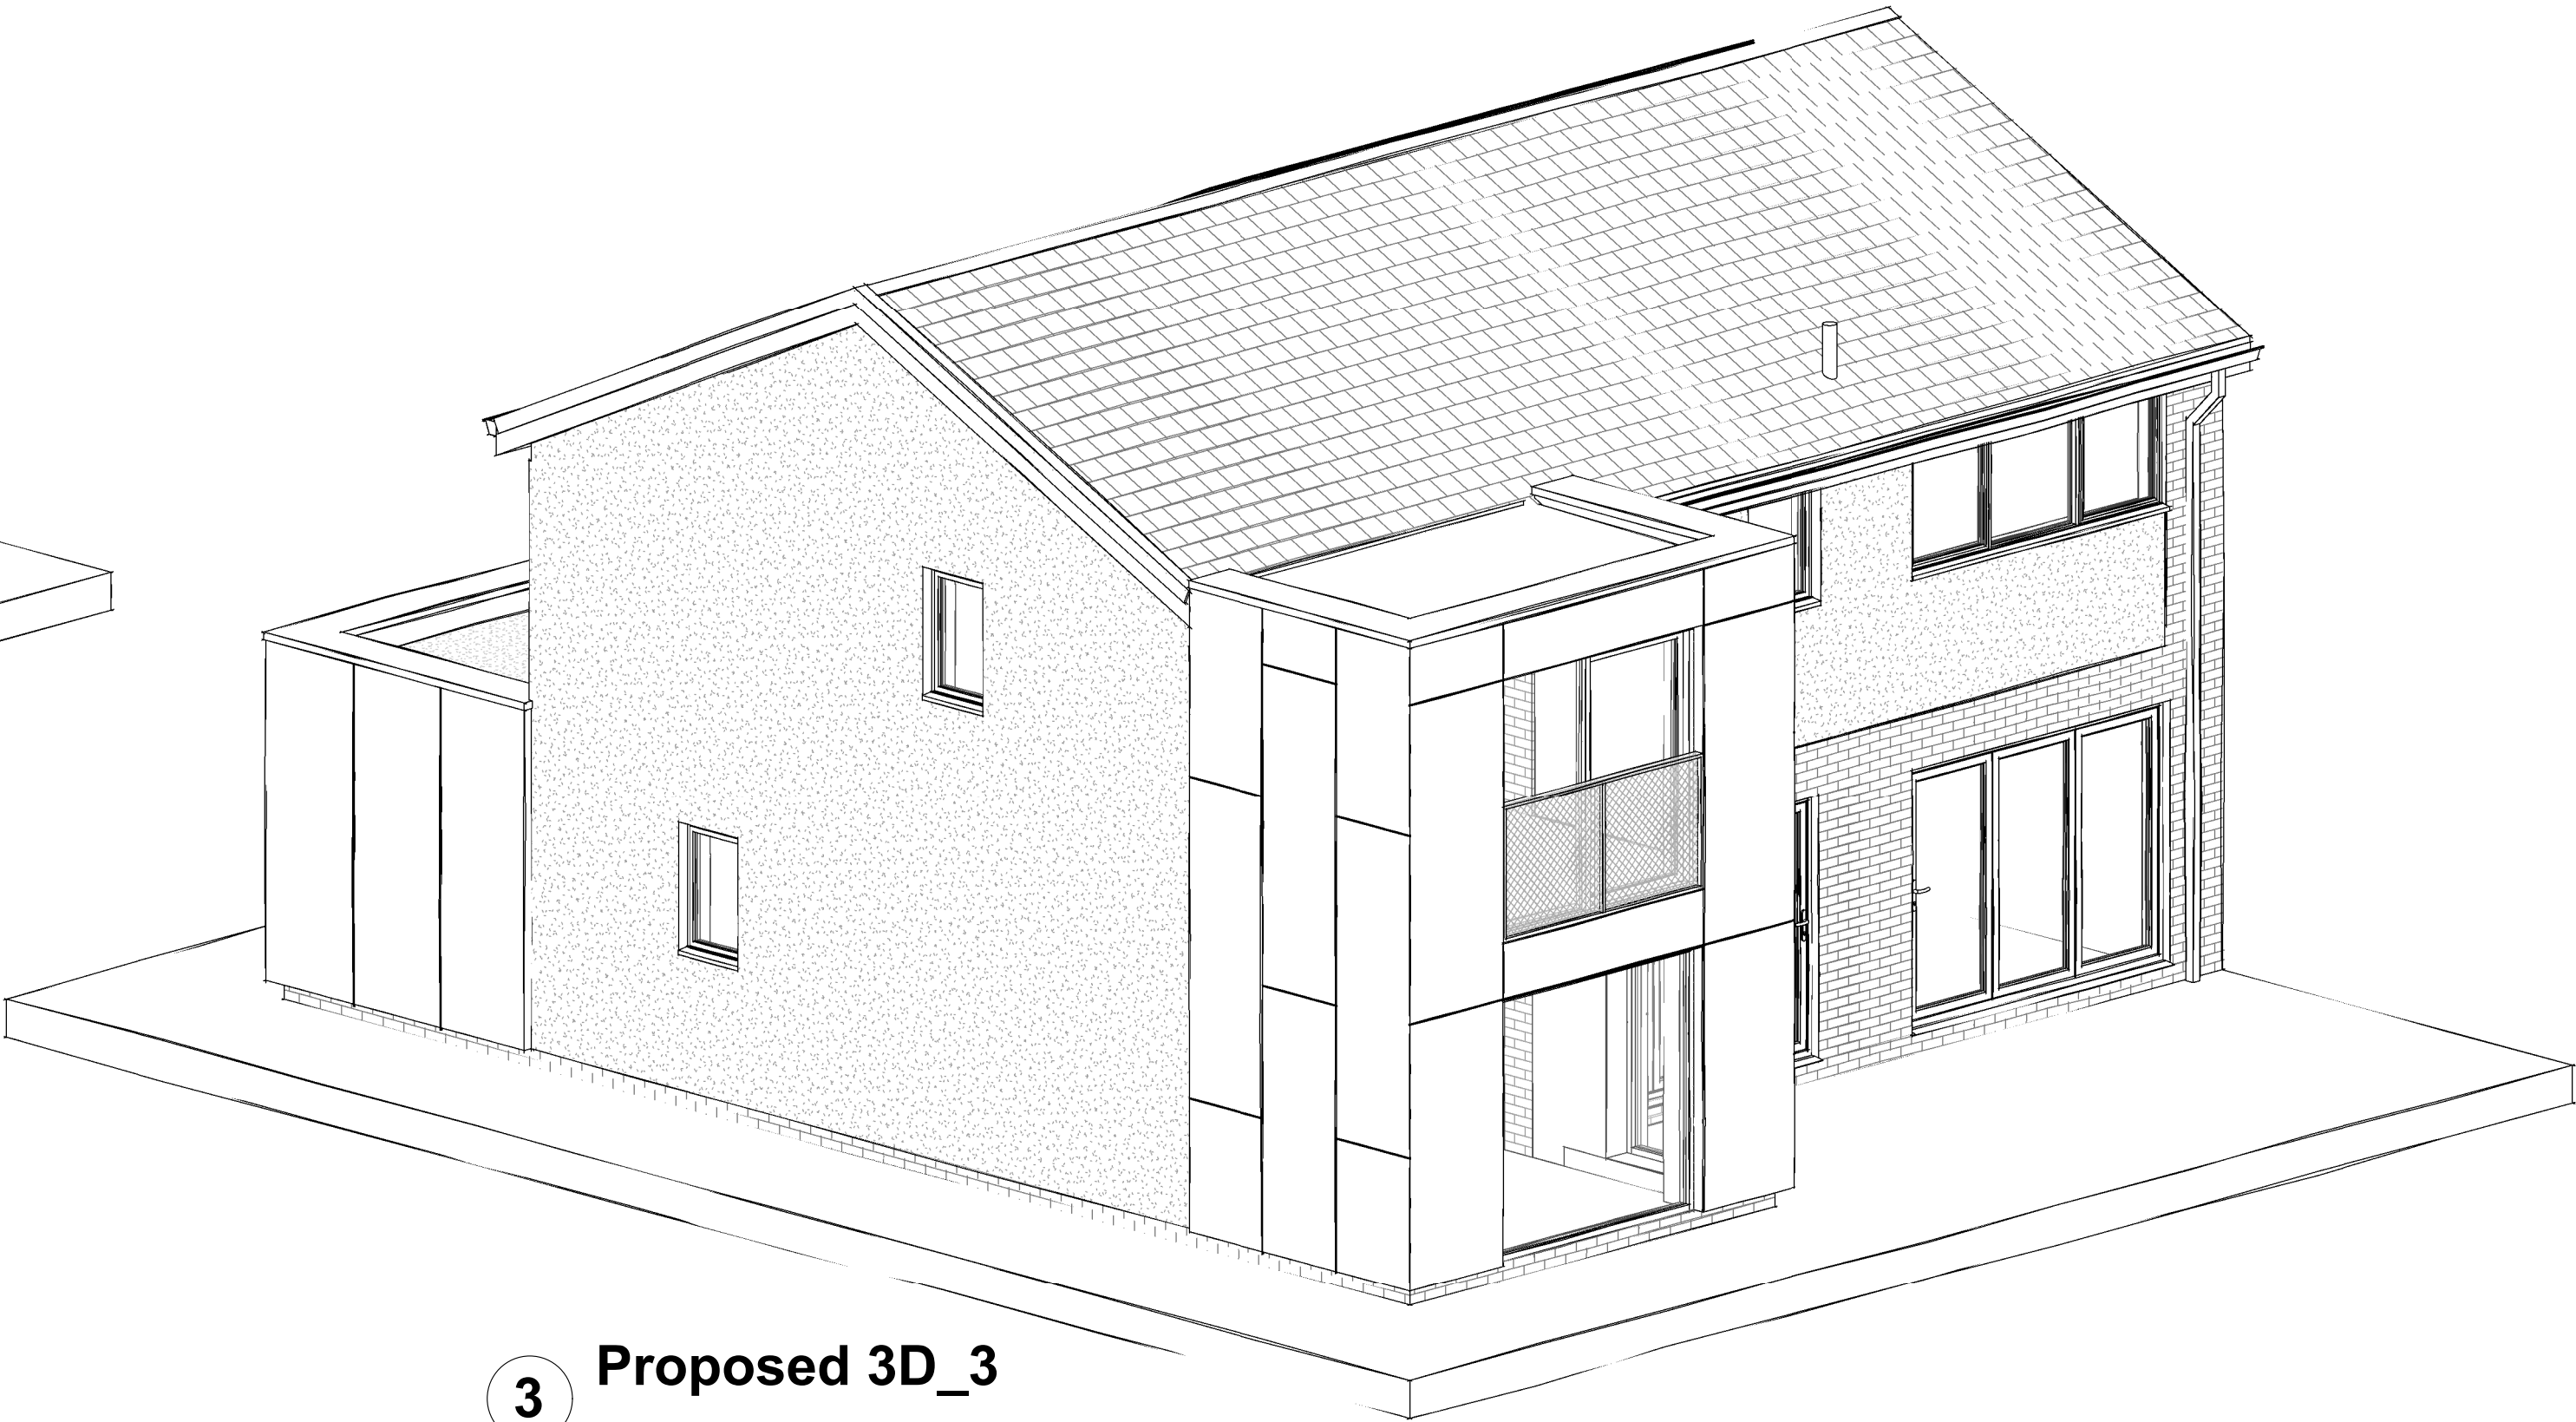

3 Proposed 3D_3

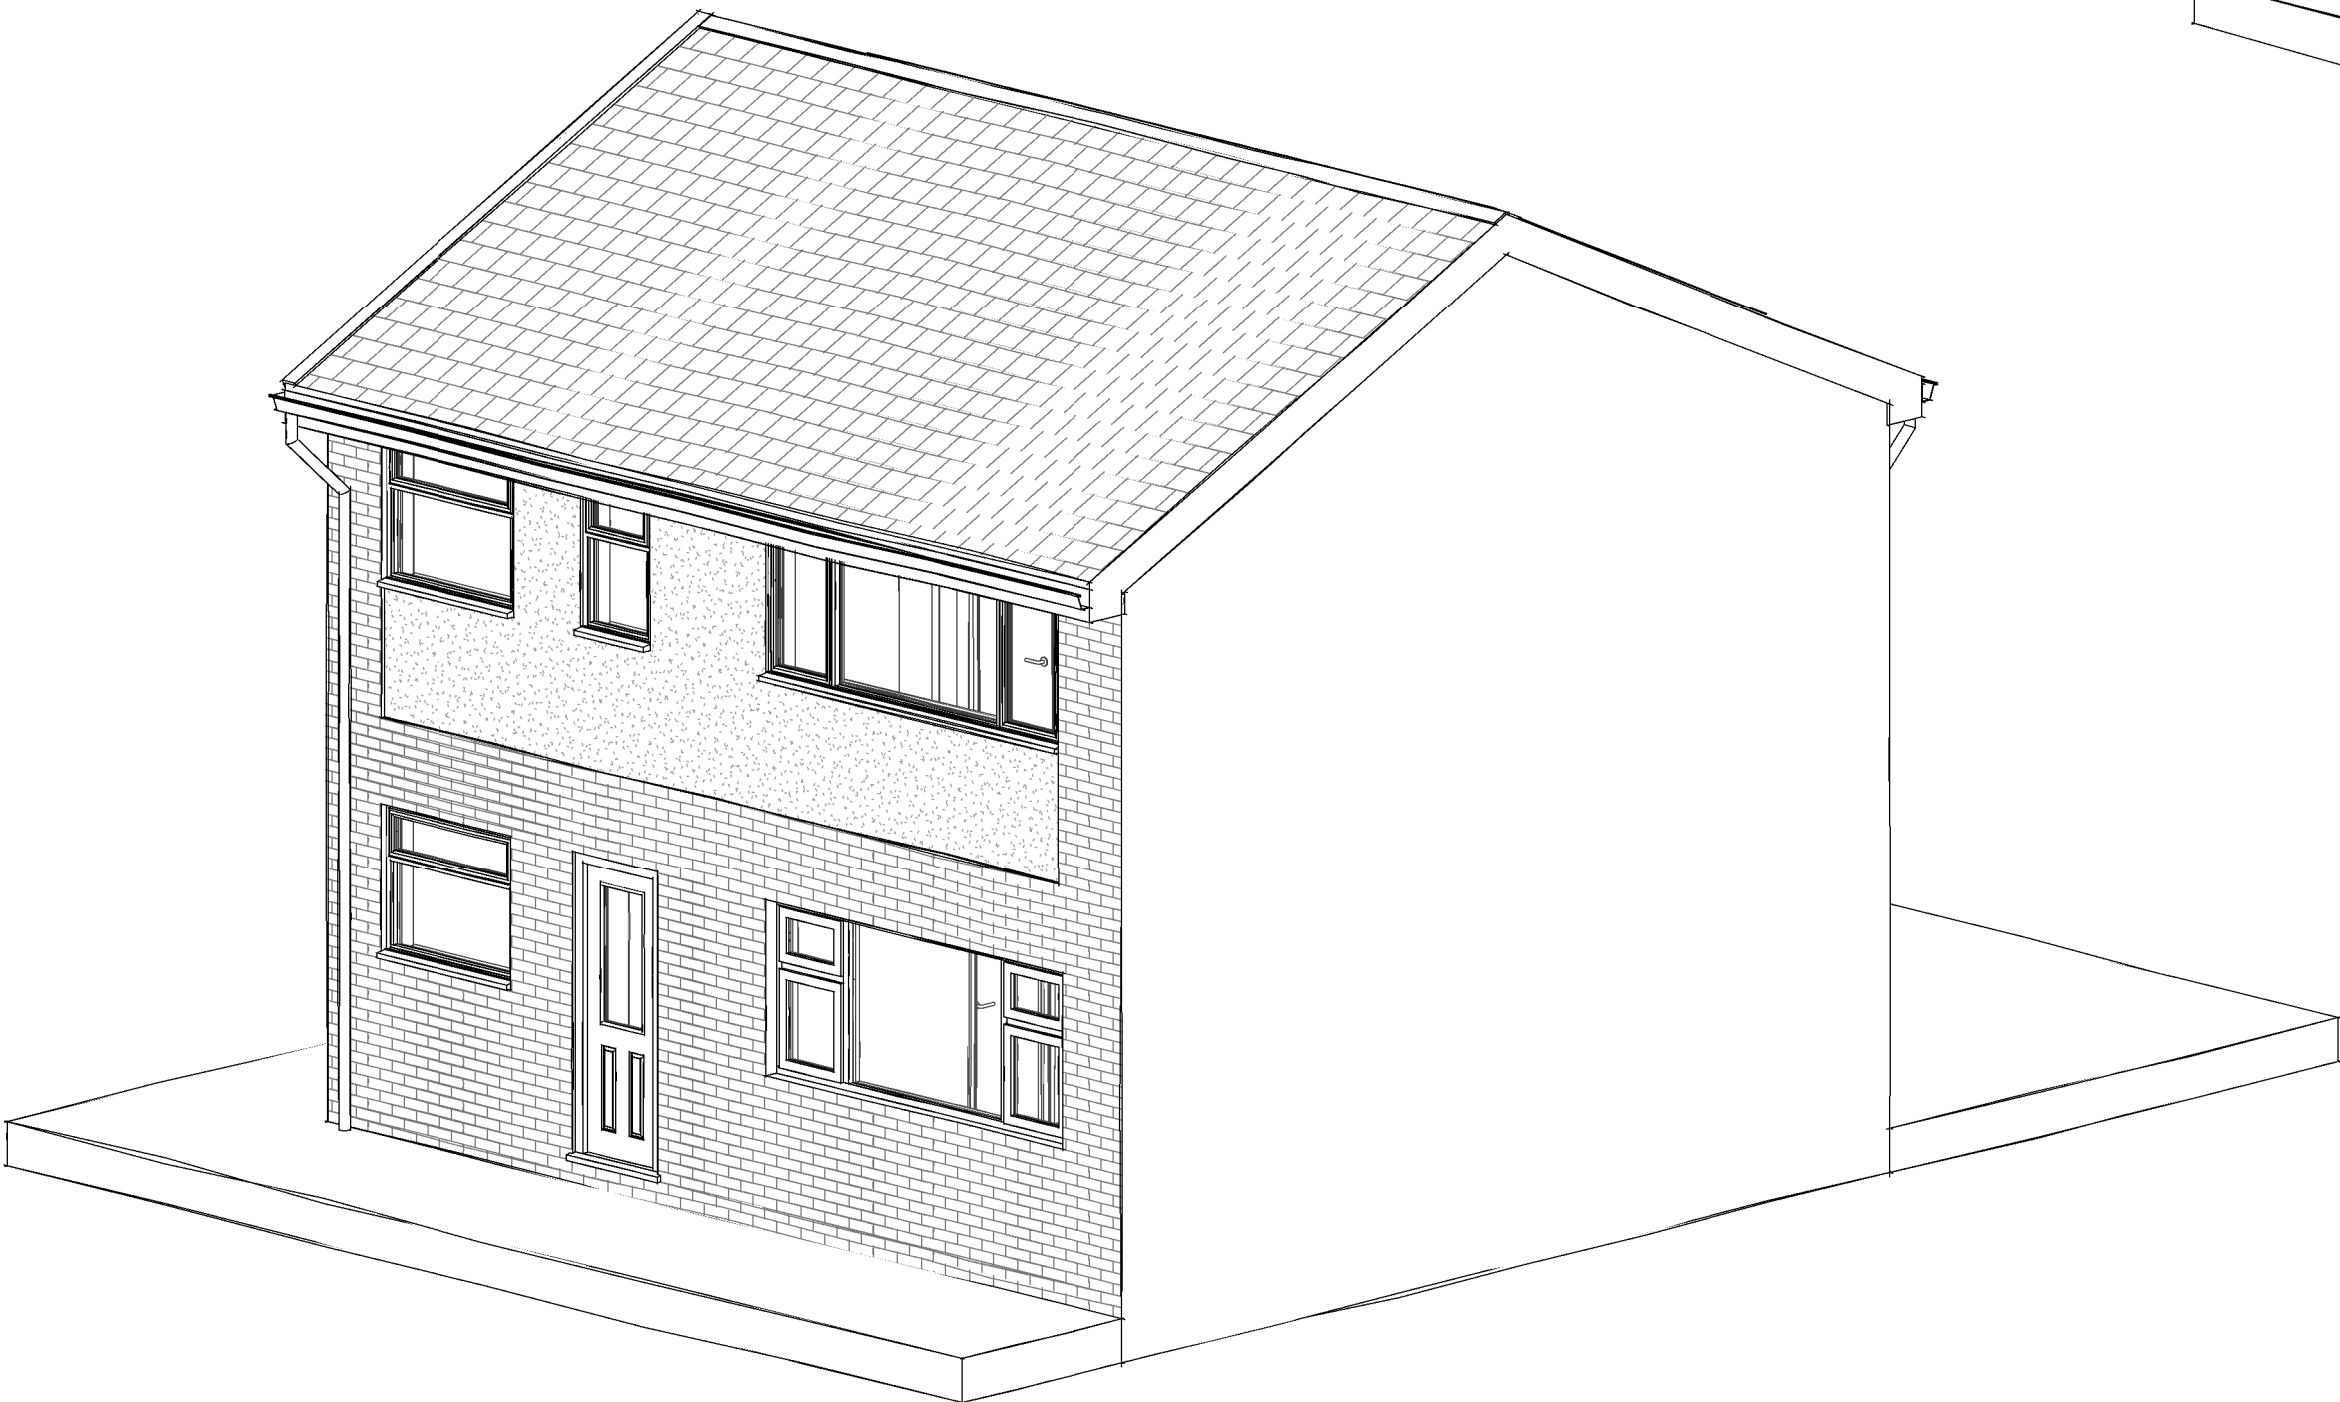

2 Existing 3D_4

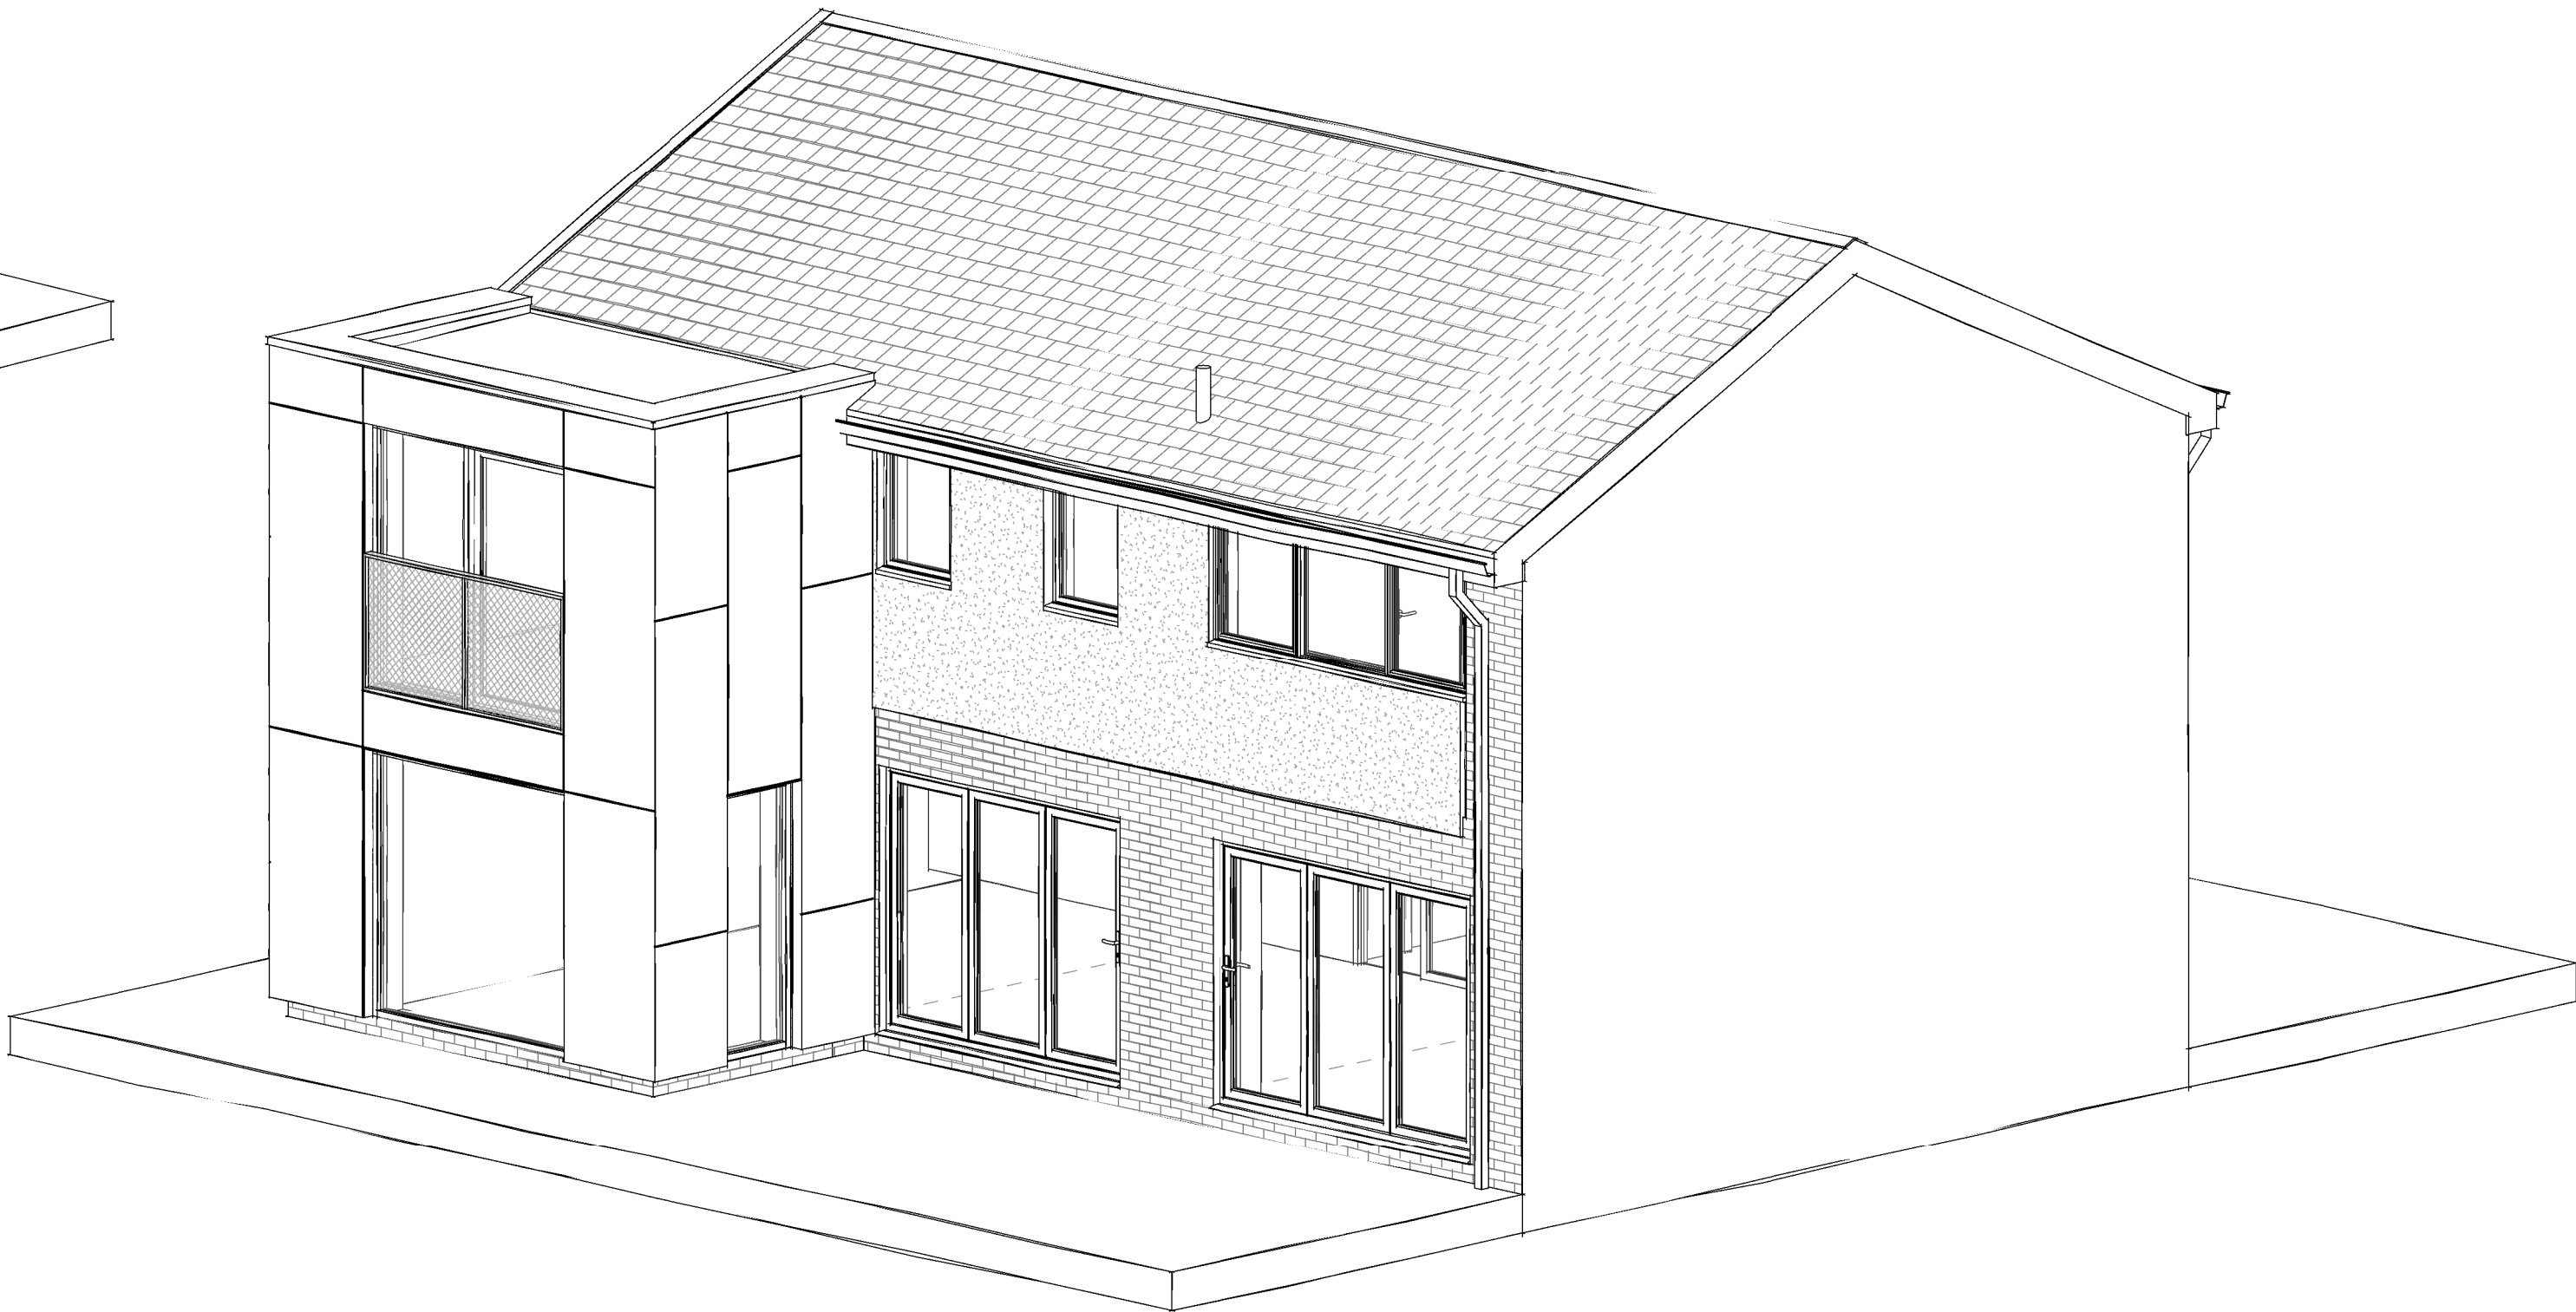

4 Proposed 3D_4

Notes:
This drawing is copyright. Figured dimensions are to be followed in preference to scaled dimensions and particulars are to be taken from the actual work where possible. Any discrepancy must be reported to the architect immediately and before proceeding. If in doubt, ask.

B	Updated following client review	26/04/22
A	Updated following client review	15/04/22
rev	description	date

Revision Schedule

Rev No: B

Drawn by: DW

Project No:
DP2209

Project:
28 Leyland Avenue,
Manchester, M20 6EW

Drawing Title:
3D Images - Rear

Drawing No:
DP-2209-PL-06

Date: 26/04/22	Scale: @A1
-------------------	---------------

Client:

BLISSETT

Architect:

 DRAW PLAN®

Draw Plan Ltd - Suite 2, Newton House, Faraday Street,
Birchwood Park, Warrington, WA3 6FW
Telephone: 07384 977700
Email: hello@drawplan.co.uk
Website: www.drawplan.co.uk