

Panel Sample Type B & C Anodised Panel & Anodised Expanded Mesh

Mesh Sample Type A - Anodised Expanded Mesh (Only)


545




All Images above show the same materials colours on each one. The change in colour is from the angle of day light reflecting off the samples (same day/time)

Flat Panel & Expanded mesh sample is showing;
545 – Dark Umber Type C - All perforated panels &
Type B - All upper floor mesh

Expanded Mesh sample is showing;
54B – Dark Bronze (black) Type A - GF only colour (mesh only)

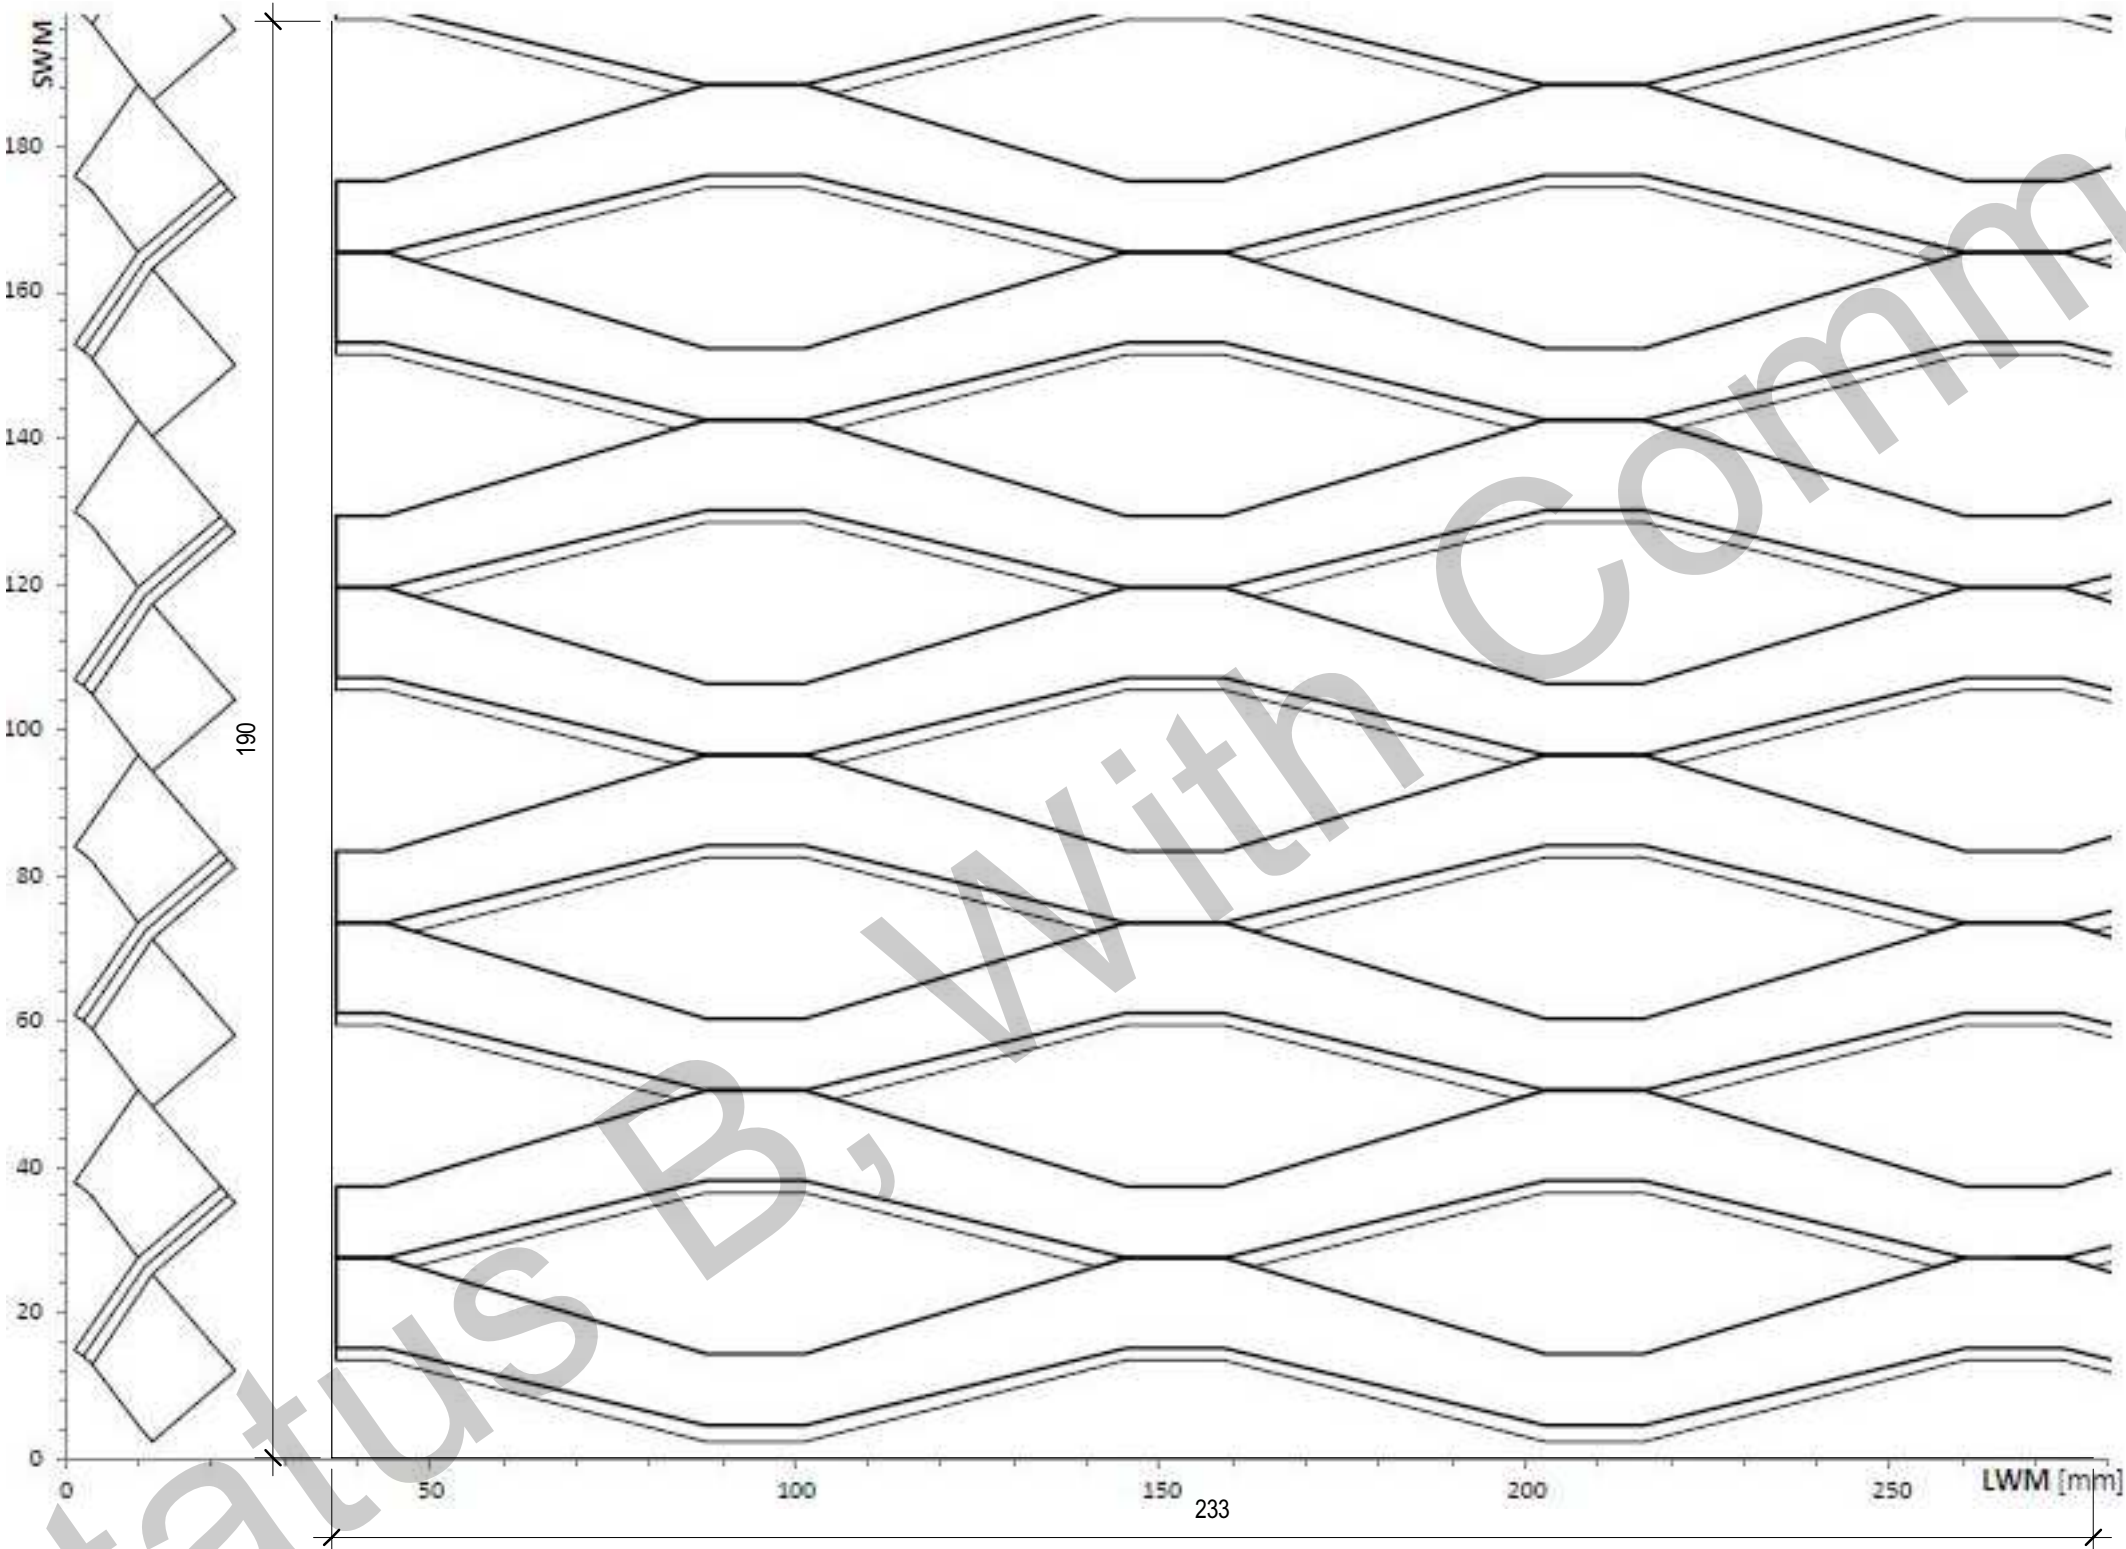

Type A & B - Expanded Mesh Profile
1 : 1

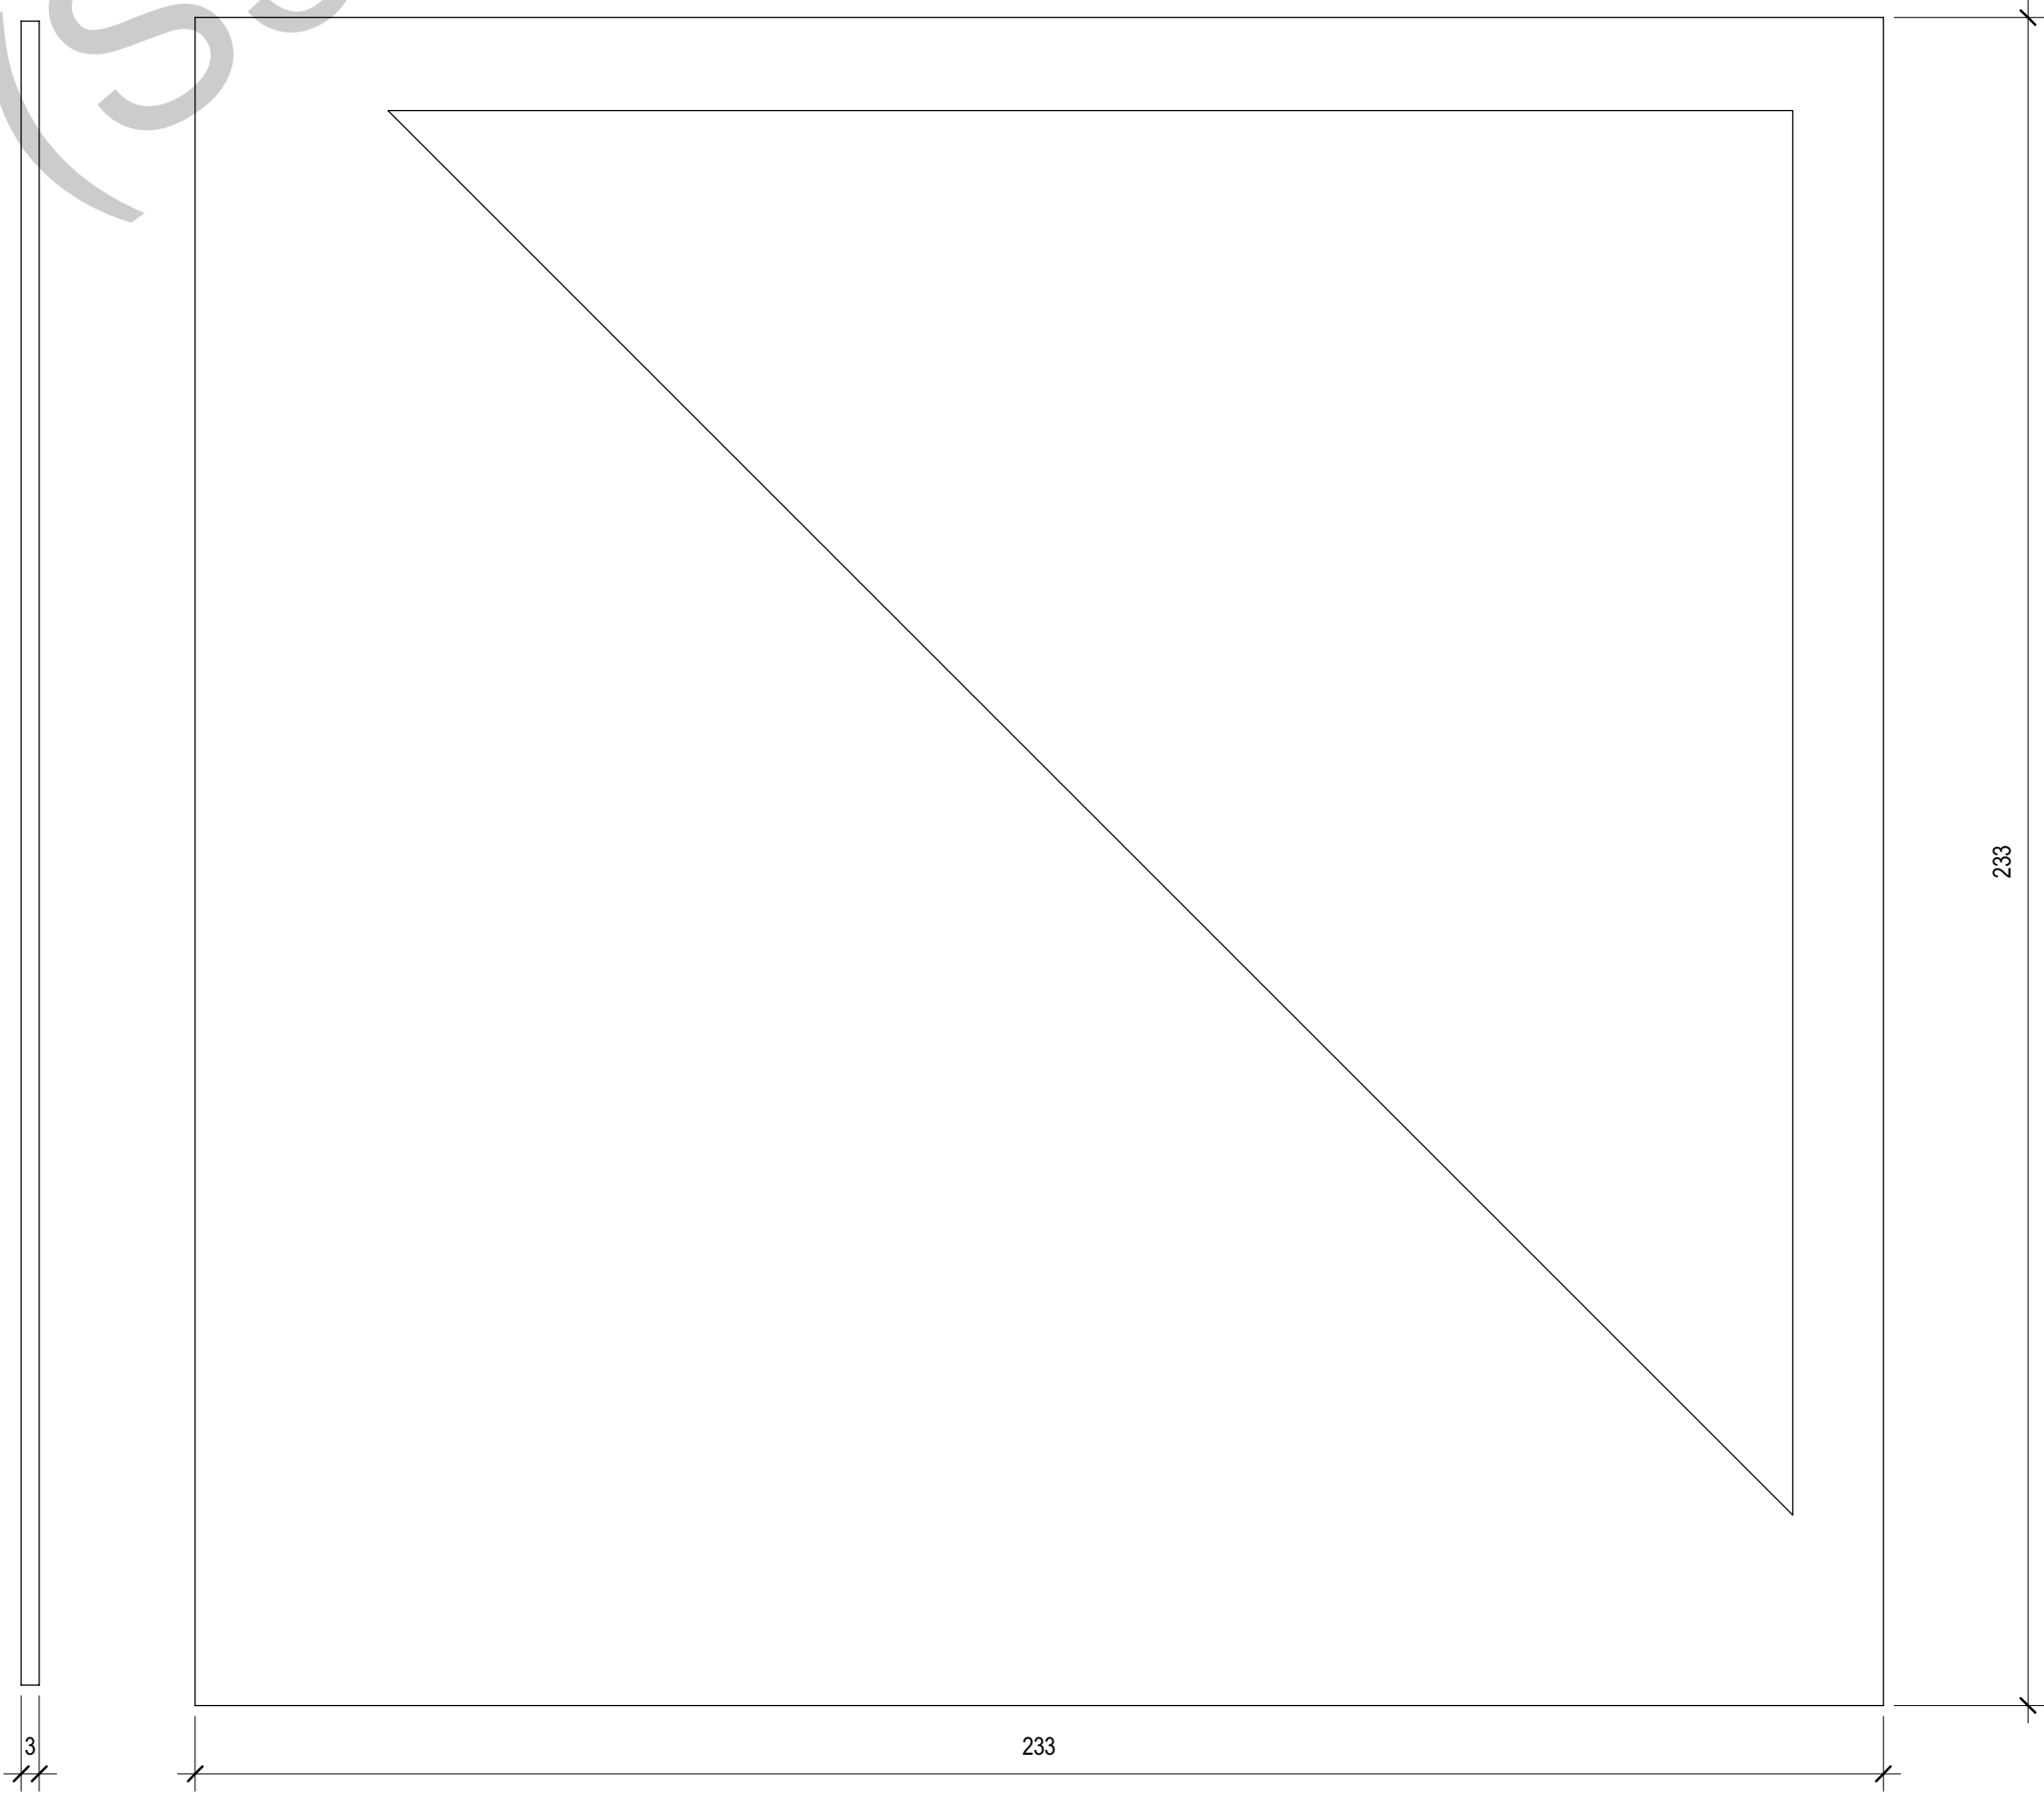

Type C - Perforated Metal Panel - Typical Perforation Profile
1 : 1

NOTES
All dimensions and levels to be checked on site
Any discrepancies are to be reported to the Architect before any work commences
This drawing shall not be scaled to ascertain any dimensions, work to figured dimensions only
This drawing shall not be reproduced without express written permission from AFL Architects Ltd.
DISCLAIMER
When this drawing is issued in CAD, it is an uncontrolled version issued for information only, to enable the recipient to prepare their own documents/drawings for which they are solely responsible.
SOFTWARE INTEROPERABILITY
AFL prepared this drawing using Autodesk REVIT Architecture.
AFL does not accept liability for any loss or degradation of any information held in the drawing resulting from the translation from the original file format to any other file format or from the recipient's reading of it in any other programme.

THIS DRAWING IS BASED ON THE FOLLOWING MODELS:

Model	By	Issued on
Structural	CLINTINS	
MEP	XXX	
Landscape	GILLESPIES	

KEYPLAN



REV.	DESCRIPTION	DATE	DRW.	CHK.
P01	GENERAL UPDATES	02.03.22	KC	JW

NHS
Manchester University
NHS Foundation Trust

APPOINTED PARTY LOGO/INFORMATION

MORGAN
SINDALL

AFL
architects

PROJECT

NMGH - Multi Storey Car Park

TITLE

External Wall, Facade Materials

STATUS
S3

PURPOSE OF ISSUE
For Review

DRAWN BY
KC

CHECKED BY
JW

DATE
02.03.22

SCALE (@A1)
1 : 1

PROJECT NUMBER
203112

FILE DRAWING NUMBER
20200-AFL-MSCP-ZZ-DR-A-2152

REV.
P01