


Condron Design Consultants Ltd
79 Ash Drive Wardley
condrondesignconsultants@outlook.com
07734669651

PROPOSED - SW - FRONT ELEVATION



22 Bentley Road - Chorlton - Manchester
M21 9WD
Two Storey Side + Rear Extensions &
Associated Alterations
1:50@A3 - MCP01 A
Dimensions to be checked on site
by contractor
AMENDMENT A - 28-04-22
REAR FF PROJECTION
REMOVED

PROPOSED NW - SIDE ELEVATION

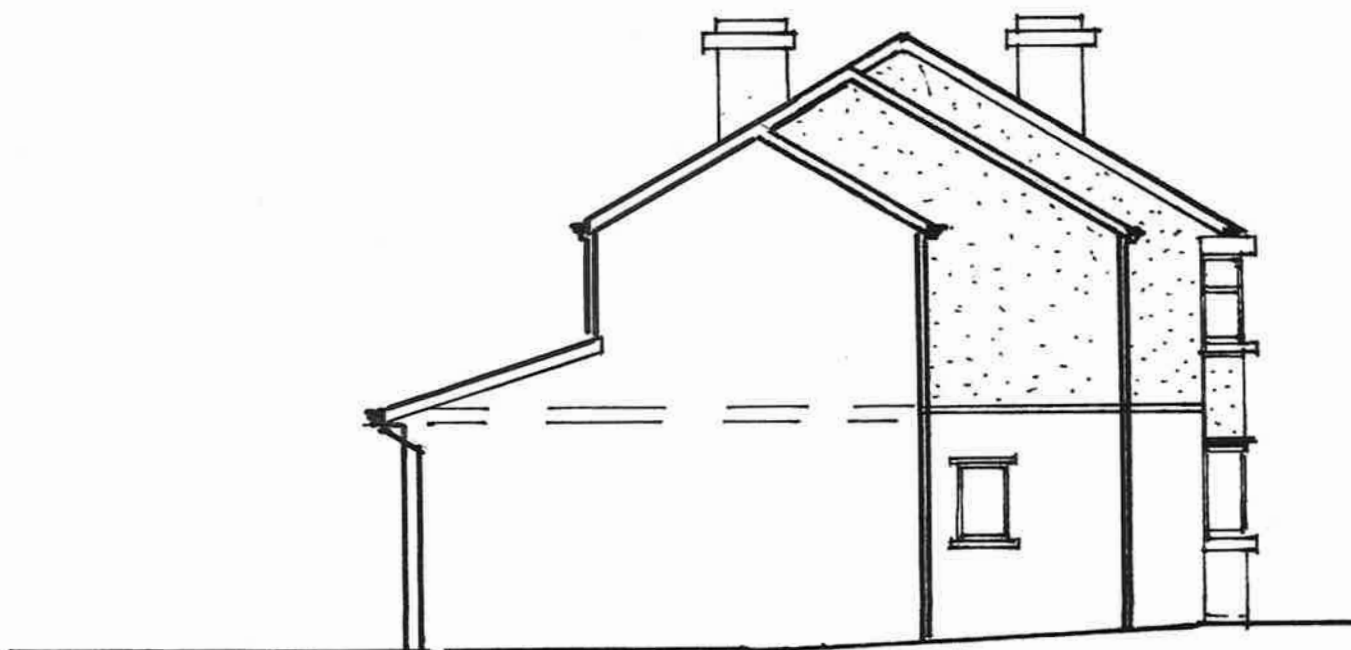

PROPOSED - NE- REAR ELEVATION




PROPOSED SE - SIDE ELEVATION

Scale Bar 5000mm



PROPOSED GROUND FLOOR LAYOUT

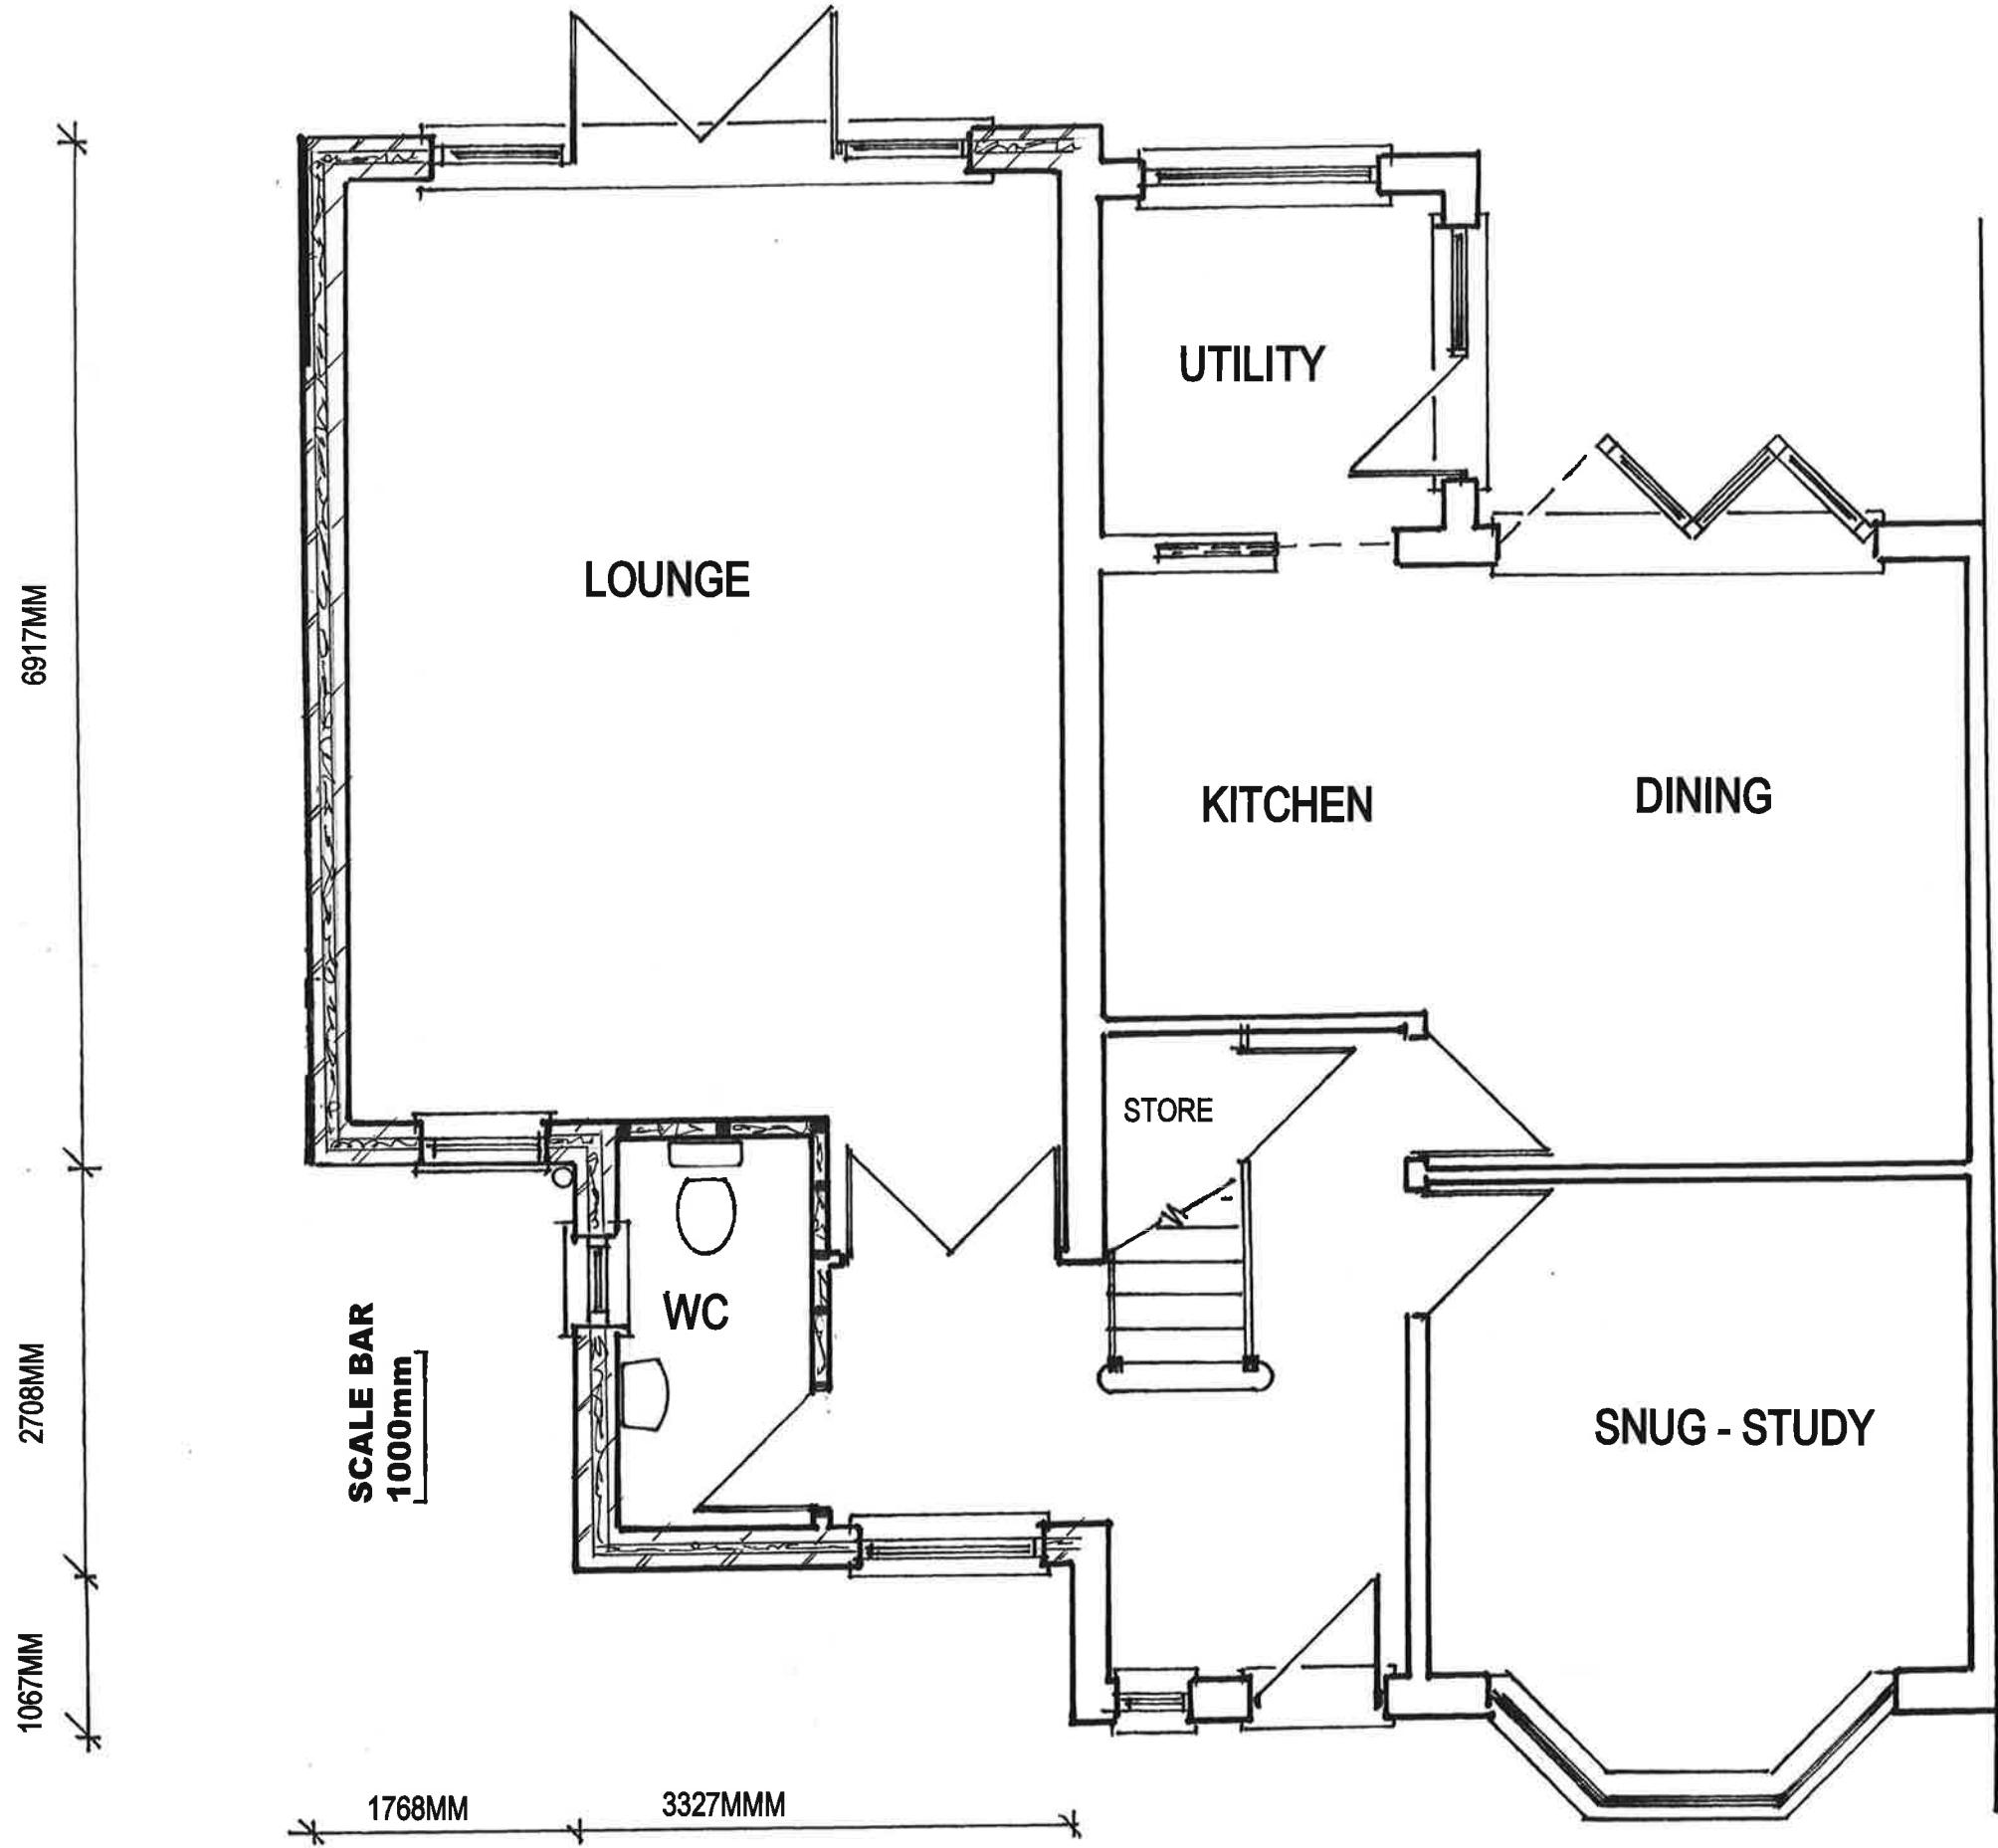

PROPOSED FIRST FLOOR LAYOUT PLAN

22 Bentley Road - Chorlton - Manchester
M21 9WD
Two Storey Side + Rear Extensions &
Associated Alterations
1:50@A3 - MCPR03 A
Dimensions to be checked on site
by contractor
AMENDMENT A - 28-04-22
REAR FF PROJECTION REMOVED

