


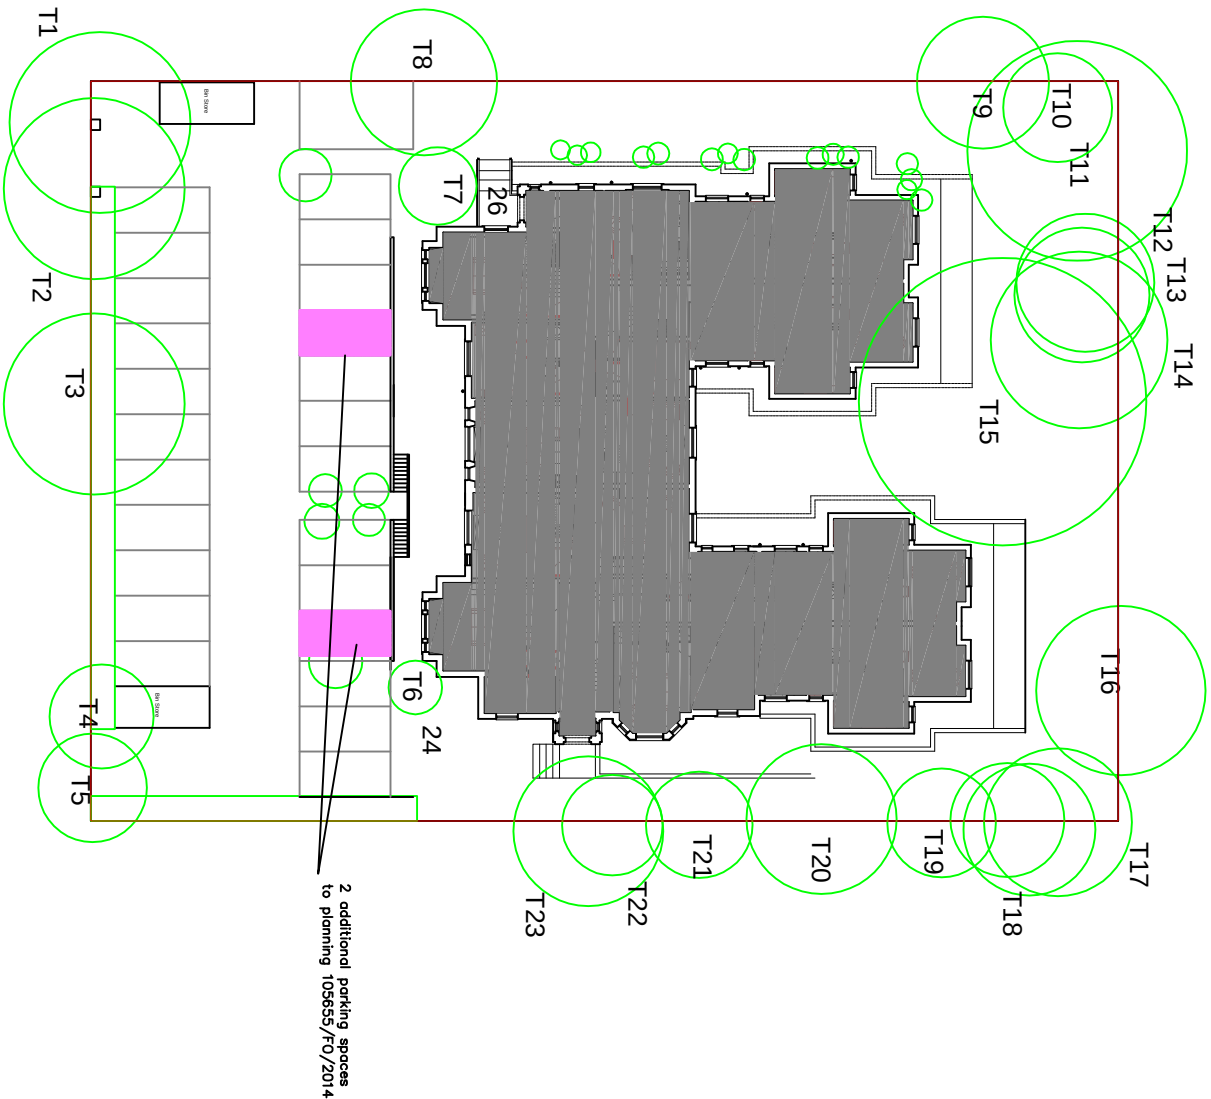

Head Office:
PARKHILL BUSINESS CENTRE
WALTON ROAD
WETHERBY
LS22 5DZ

Project
24 and 26 Whalley Road

Scale 1:200@A1 1:400@A3

Drawn by:	checked	checked	checked	checked
RV				

Revision	date	by	date	by

Subject: PLANNING Proposed additional Parking	Drawing No. 2022/0402/101
---	------------------------------