


REV	DATE	AMENDMENTS
CLIENT MR MOHAMMAD AQDAS		
DRAWN BY AK		
DATE 04 FEBRUARY 2022		
SCALE 1:1250 @ A4		
PROJECT REF 00192		
PROJECT STAT PLANNING		
DRAWING NO SITE LOCATION PLAN		
TITLE:		
DOUBLE STOREY REAR EXTENSION AND FRONT PORCH AT:		
14 ARLINGTON STREET		
MANCHESTER		
M8 5BJ		

(No reference should be placed upon dimensions which are scaled off this drawing, please see annotations.)
(THIS DRAWING IS COPYRIGHT © & SHALL NOT BE REPRODUCED WITHOUT PERMISSION.)

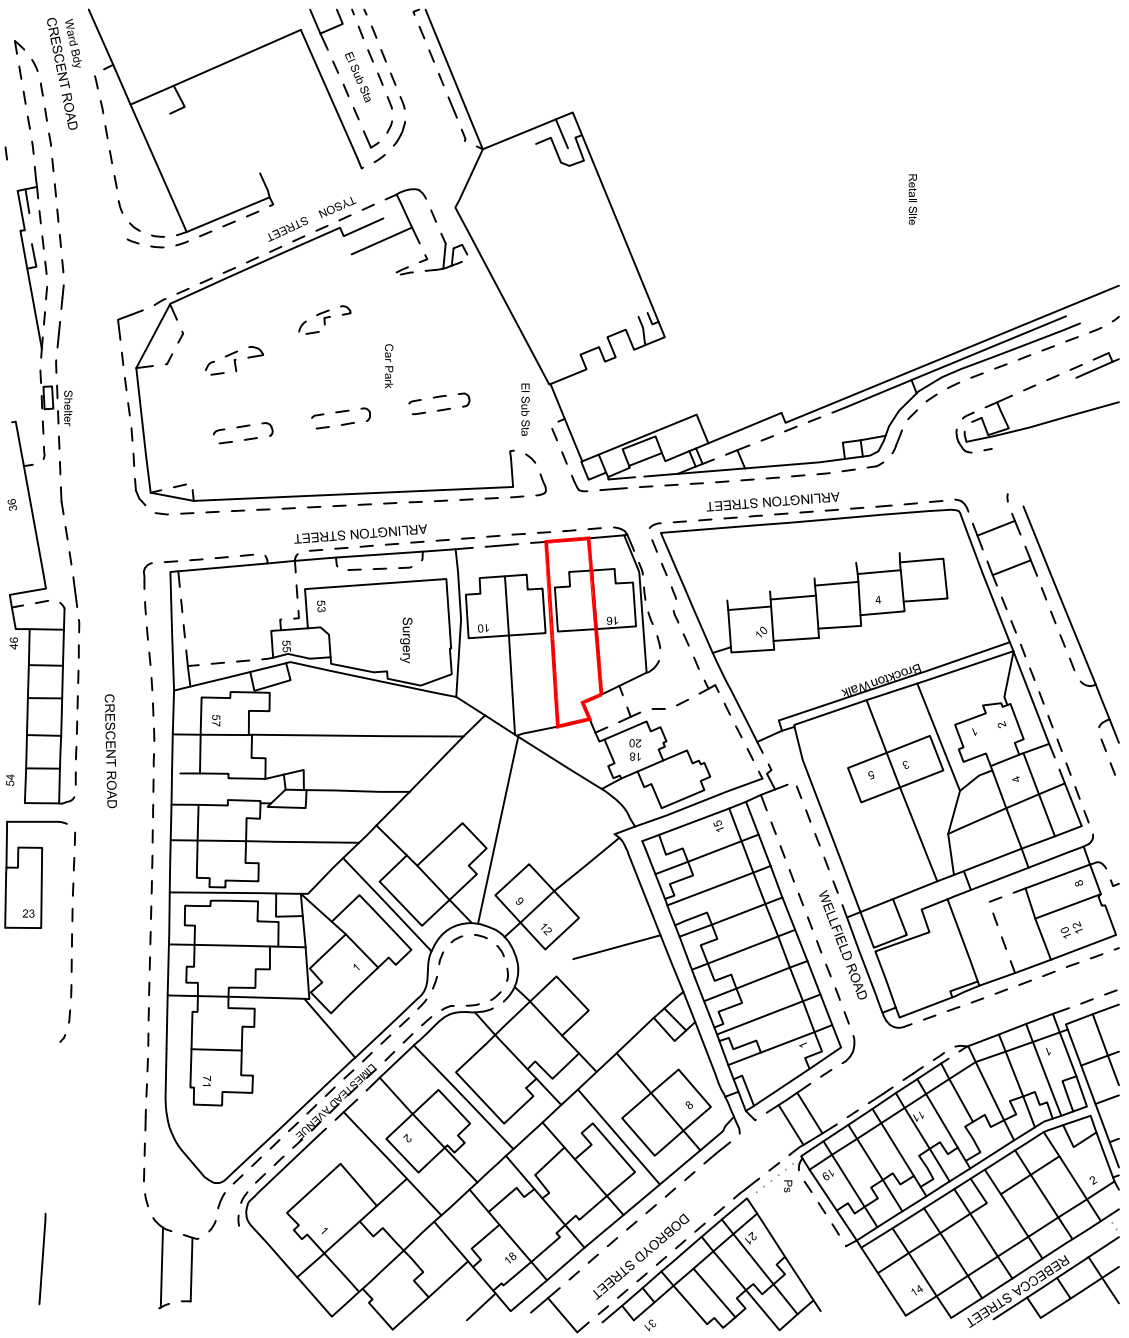

E: core.as@hotmail.com
MOB: 07849566607

Core Architectural Studio is a trading name of A.C.S. Enterprises, Limited, a company registered in England, 11347410