



Asbestos survey required to the rear garden to cover intrusion required to level the rear door threshold and ensure no Asbestos present in remaining area of garden where landscaping works will take place as shown in the plan

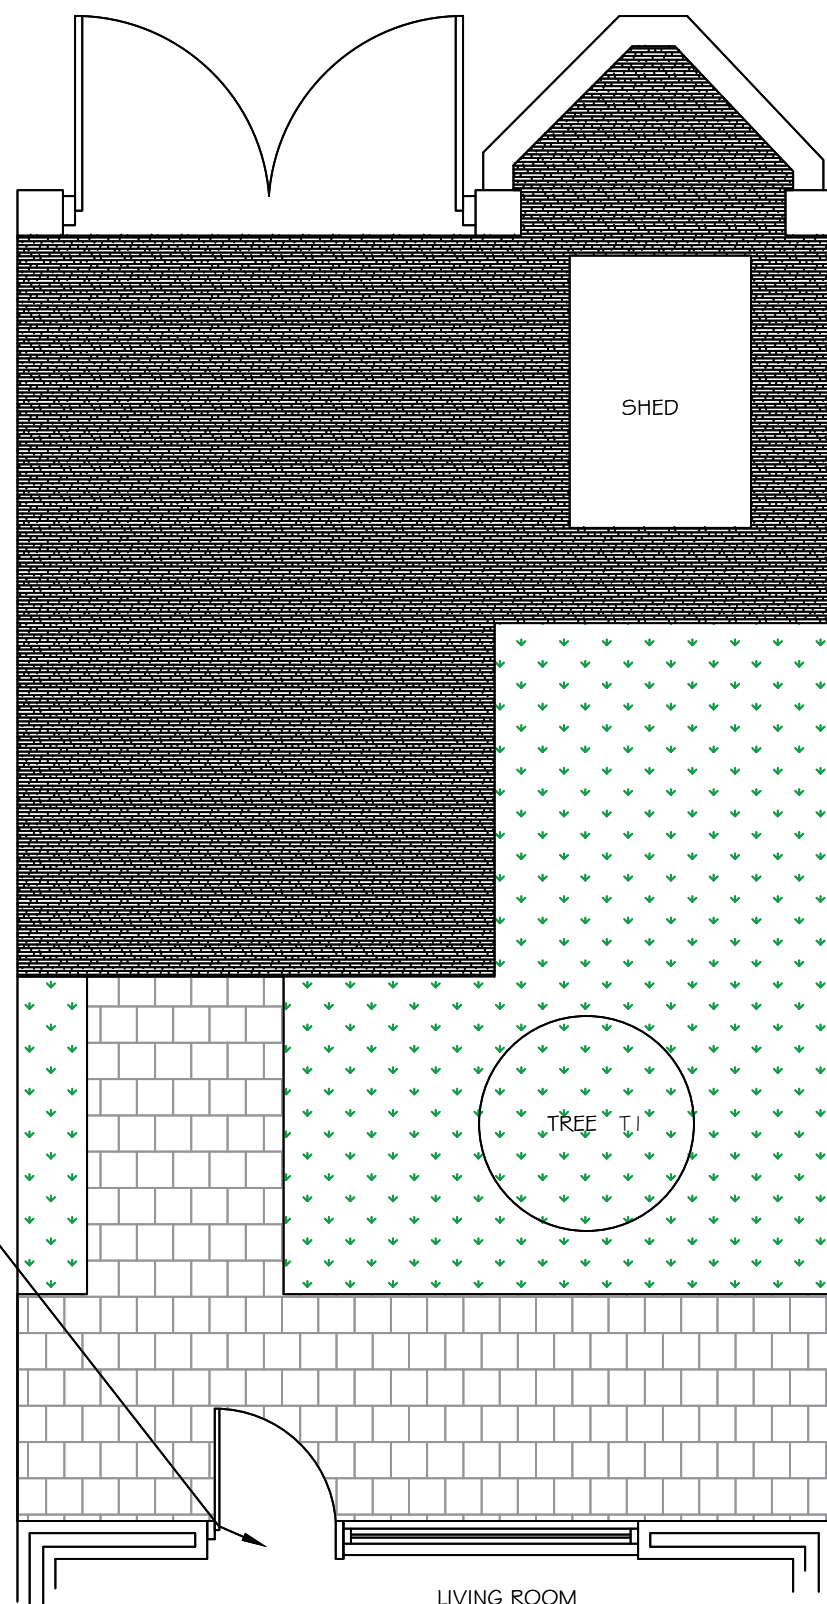

Existing plan of front garden

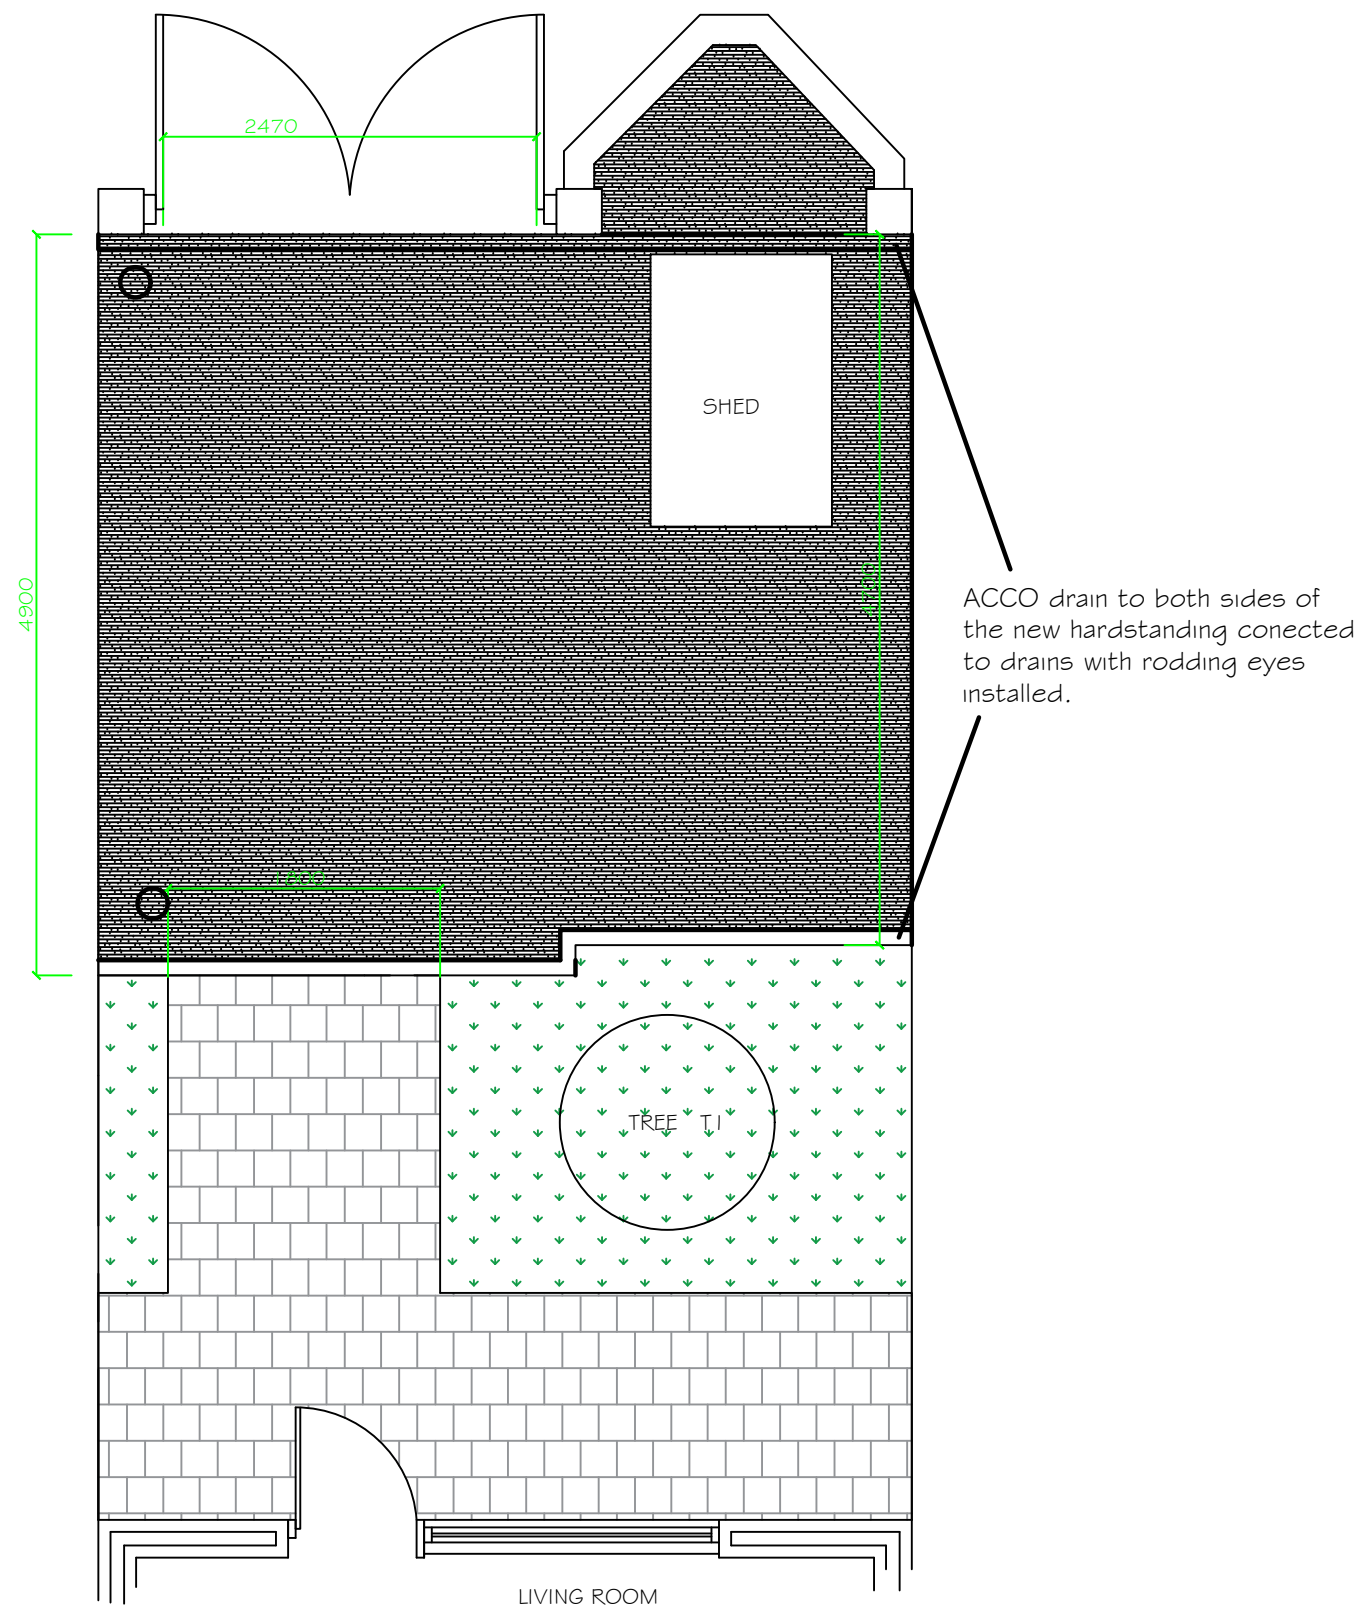

Proposed plan of front garden