



Plan for 275B Barlow Moor Road, Chorlton, Manchester M21 7GH - Location Plan

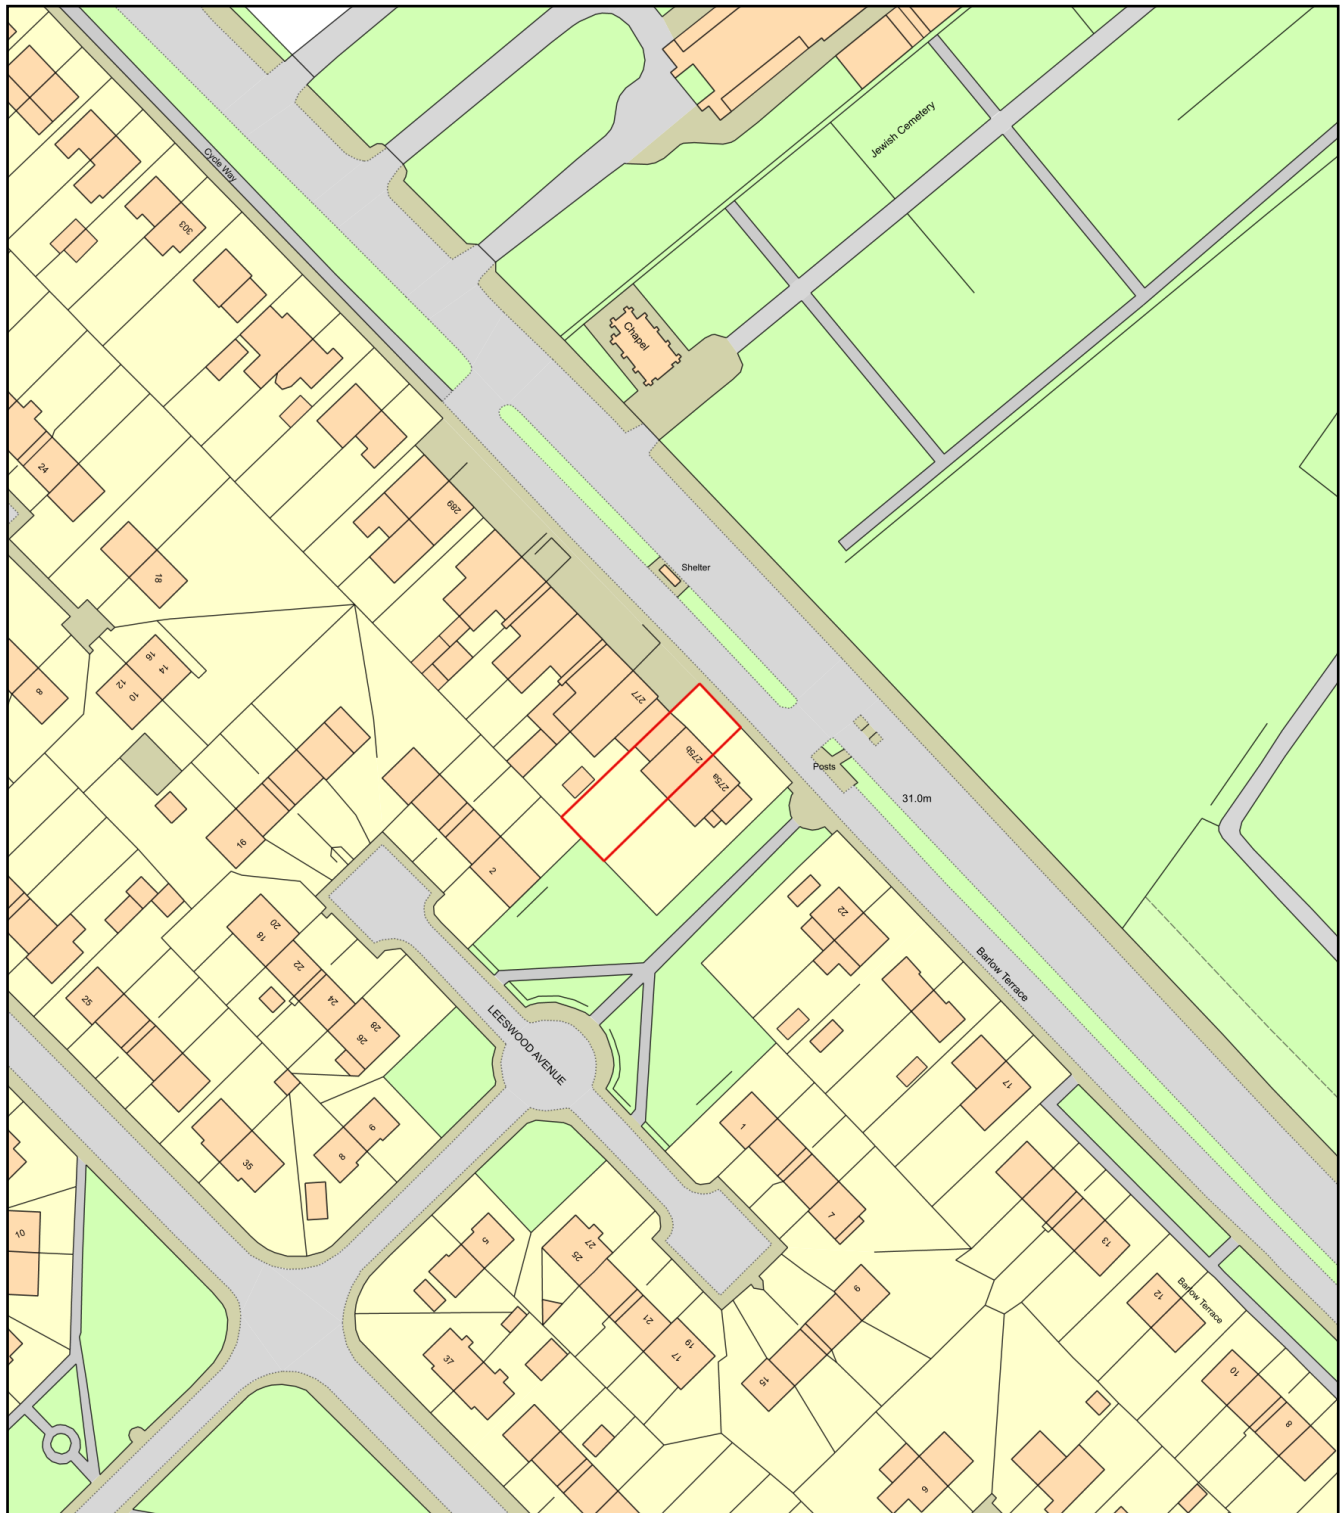

0 50
Metres

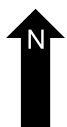

Plan Produced for: A Evans & K Grenney-Tabret

Date Produced: 02 Mar 2022

Plan Reference Number: TQRQM22061154706858

Scale: 1:1250 @ A4