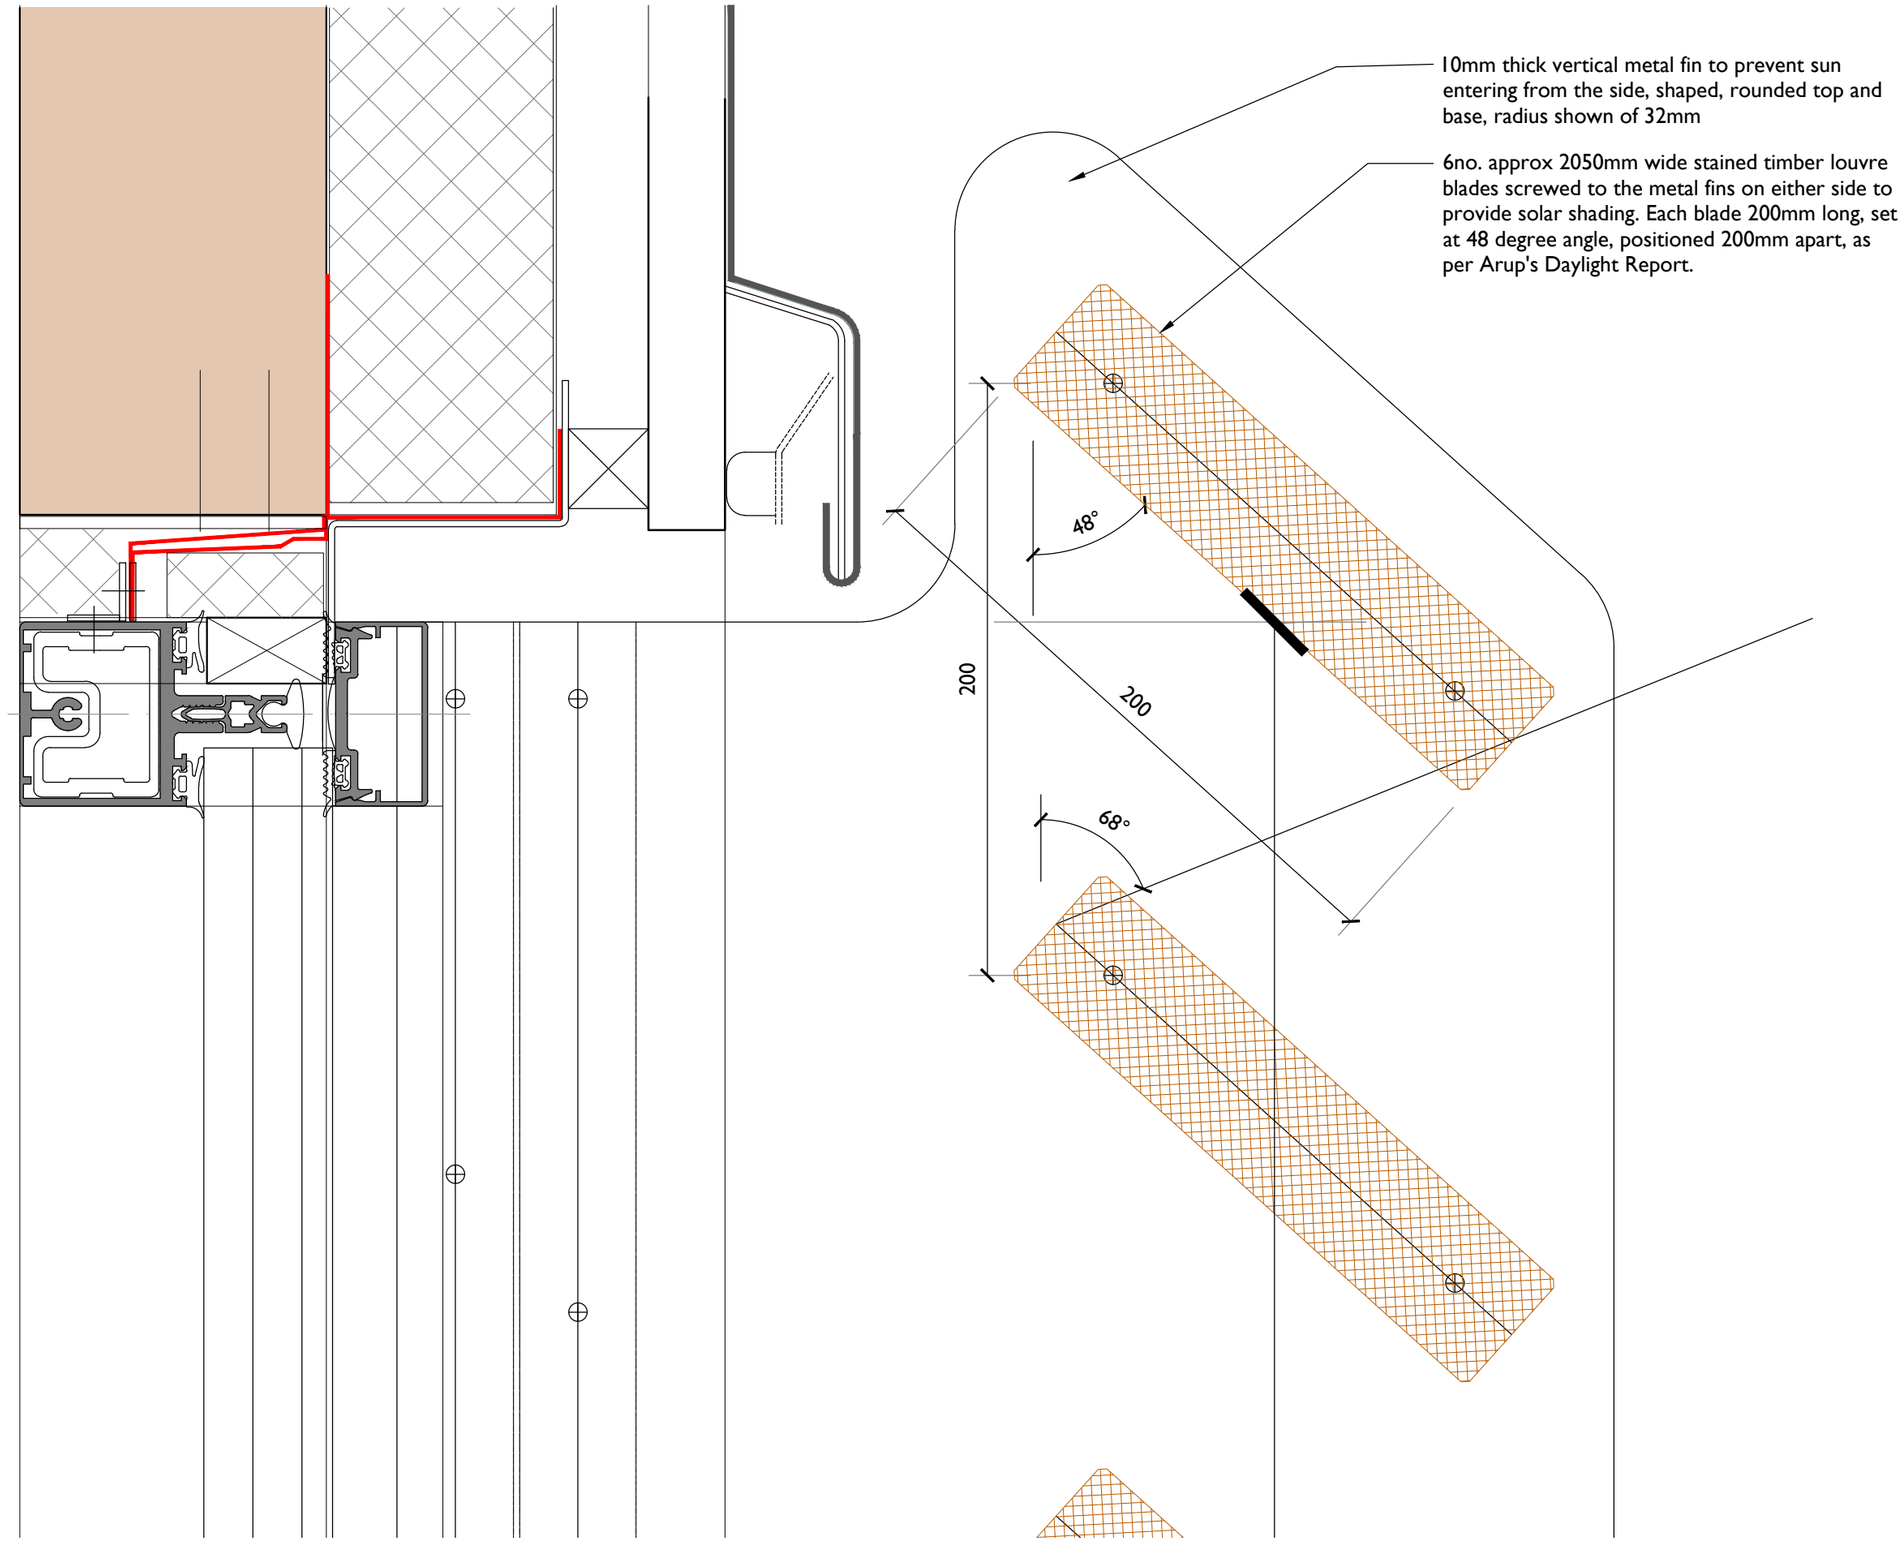

1
323

PROPOSED LOUVRE-HEAD DETAIL
1:2 @A3

0 25mm 50mm 75mm 100mm 200mm

Notes: 31/03/2022 19:05:18

Drawings are based on survey data and may not accurately represent what is physically present.

Do not scale from this drawing. All dimensions are to be verified on site before proceeding with the work.

All dimensions are in millimeters unless noted otherwise.

Purcell shall be notified in writing of any discrepancies.

Key Plan
not to scale

REV	DATE	BY	CHK	DESCRIPTION
-	31/03/2022	SS	SS	.

CLIENT
University of Manchester

PROJECT
Manchester Museum Courtyard

JOB NUMBER
237010

PURCELL

TITLE
237010-PUR-00-XX-DR-A-323
Northlights - Proposed Louvres, Head Detail

SIZE	SCALE	LAST REVISED	DRAWN	CHECKED
A3L	1:2 @A3	31/03/2022	SS	SS

REV	SUITABILITY/REASON FOR ISSUE
-	**S4 - Listed Building Consent**

DRAWING NAME
323

St James', 79 Oxford Street, Manchester, M1 6FQ
© PURCELL 2019. PURCELL ® IS THE TRADING NAME OF PURCELL ARCHITECTURE LTD.