





Site Plan 1:200@A3
Proposed

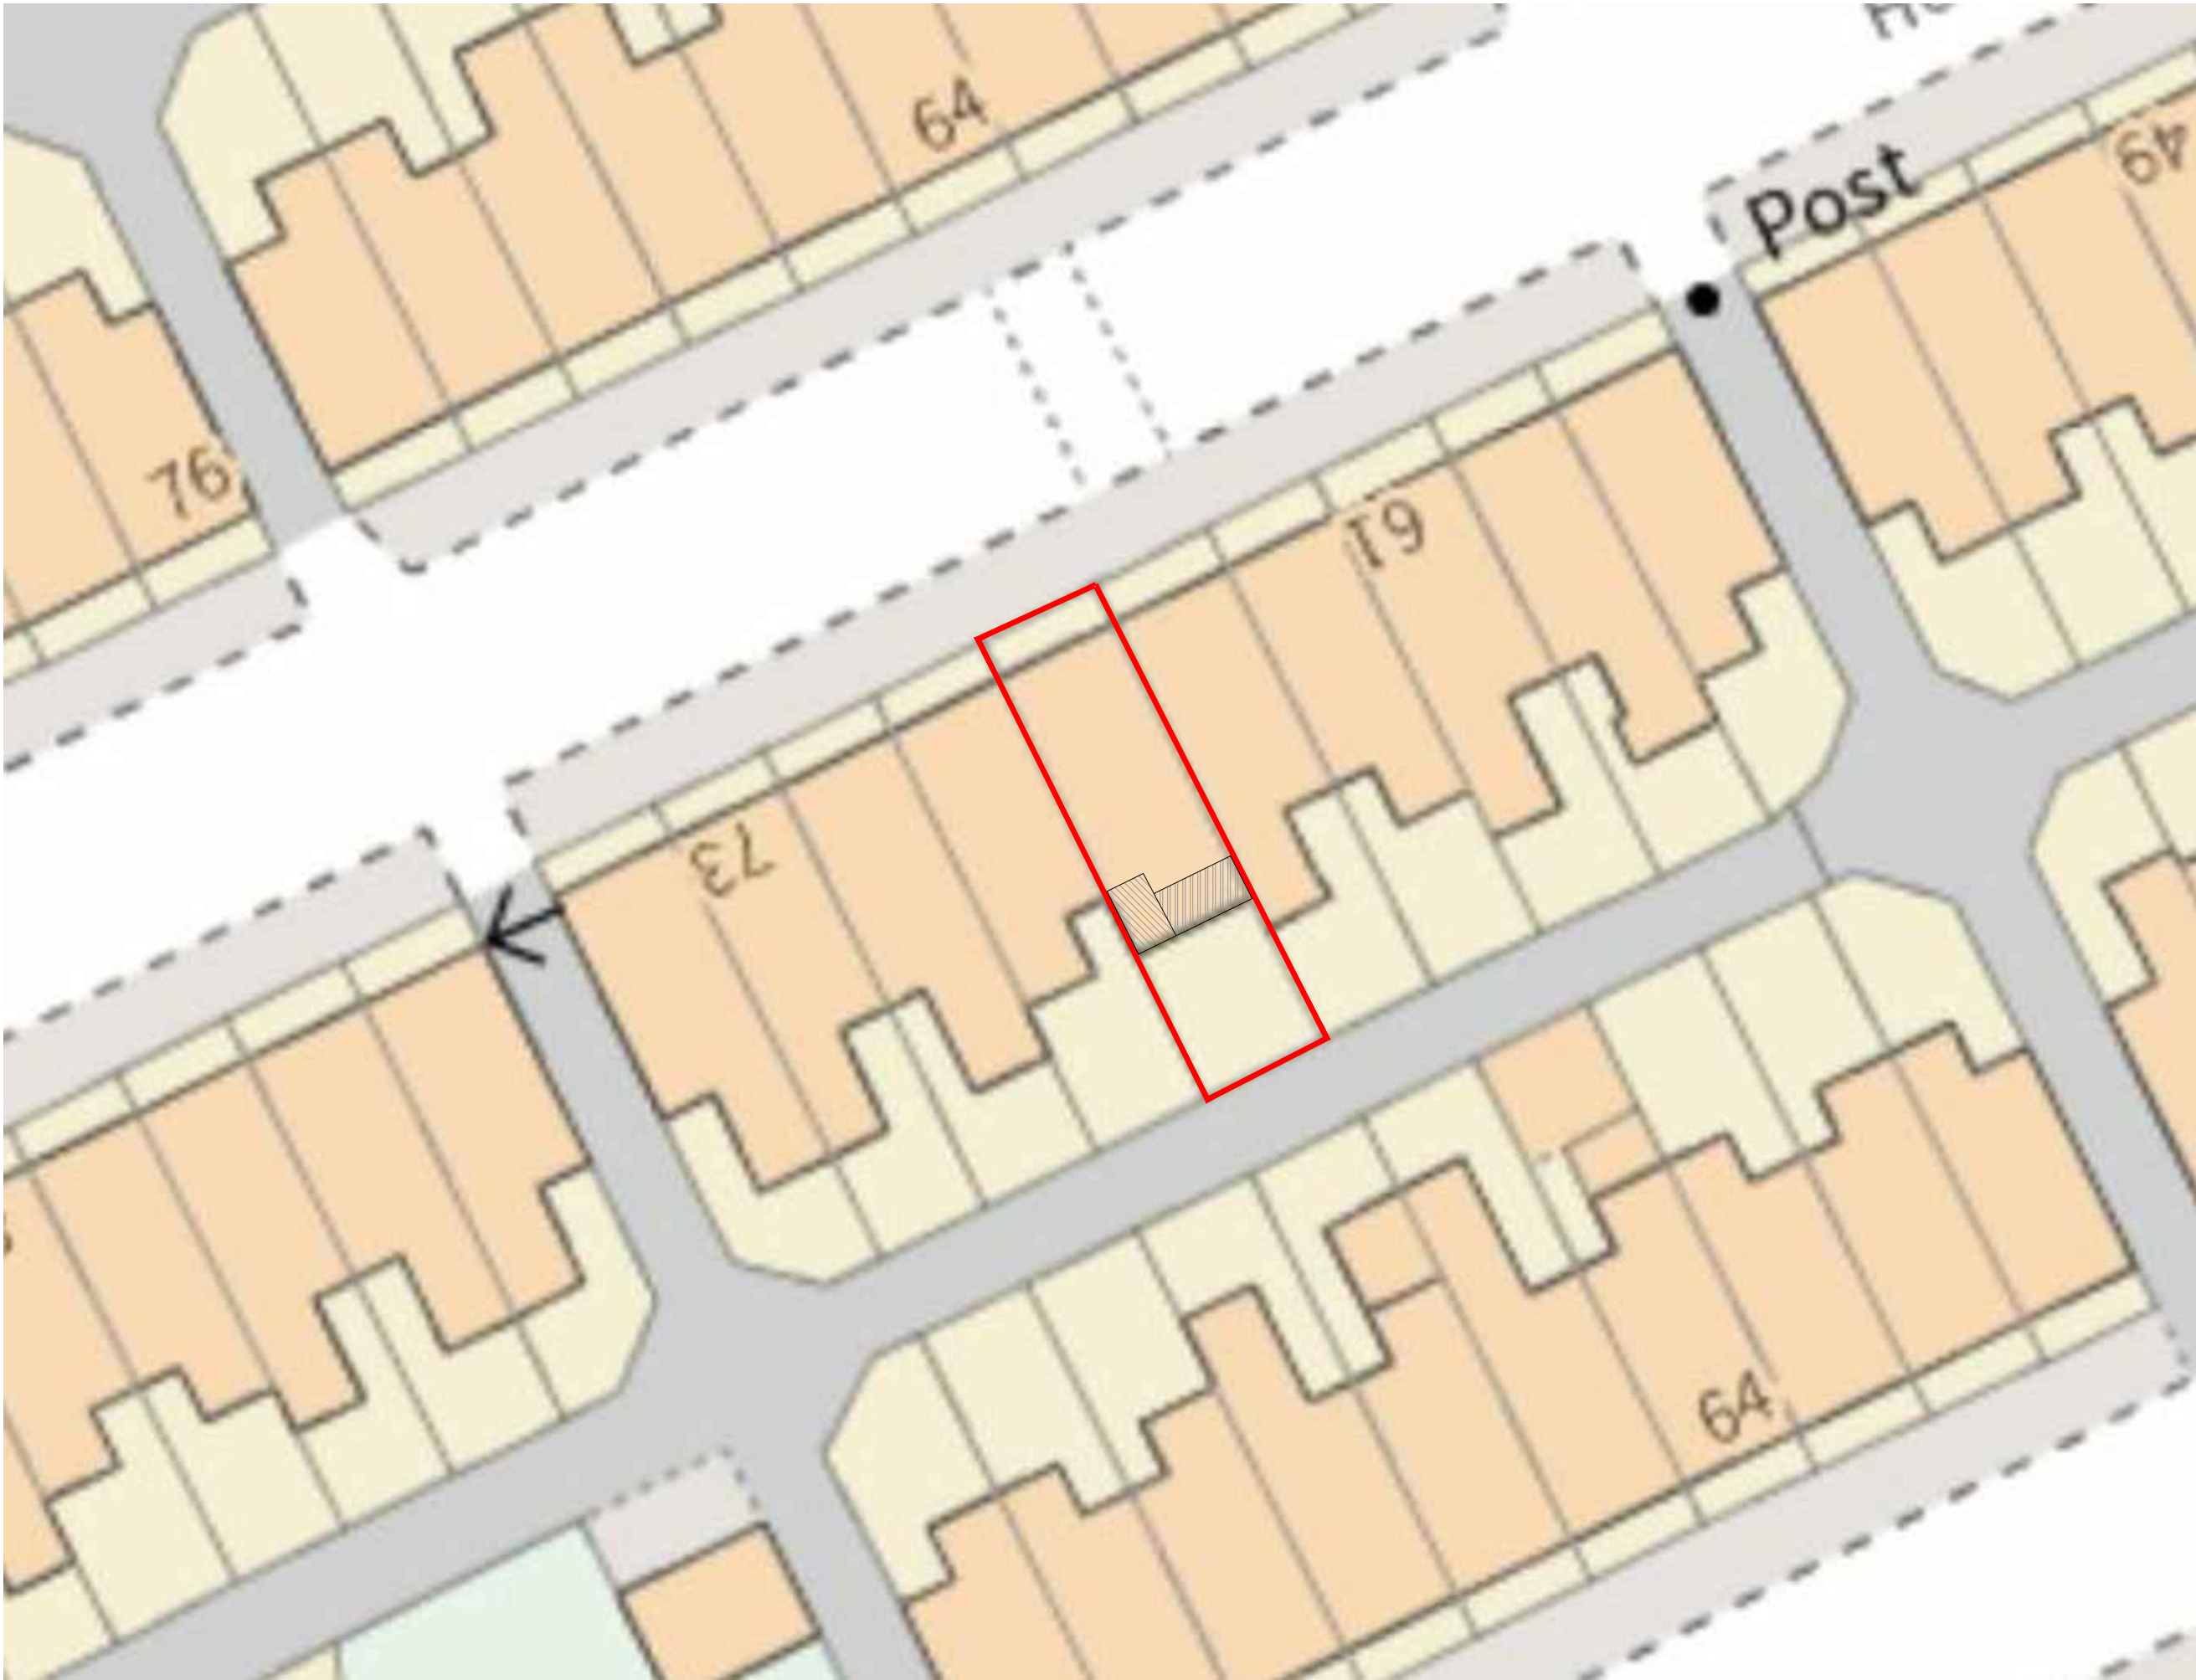


ARCHITECTURE
www.m1architecture.co.uk
T:0161 327 2011
M:07506237914

Dormer Loft conversion
2210
67 Horton Road

02.

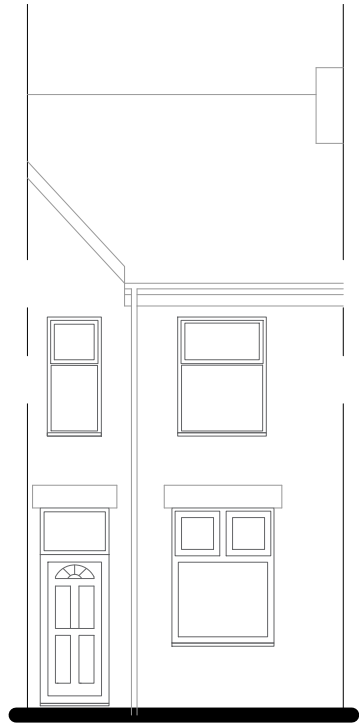


Front Elevation

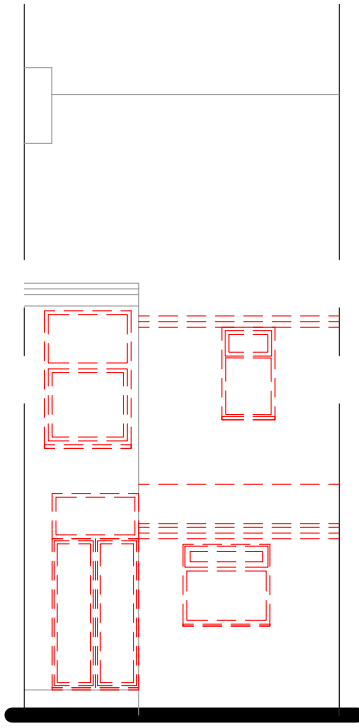


Rear Elevation




Sectional Side Elevation

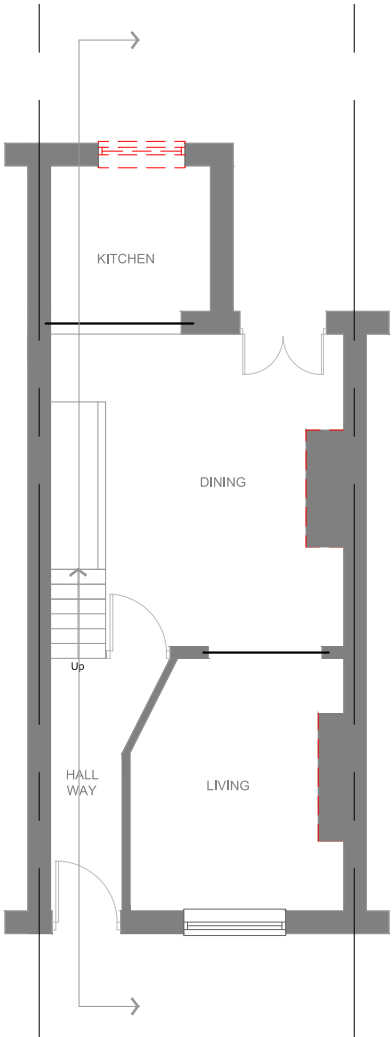


Ground floor

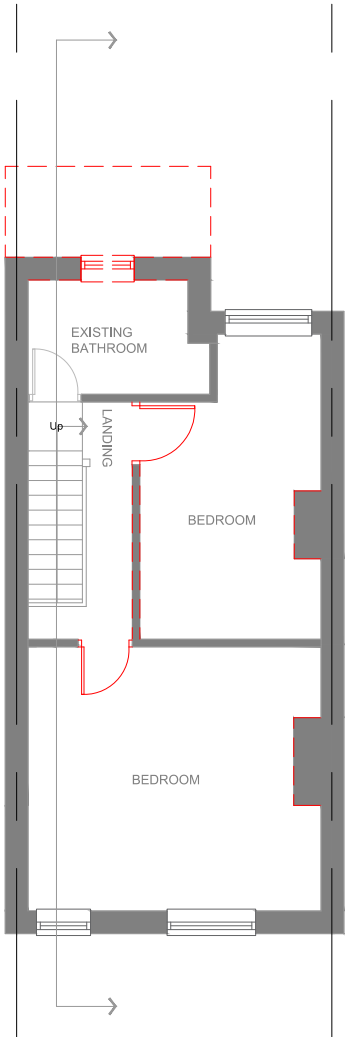

First floor

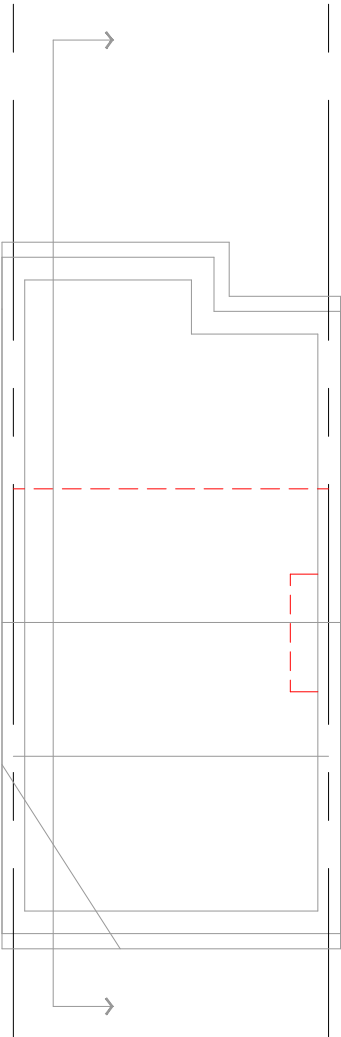

Loft floor

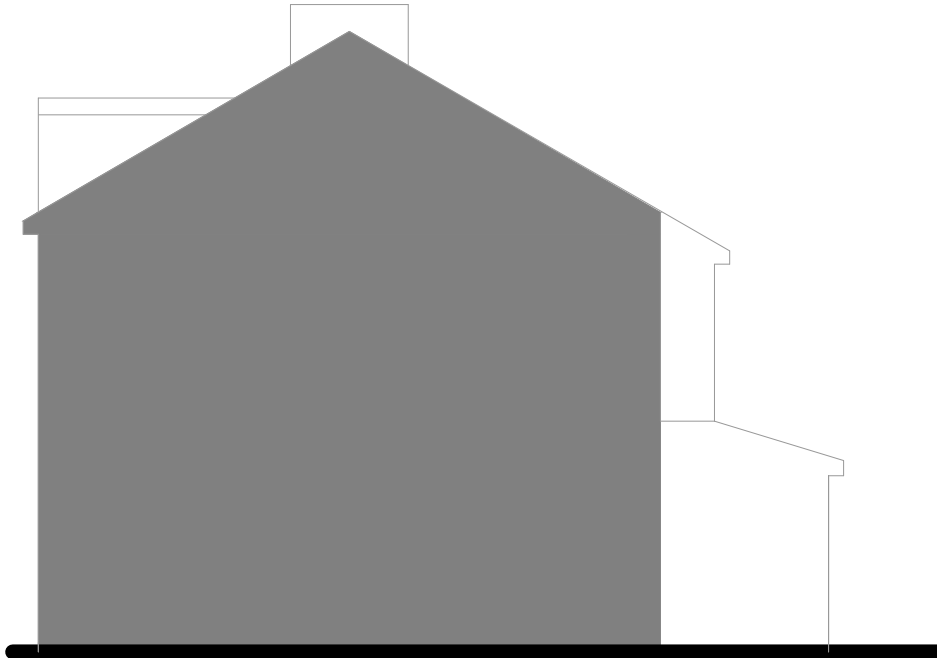

Sectional Side Elevation



ARCHITECTURE

www.m1architecture.co.uk
T:0161 327 2011
M:07506237914

Dormer Loft conversion

2210


03.

Floor Plans & Elevations

1:100@A3


Existing

67 Horton Road

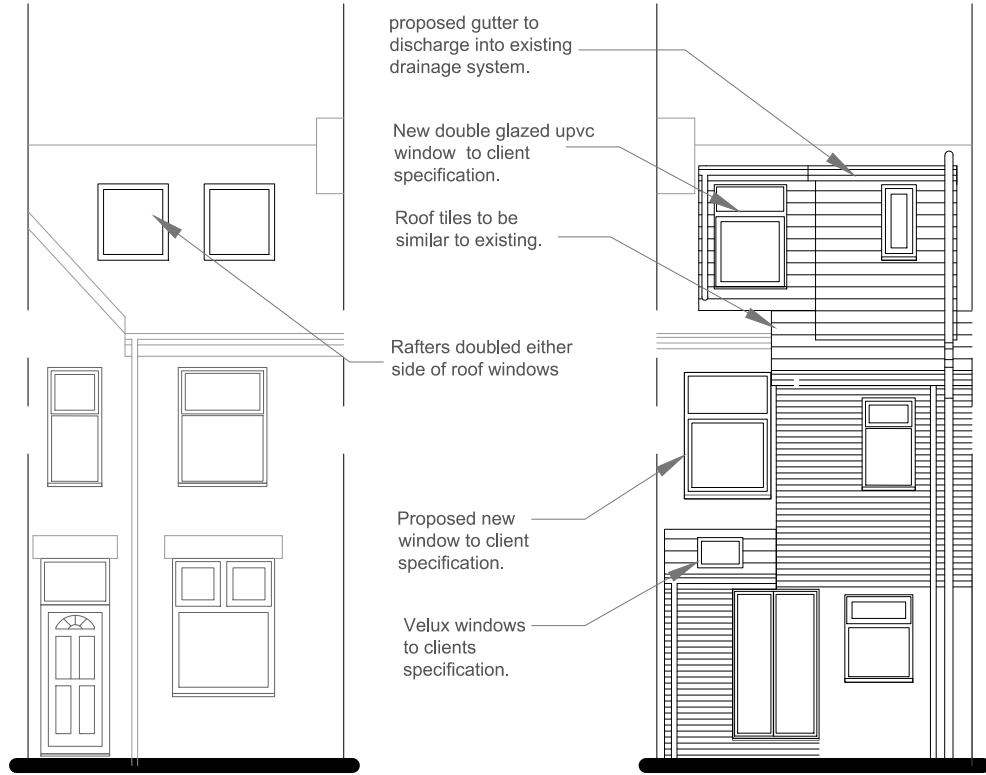

Front Elevation

Rear Elevation

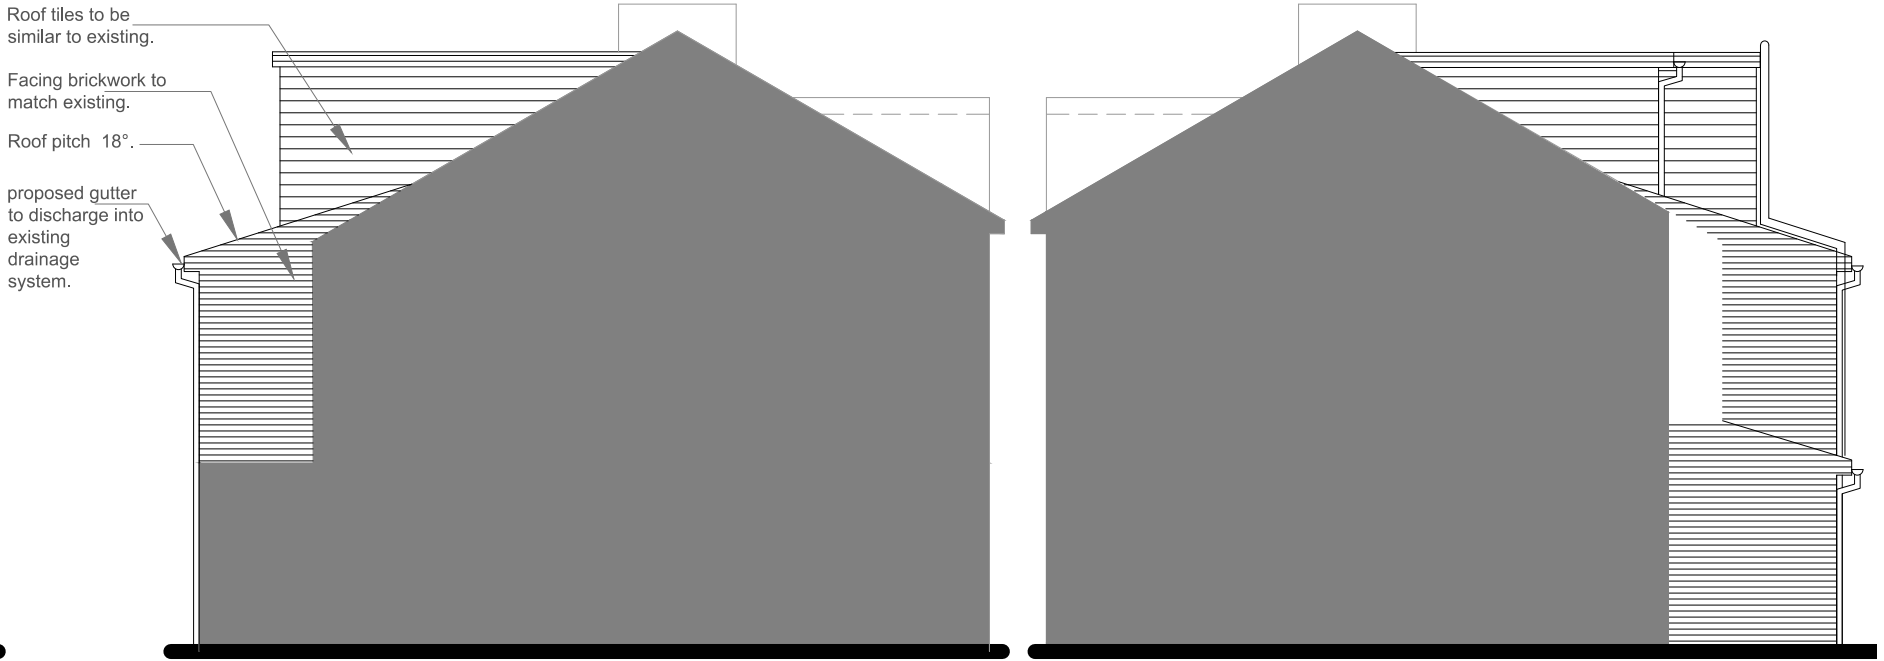

Sectional Side Elevation

Sectional Side Elevation

