




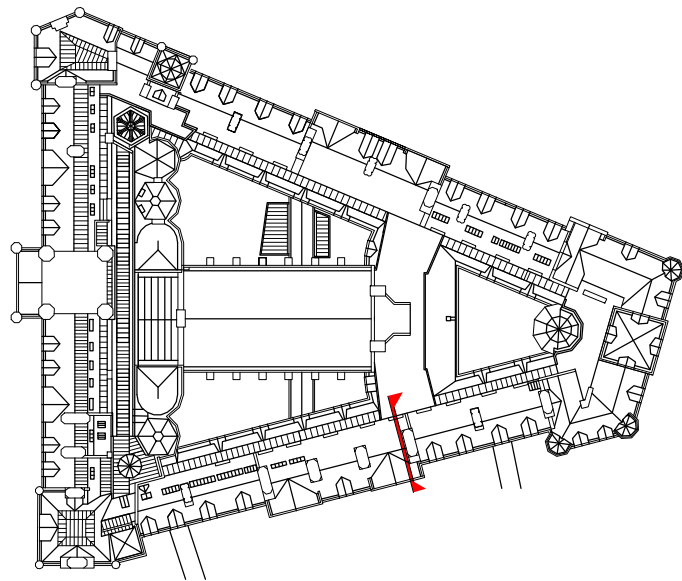

Key plan\_Section AY

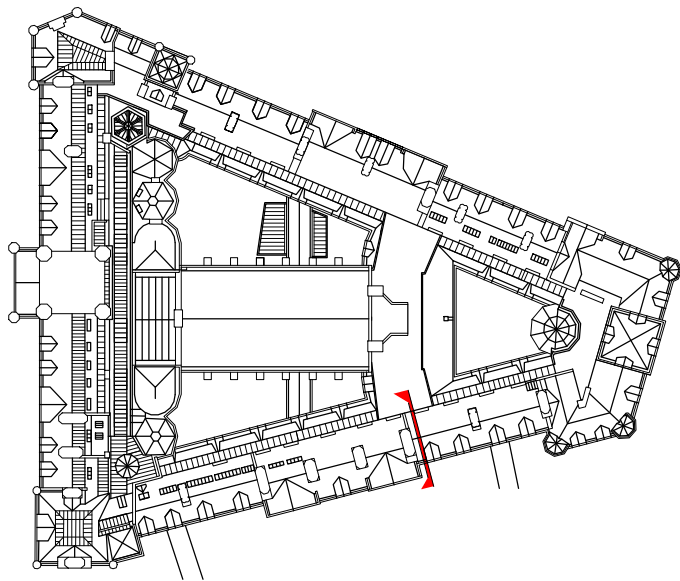


Key plan\_Section AZ

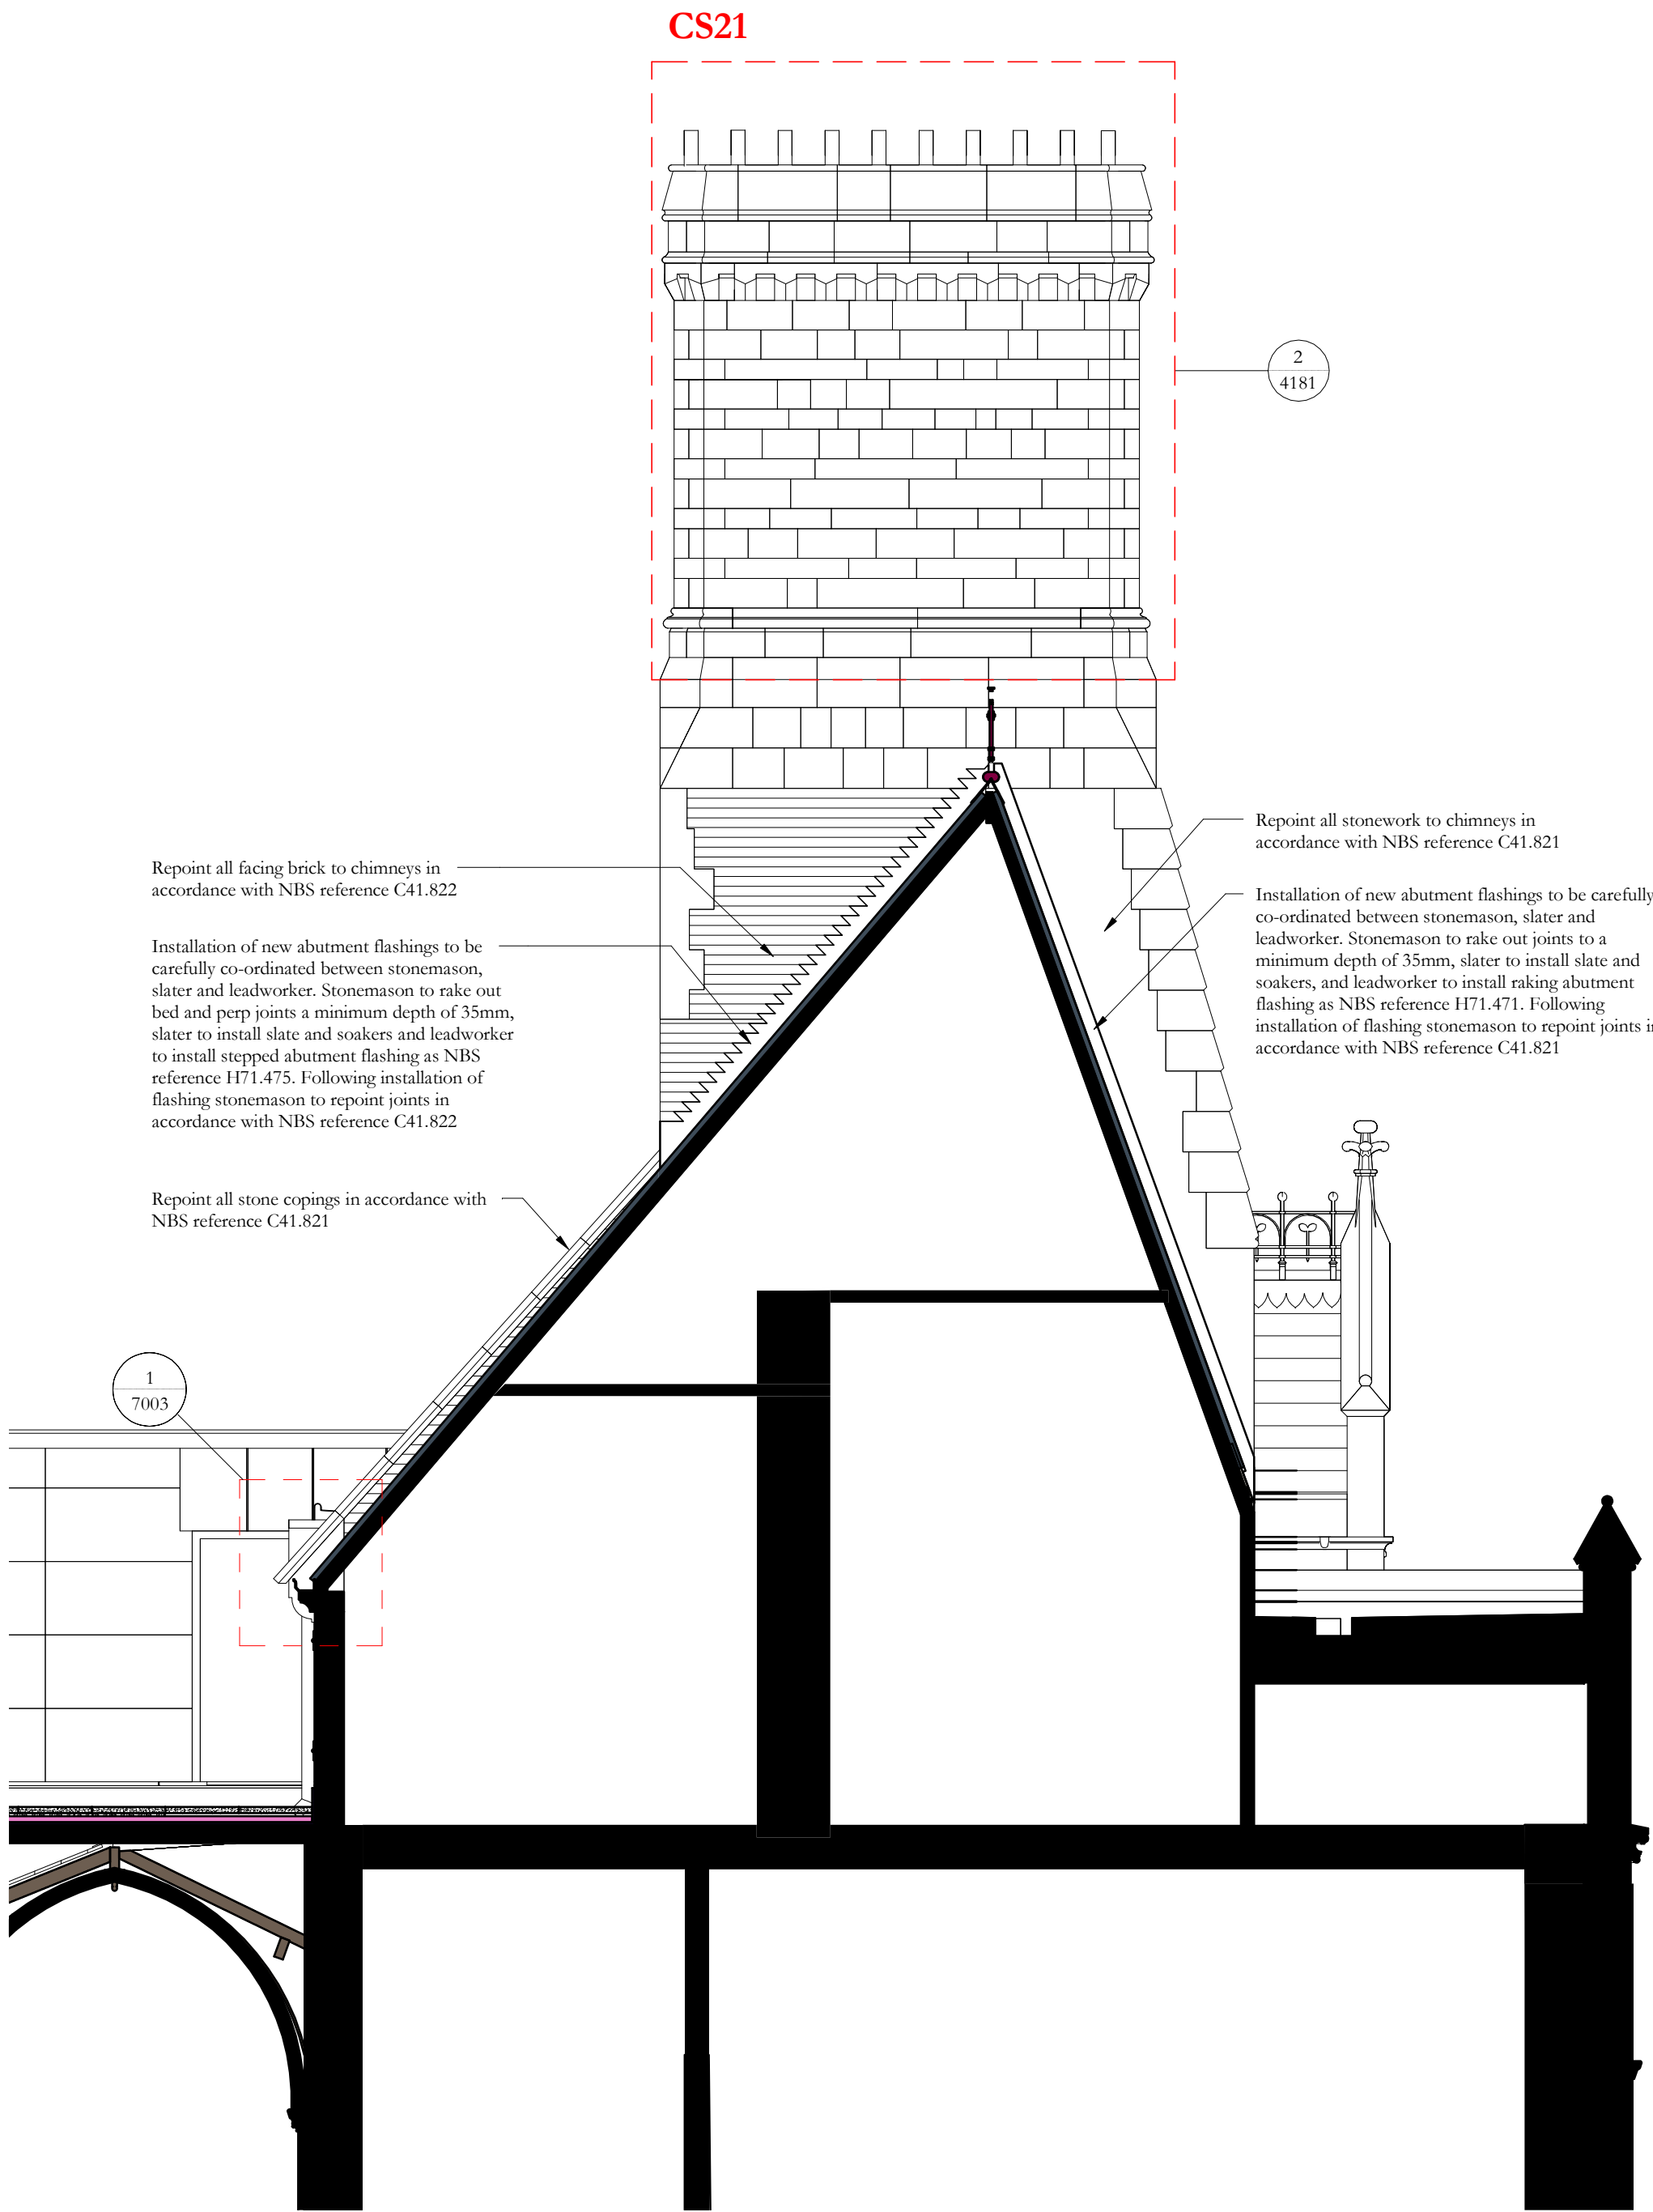

Section AY

1 : 50

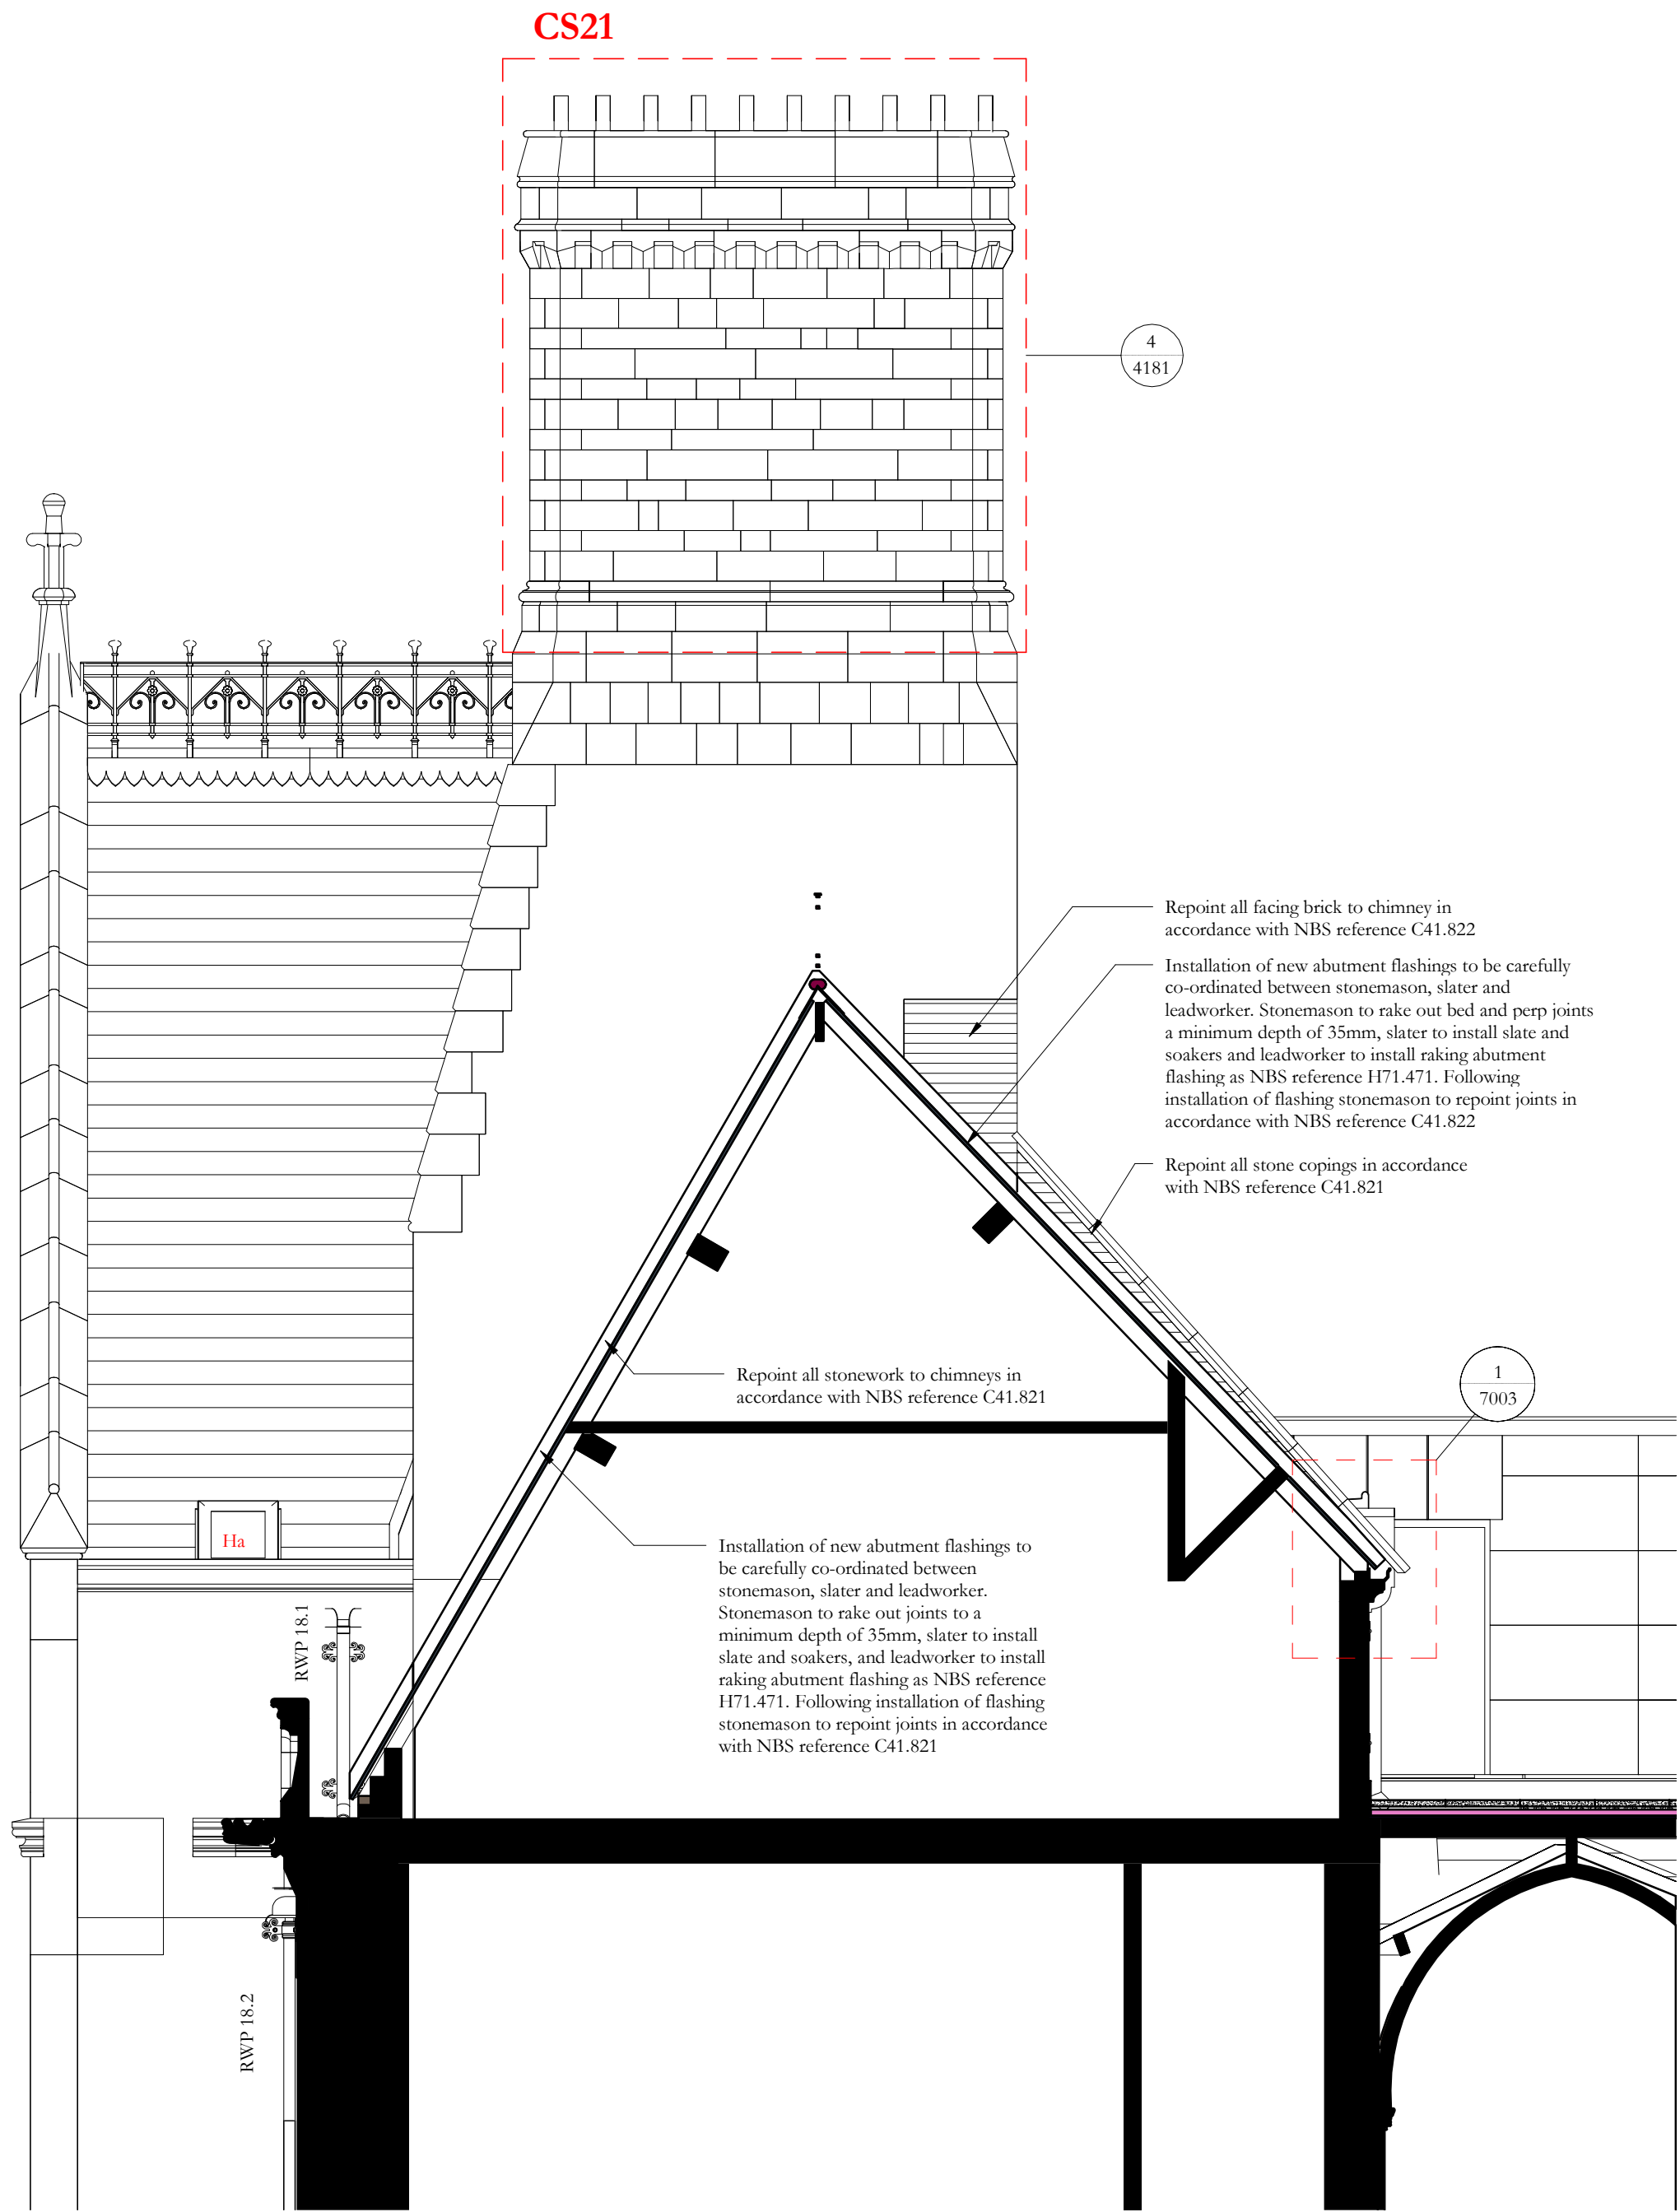

Section AZ

1 : 50

| Scale Bars to be used as guidance only - refer to sheet size below |    |   |      |      |      |      |      |      |      |
|--------------------------------------------------------------------|----|---|------|------|------|------|------|------|------|
| 1:100                                                              | mm | 0 | 1000 | 2000 | 3000 | 4000 | 5000 | 6000 | 7000 |
| 1:200                                                              | mm | 0 | 500  | 1000 | 1500 | 2000 | 2500 | 3000 | 3500 |
| 1:500                                                              | m  | 0 | 5    | 10   | 15   | 20   | 25   | 30   | 35   |
| 1:1250                                                             | m  | 0 | 10   | 20   | 30   | 40   | 50   | 60   | 70   |

**Notes:**  
Drawings are based on survey data and may not accurately represent what is physically present.  
Do not scale from this drawing. All dimensions are to be verified on site before proceeding with the work.  
All dimensions are in millimeters unless noted otherwise.  
Purcell shall be notified in writing of any discrepancies.


**Revision 02:**  
Plant screen changed from louvers to solid wall and extended to roofs and walls

**Revision 01:**  
Re-issued for construction no change

| 02    | 12/04/2021 | GR       | TK    | See note in revision cloud                    |
|-------|------------|----------|-------|-----------------------------------------------|
| 01    | 07/05/2020 | GR       | TK    | Re-issued for construction, see note in cloud |
| -     | 15/01/2020 | GR       | TK    | First Issue                                   |
| ISSUE | DATE       | APPROVED | DRAWN | DESCRIPTION                                   |



OUR  
TOWN  
HALL  
PROJECT

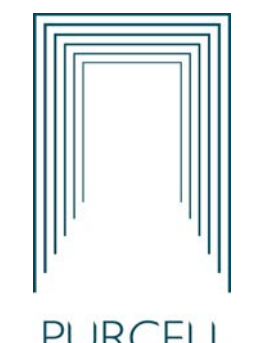

Project Office, Town Hall, MANCHESTER M60 2L1  
+44 (0) 7970 097 432  
www.purcelluk.com

|                |                                             |
|----------------|---------------------------------------------|
| PROJECT STATUS | Riba Stage 5                                |
| CLIENT         | Manchester City Council                     |
| PROJECT        | Our Town Hall                               |
| DRAWING TITLE  | General Arrangement Roof Sections AY and AZ |
| SIZE & SCALE   | A1:As indicated                             |
| DRAWING STATUS | S4 Construction                             |

JOB NUMBER 236959

DRAWING NO. REV

OTH-PUR-TH-RF-DWG-A-4384 02

© PURCELL 2019. PURCELL ® IS THE TRADING NAME OF PURCELL ARCHITECTURE LTD.