


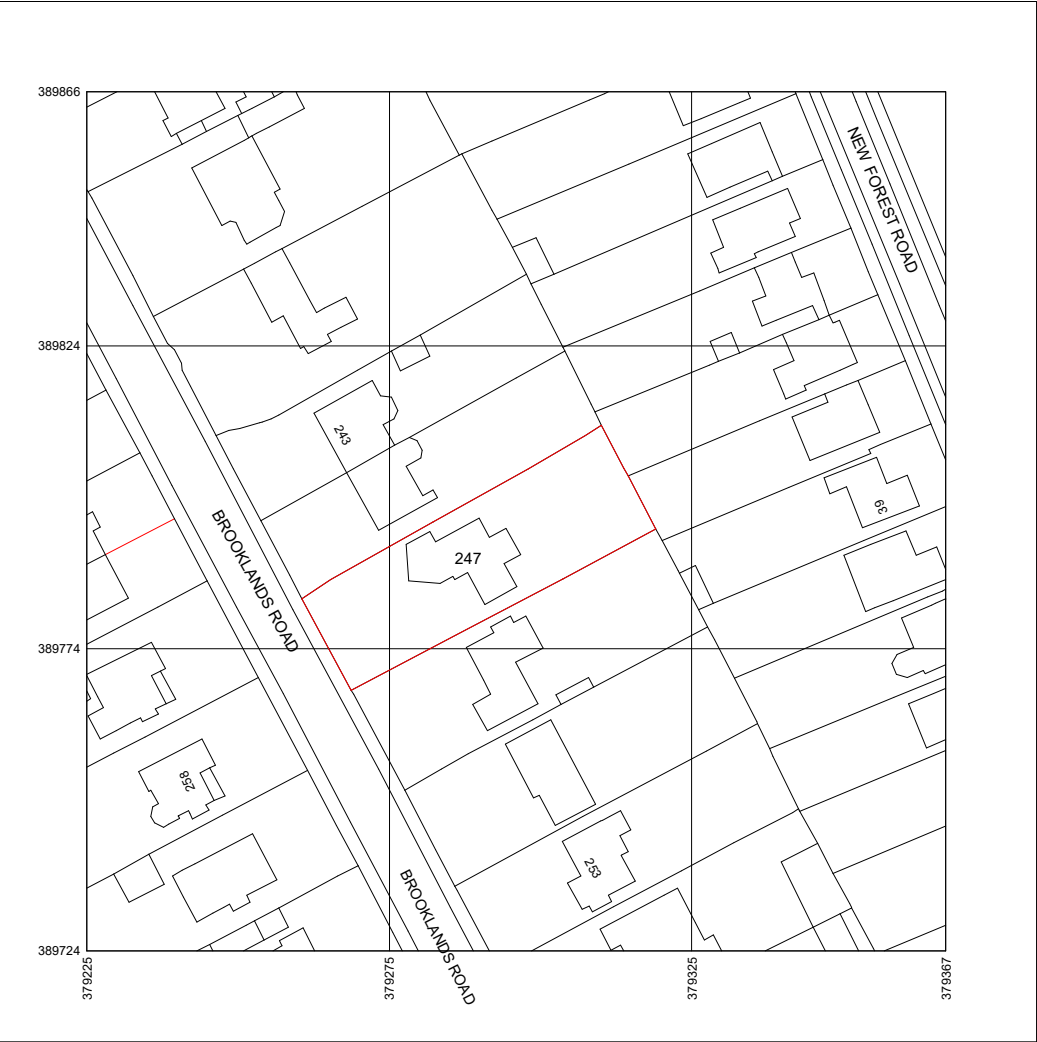


Produced on 19 April 2022 from the Ordnance Survey National Geographic Database and incorporating surveyed revision available at this date.
This map shows the area bounded by 379225 389724,379367 389724,379367 389866,379225 389866,379225 389724
Reproduction in whole or part is prohibited without the prior permission of Ordnance Survey.
Crown copyright 2022. Supplied by copla ltd trading as UKPlanningMaps.com a licensed Ordnance Survey partner (100054135).
Data licence expires 19 April 2023. Unique plan reference: v2c/784938/1061505



00 - Site Location Plan

1 : 1250

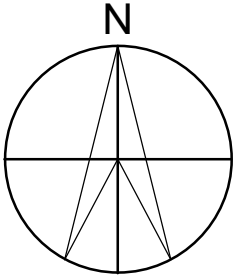

A	Issued for Planning	JOB	ARAN	21/04/2022
Rev	Description	Drawn	Issued	Date

	247 Brooklands Road	First Issue		 Moss House Moss Lane Altrincham Cheshire WA15 8GZ +44 (0) 161 660 4420 www.arangroup.com office@arangroup.com	
	Mike & Sue Silk 247 Brooklands Road Sale M23 9HF	Site Location Plan			
		Job Ref.	Drawing No.		Revision
		3815	6001		A
		Date:	21/04/2022		Scale: 1 : 1250 @ A3

This drawing is to be read in conjunction with all relevant drawings. The main contractor is to interpret the requirements in relationship to the site conditions encountered and as agreed with the Building Control officer. All dimensions and sizes to be verified on site, any discrepancies to be reported to the client / project manager. These annotations were prepared for planning and / or building control submission only. This drawing and design is the (© 2022) property of Aran Property Consultants Limited, and should not be reproduced without written permission.