



Management plan
1:100

Waste storage & Collection details

- Estimated volumes and types of waste produced by the development
The development is designed to seat 280 diners.
25 staff will be employed.

Food waste	FW	-	480litres
General Waste	GW	-	4400litres
Glass	G	-	960litres
Cardboard	C	-	2200litres

- Internal bin stores - 4m²
- External bin stores - 12.6m²
- Collection point (smaller private waste collection vehicle will reverse towards yard and collect from adjacent to the yard)
- Collection vehicle route (vehicle to reverse towards yard)
- Waste transfer between stores
- Number and capacity of bins and collection frequency

Food waste, 2 no required 240litre - 1070mm(h) x 585xmm(d) x 740mm(w)
Collection : Three times a week

General waste, 4 no required 1100litre - 1450mm(h) x 1200mm(d) x 1400mm(w)
Collection : Twice a week

Glass, 4 no required 240litre - 1070mm(h) x 585xmm(d) x 740mm(w)
Collection : Once every two weeks

Cardboard, 2 no required 1100litre - 1450mm(h) x 1200mm(d) x 1400mm(w)
Collection : Once every week

An arrangement in principle is in place with Veolia Refuse Collection.

The frequency will be assessed on a monthly basis.

Management of the building

Access to the rear yard: The gate will be open 15minutes either side of working shifts. Kitchen staff can access the building from this side.

Any servicing of the rear yard (waste collection / deliveries) is managed by the building service manager who will arrange and organise access.

Deliveries: The building is to be serviced by the double doors adjacent to the service point. The following deliveries and collections will take place:

Kitchen deliveries: 3/4 deliveries per week (food supplies)

Waste collection: Upto 6 collections per week


Forecourt, parking and servicing details

The area flanking the side of the building and the frontage will provide parking.


The forecourt will primarily be used for the arrival of the Bride and Groom and special guests.

The parking spaces will be managed on event days by stewards. Any new parking spaces will be demarcated and signage will be provided

No part of the building is being serviced from the frontage.

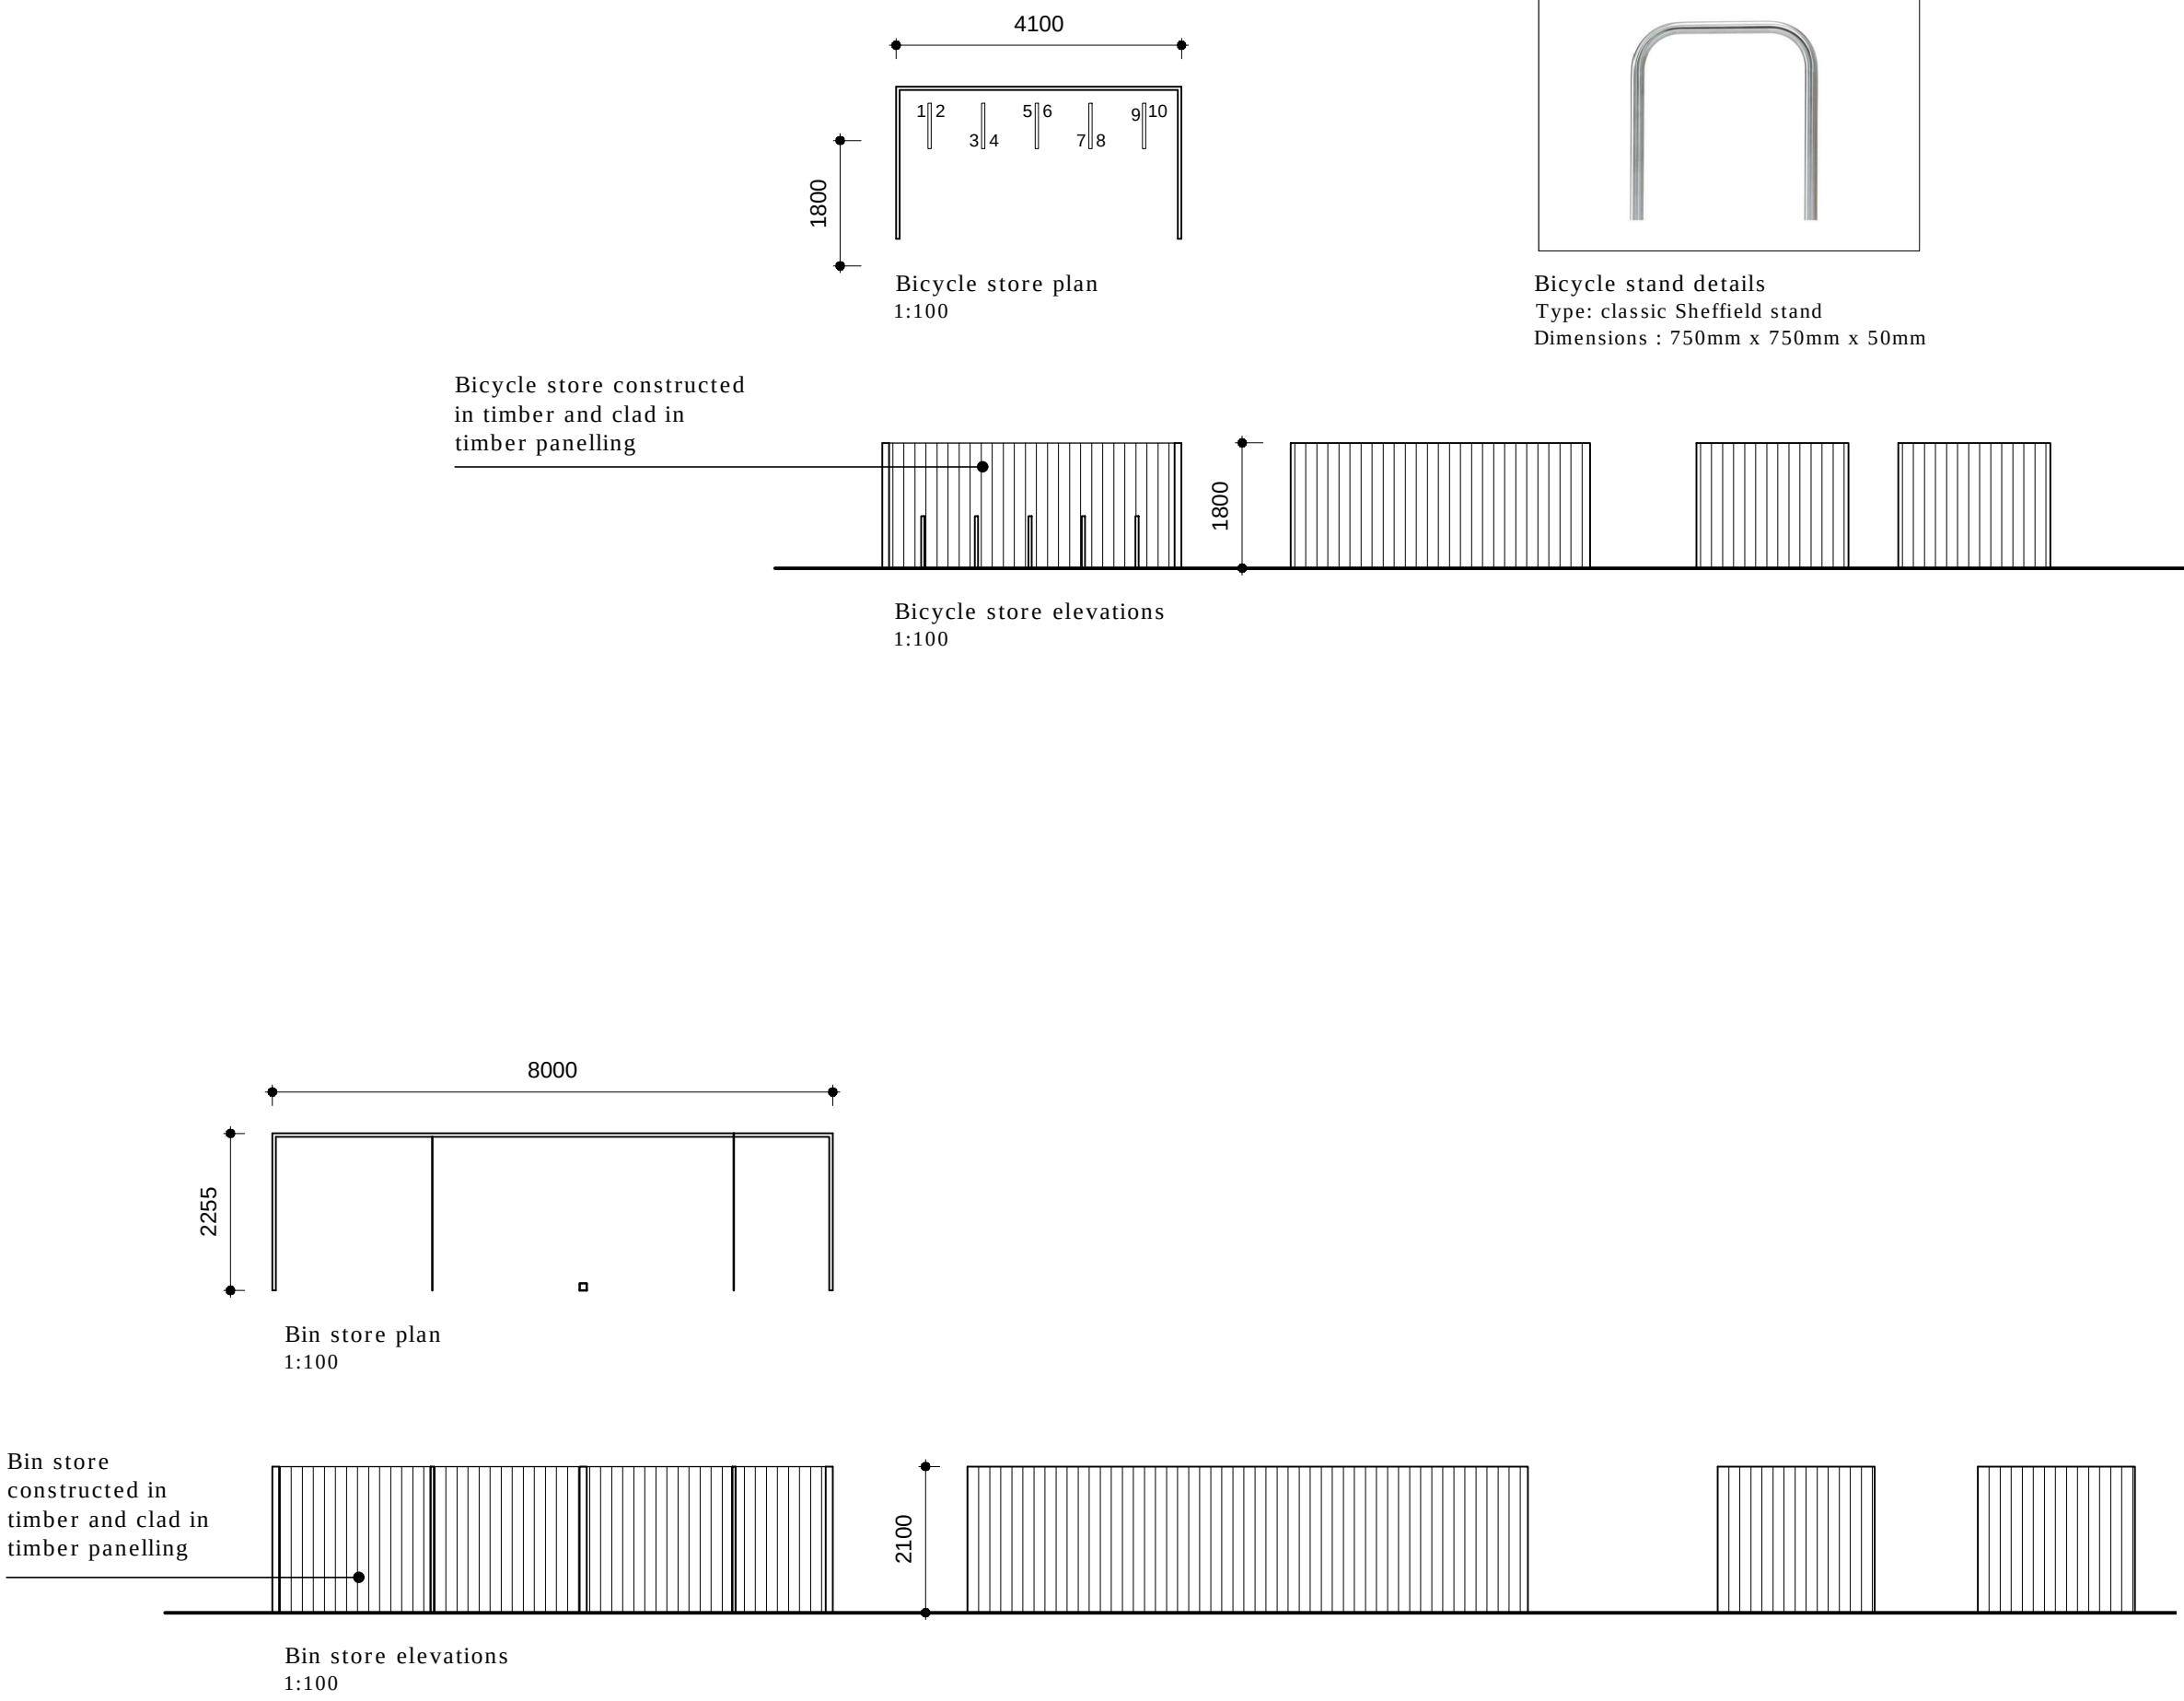

revision	date	comments
A	10.12.21	Wedding Hall capacity updated

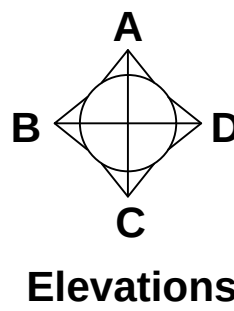

revision	date	comments
----------	------	----------

Notes:

These drawings are for planning purposes only.

All dimensions are in millimetres unless where explicitly shown otherwise.

Job Title

Change of Use to wedding venue, Formerly Rileys Snooker Hall, Kurkmanshulme Lane, Manchester, M18 7BA

Drawing Title

Management plan

Scale

as shown @ A1

Date

01.11.18

Drawn

uf

A. Unit 4
Springbank Buildings
226 - 248 Every St
Nelson
BB9 7BS
T. 07894401574
E. info@lumitektion.com