


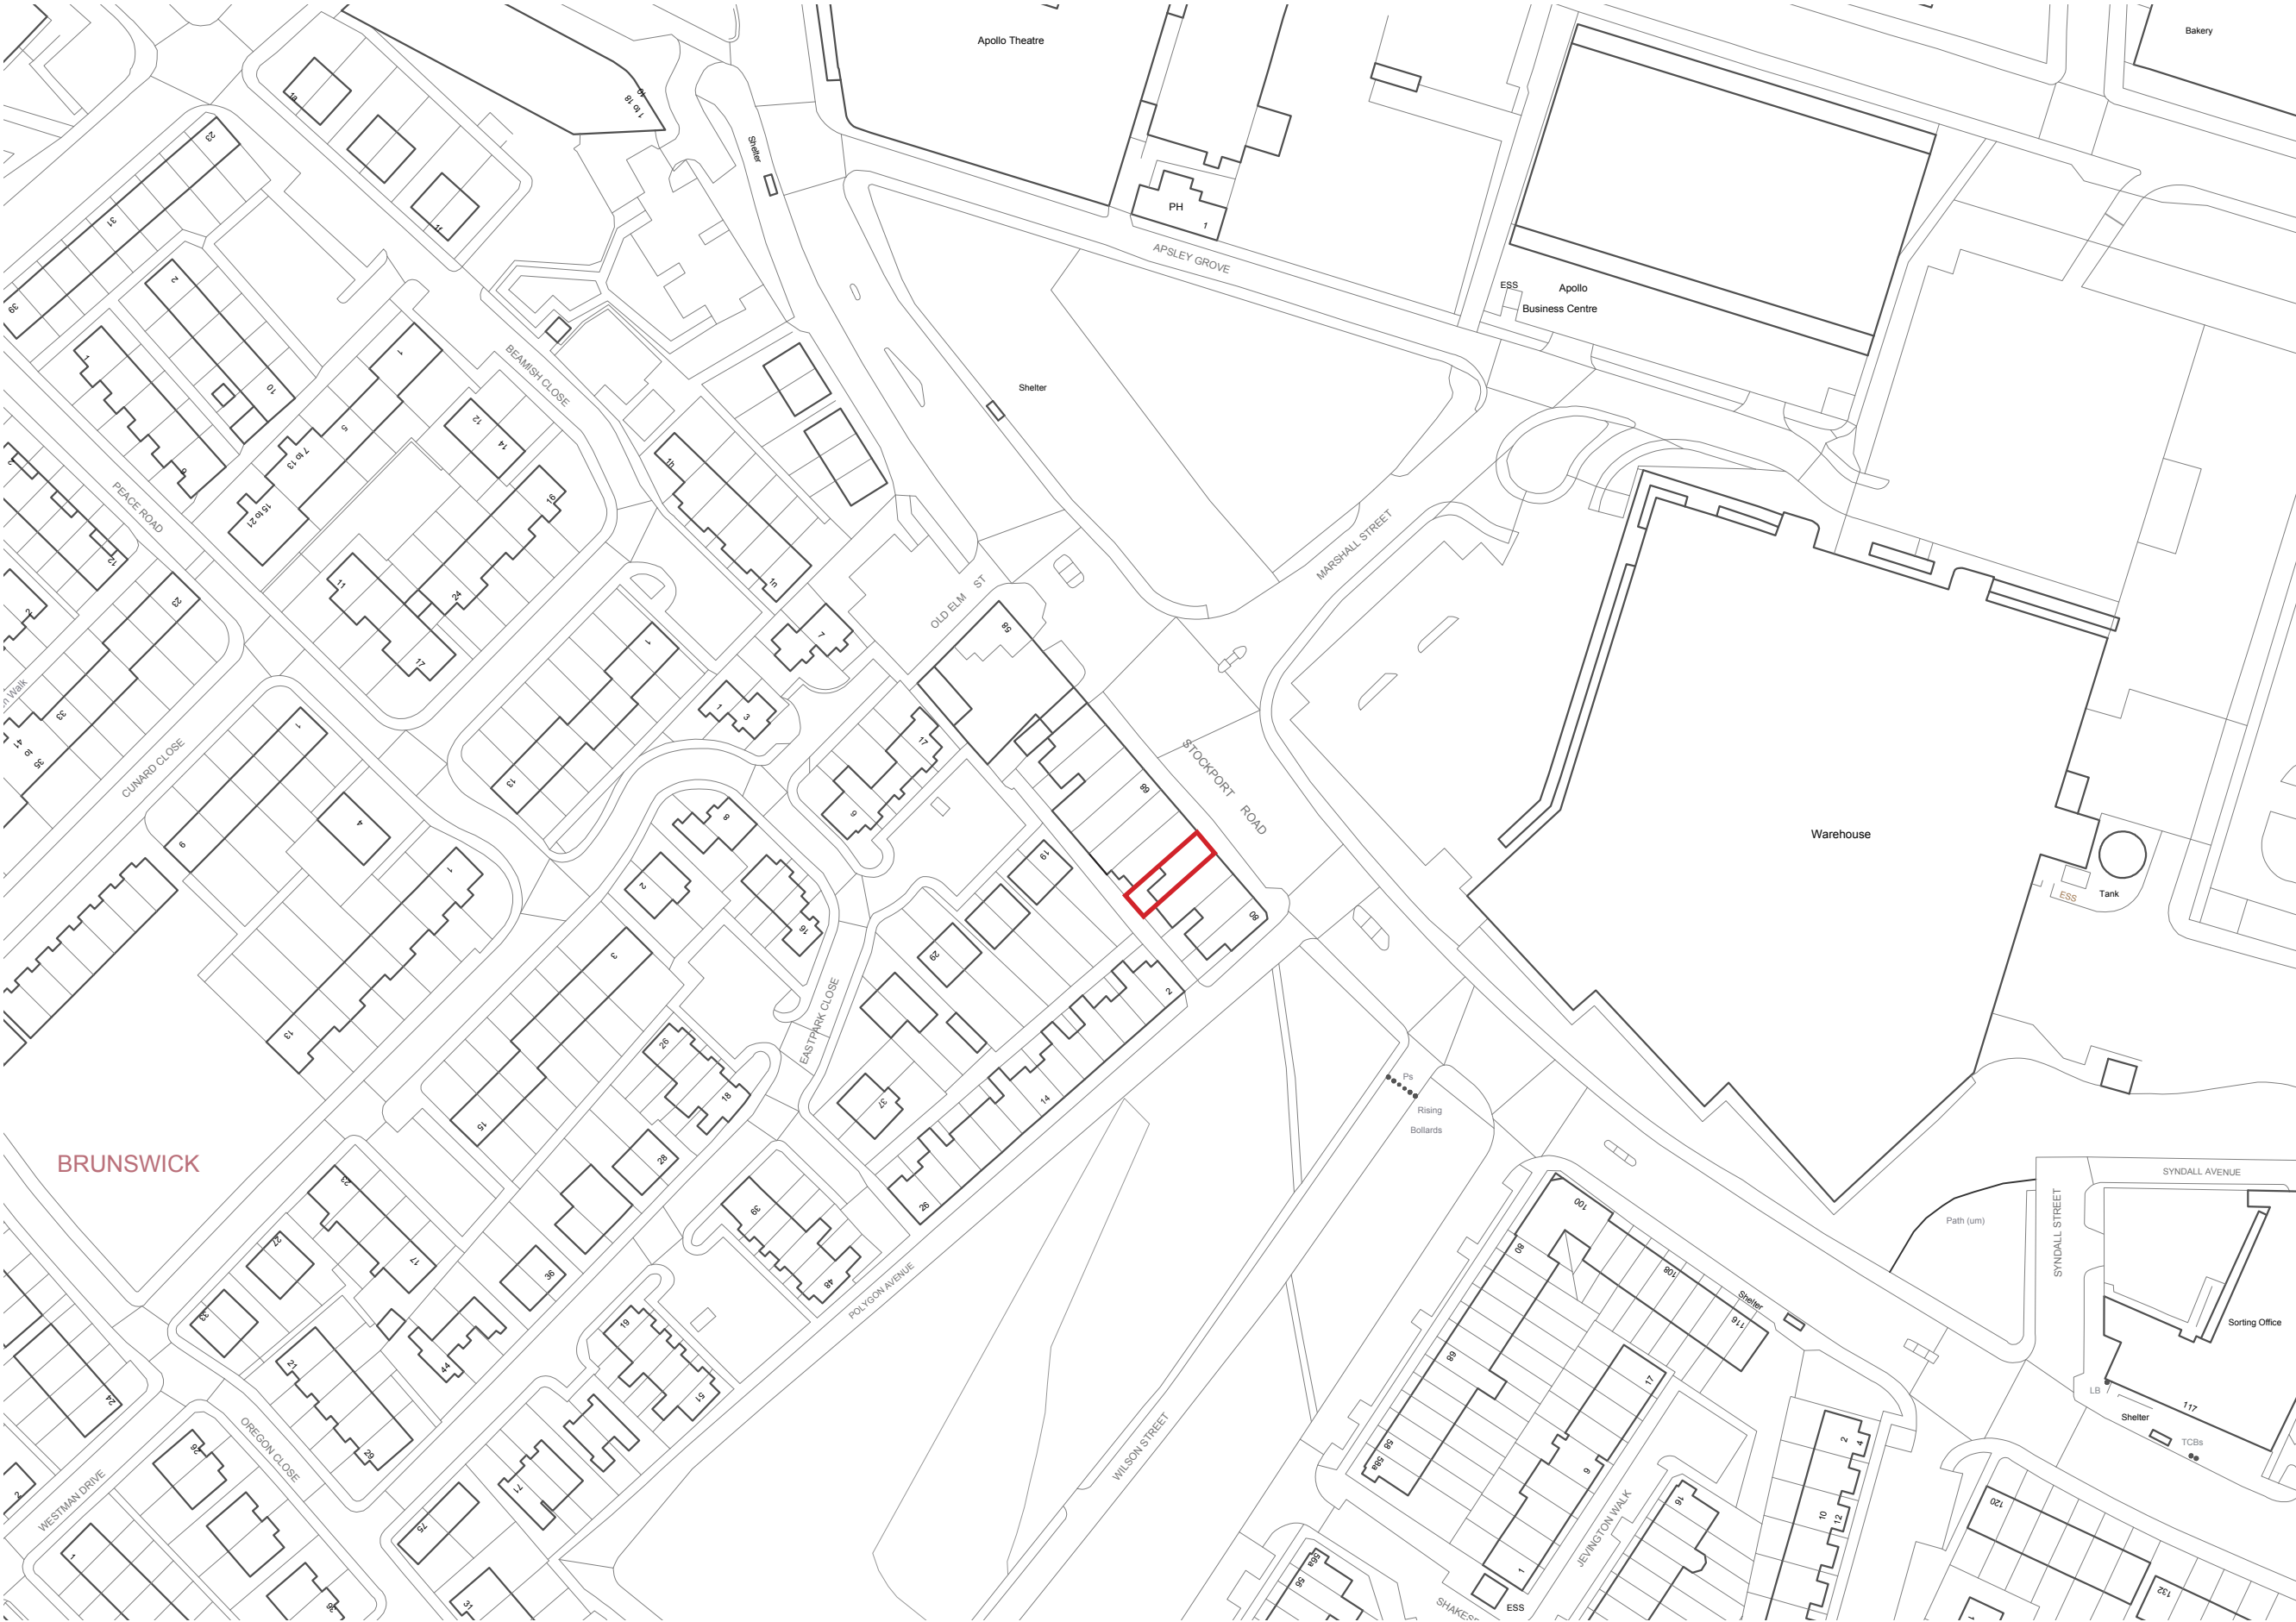

LOCATION PLAN
1:1250

Dimensioning

Figured dimensions only to be taken from these designs and drawings. Work to annotated dimensions only. All dimensions to be checked on site. Architectural designers to be informed immediately of any discrepancies before work proceeds. Drawings are to be read in conjunction with relevant specifications, structural engineers and service engineers' drawings.

Rev	Description	Date
-	Issued to client for comments	14/04/22
A	Issued for Planning	15/04/22

PLANNING



SALEEM
ARCHITECTS

Client
Mr
Project
74 Stockport Road,
Manchester
M12 6AL

Title
Location Plan
Scale
1:1250 @ A3
Drawing No. :
Sheet 1

Date
Apr 2022