


STATUTORY STATUS	
LISTED	YES - GRADE II
CONSERVATION	YES

NOTE
This drawing has been prepared from historical information that cannot be guaranteed accurate.
Responsibility is not accepted for errors made by others in scaling from this drawing. All construction information should be taken from figured dimensions only. All dimensions should be checked on site prior to the manufacture of any components. No services should pass through or over the Boxes & Parcels room. No sprinklers to be located in the Comms Room

HATCHING

	New Partition wall		Area not in scope
	New Partition wall		Barrier Matting
	New Partition wall		Banking Hall Vinyl Flooring
	Existing Partition wall		Staff Room Vinyl Flooring
	Structural wall		

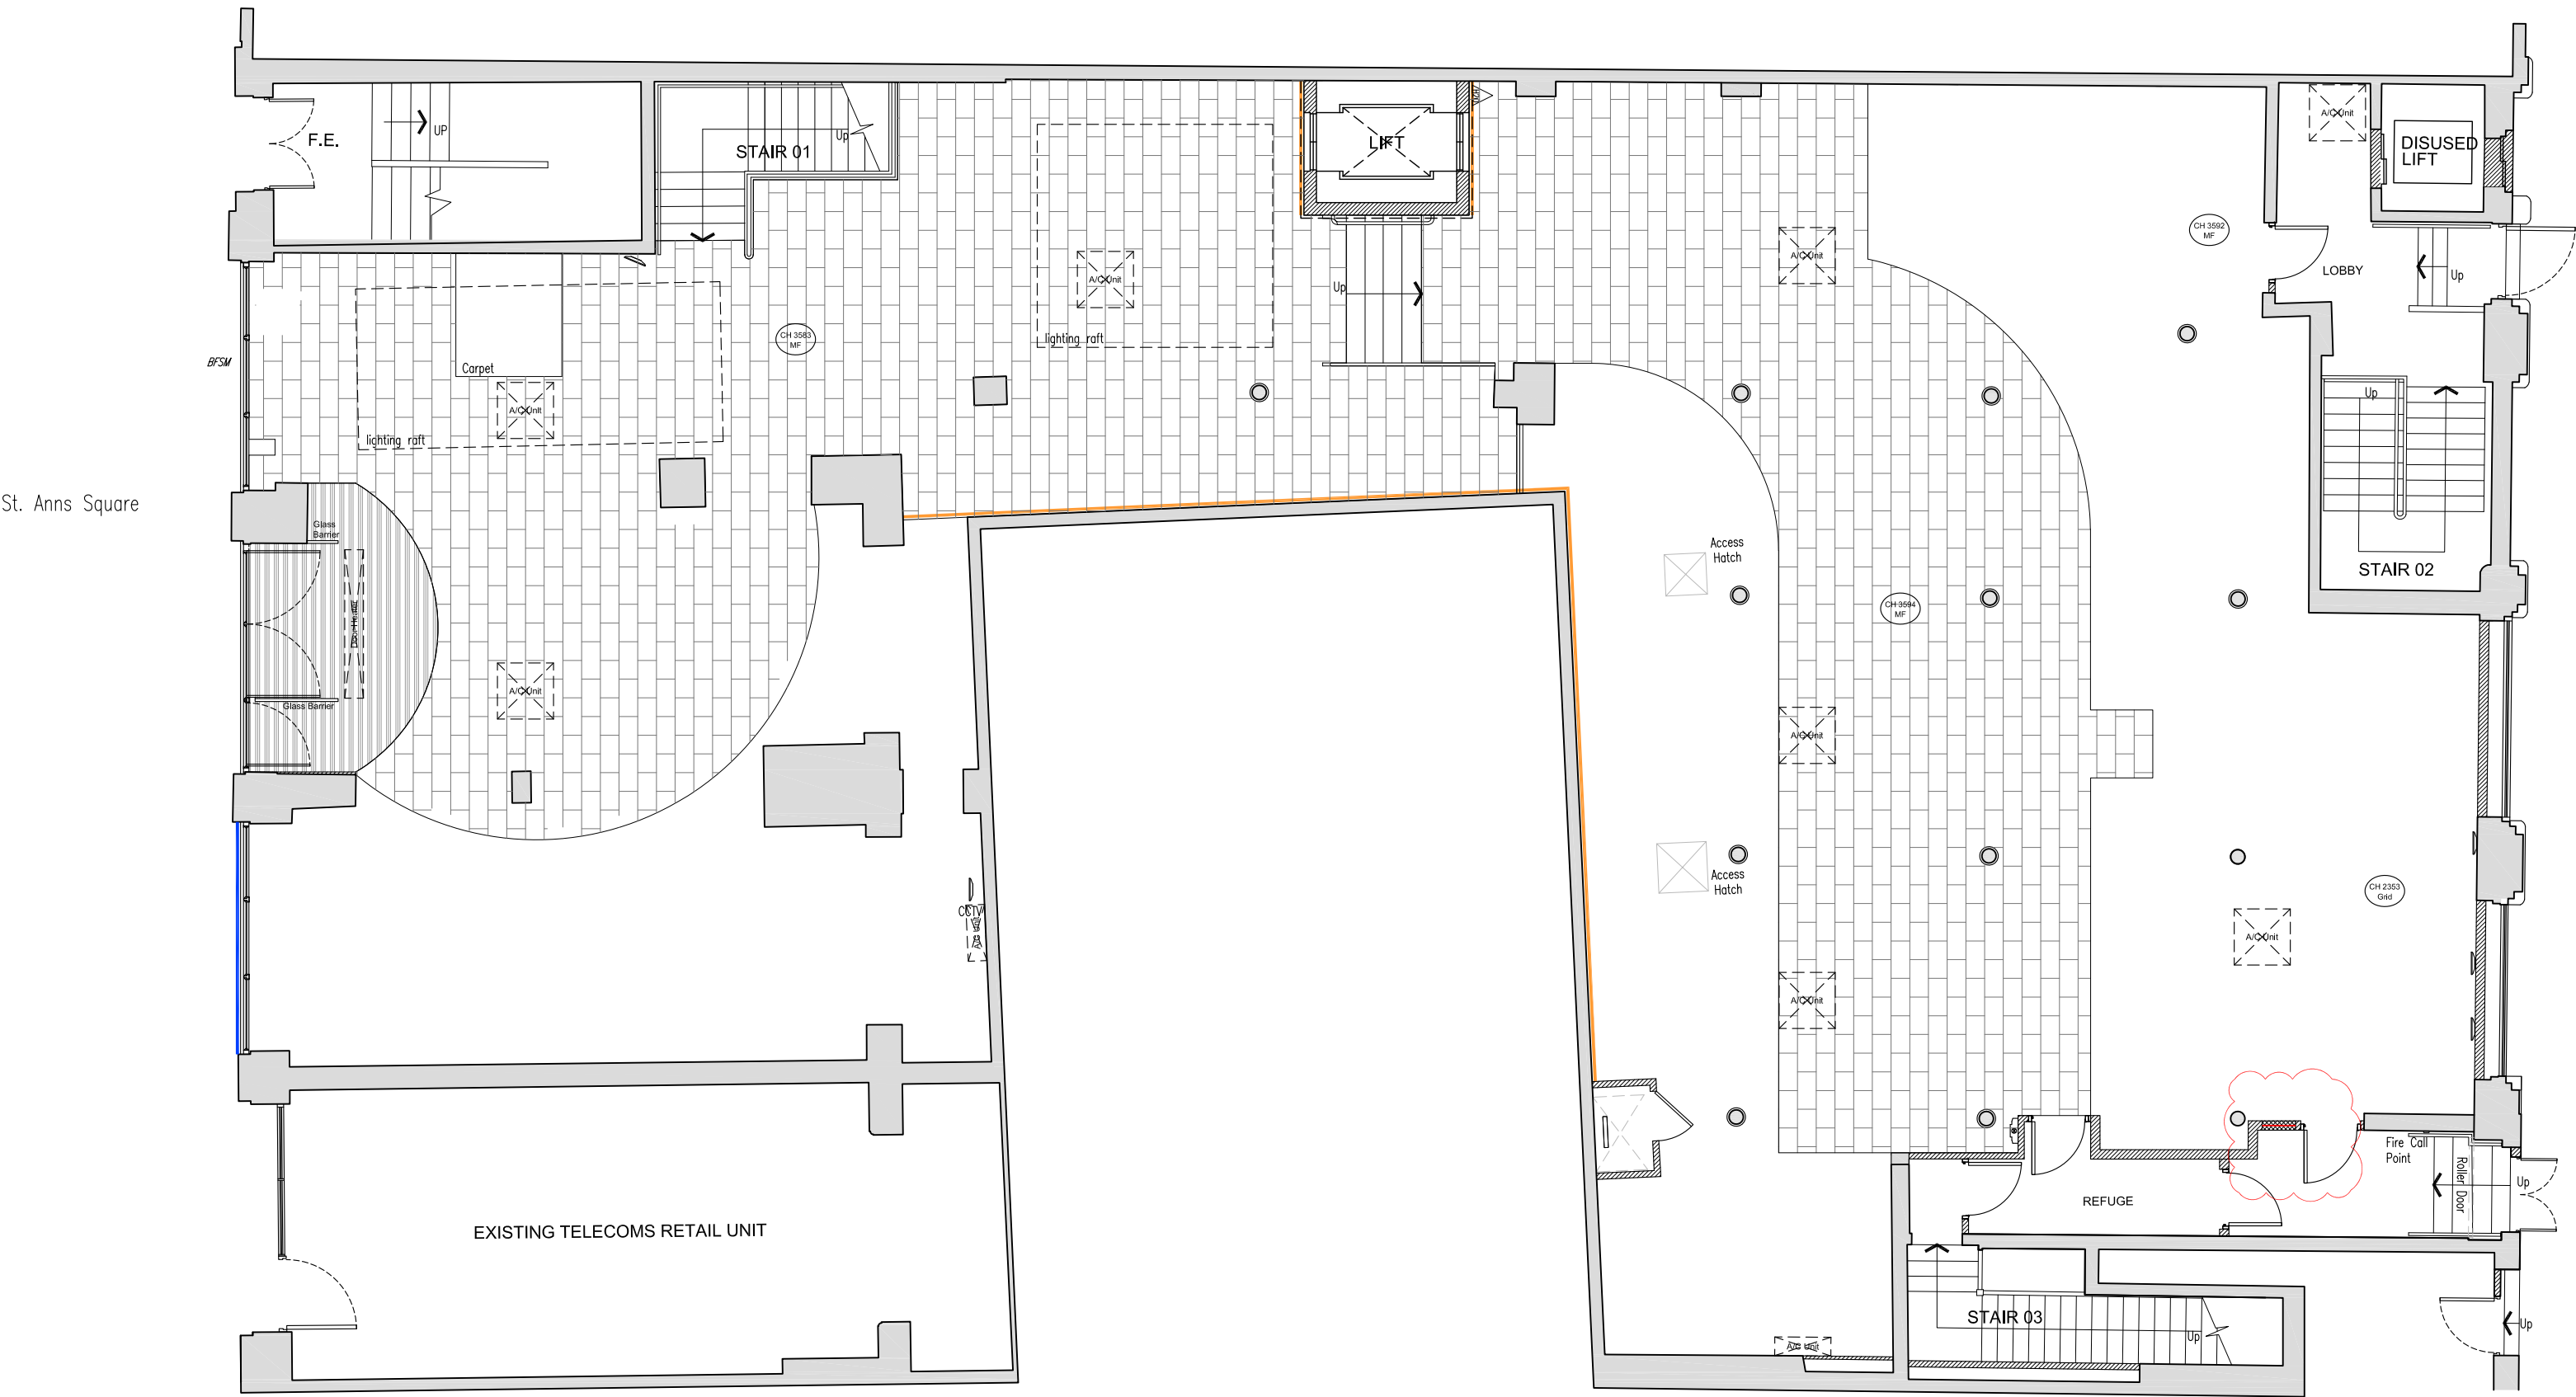

St. Anns Square

NEW 60MIN FIRE RESISTANT PARTITION WALL

SCALE

0 1m 5m 10m

North arrow pointing up.

PLANNING

20-04-2022	A	PC	-	After removing the bed box, the aperture to be infilled.
DATE :	REV	DRAWN	CHECKED	NOTES

ISG
Boleyn House,
St Augustines
Business Park,
Whitstable,
Kent CT5 2QJ

Project

MANCHESTER ST ANNS SQ

MANSFIELD CHAMBERS, 17-21 ST ANNS SQUARE
MANCHESTER
M2 7PW
PIM No.

Drawing Title			
GROUND FLOOR LAYOUT AS PROPOSED CLOSURE 2022			
Branch Sort Code		Branch ID	Supplier Project No BY107888
Scale 1:100@A2	Drawn PC	Checked —	Date 19/04/2022
Drg.No BY107888_212			Revision A
Architectural Practice: ISG Design Hub			