


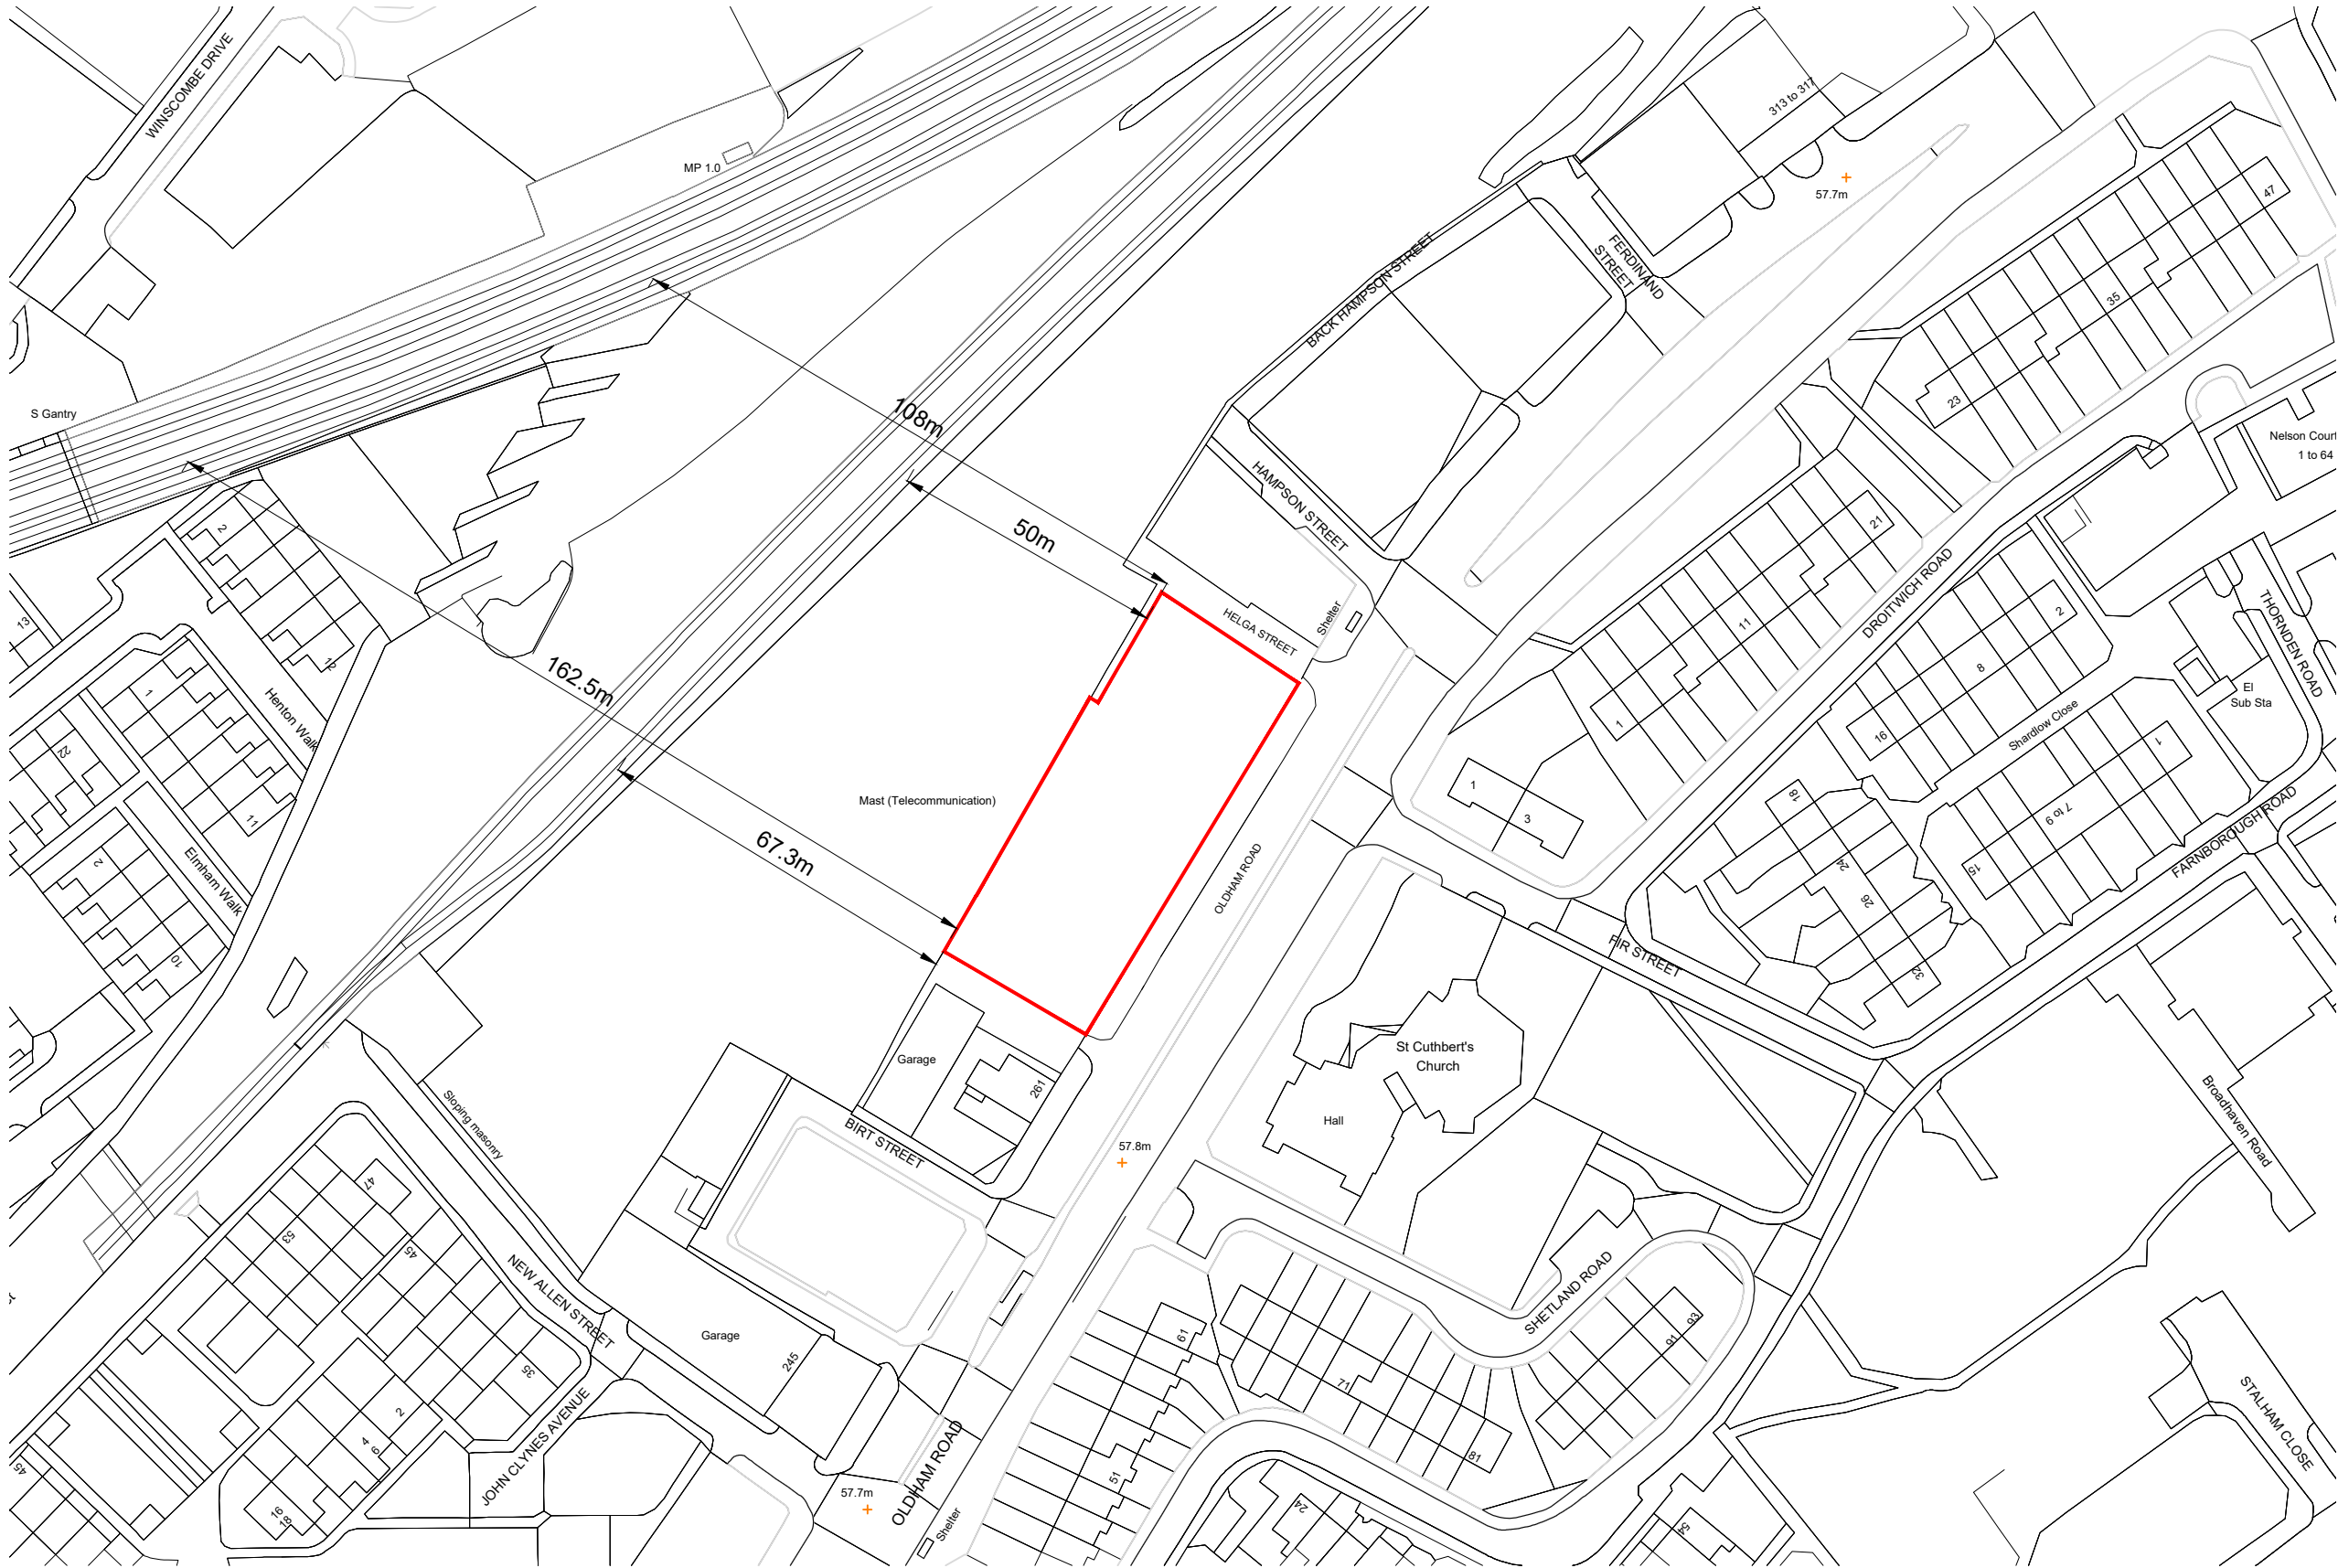

REV	DATE	DESCRIPTION	DRAWN
-----	------	-------------	-------

CLIENT
MPH ANCOATS
PROJECT
**OSBORNE YARD
OLDHAM ROAD**
DRAWING TITLE
SITE LOCATION PLAN - DIM

STATUS
FOR PLANNING

PROJECT No	DWG TYPE	DWG No	REV
HGA	PL	015	-

SCALE	DATE	DRAWN	CHECKED
1:1250@A324.03.22		CH	CH

Do not scale drawings. Use dimensions given only. Contractor to check all dimensions on site prior to commencement of works and report any variations or omissions to Elevate Architects immediately. This drawing is copyright of Elevate Architects Limited and must not be reproduced or used without permission.

Elevate Architects Limited
The Courtyard, Royal Mills
17 Reddill Street
Manchester
M4 5BA
Company number: 10168588
tel: 0161 883 2311
www.elevatearchitects.co.uk