N

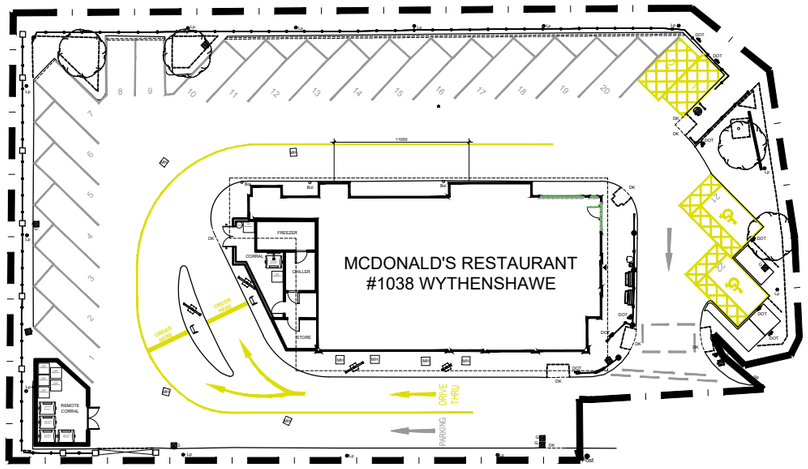

0 5 10 15 20 25m

Scale 1:500

BLOCK PLAN 1:500

NOTES

- All dimensions and levels are to be checked on site.
- Any discrepancies are to be reported to the architect before any work commences.
- This drawing shall not be scaled to ascertain any dimensions. Work to figured dims only.
- This drawing shall not be reproduced without express written permission from AEW.
- Title overlay drawings and ownership boundaries are produced using all reasonable endeavours. AEW cannot be responsible for the accuracy or scale discrepancy of base plans supplied to them.
- All works are to be undertaken in accordance with Building Regulations and the latest British Standards.
- All proprietary materials and products are to be used strictly in accordance with the manufacturers recommendations.

CDM 2015

Client notified of duties: **At Design Workshops**

Principal Designer: **CSS**

Unless noted below, all known hazards have been highlighted on the drawing:

- Drawing Based on KDM - As Built Drawing, Drawing No. 6919_AEW_1038_0004 revH dated 16/01/2018 and OS Pro map.
- Scale for planning purposes only.
- Extent of McDonald's Demise Indicated:

Notes:
All drawings to be read in conjunction with all other drawings as noted on issue sheet.

SITE FINISHES	
PERIMETER FENCE	METAL RAIL FENCE
BOUNDARY WALL	N/A
CAR PARK FINISH	TARMAC
DRIVE THRU FINISH	TARMAC
PATIO FINISH	PAVING BLOCKS
FOOTPATHS	PAVING SLABS
SOFT LANDSCAPING	SHRUBS, GRASS & TREES

PLANNING

REV	Date	Drawn by: -	Checked by: -
-	28/02/22	PC	MW

INITIAL ISSUE

Status: **S2** Purpose of Issue: **For Information**

drawing stage: **PLANNING**

client: **McDonald's Restaurants Ltd**

project: **ROWLANDS WAY WYTHENSHAWE** store: **1038**

drawing title: **BLOCK PLAN**

date **28/02/2022** drawn **PC**

scale@A3 **1:500** checked **MW**

Rev -

Job No **12607_AEW_1038_0002**

aew architects
0161 214 4370
www.aewarchitects.com

aew