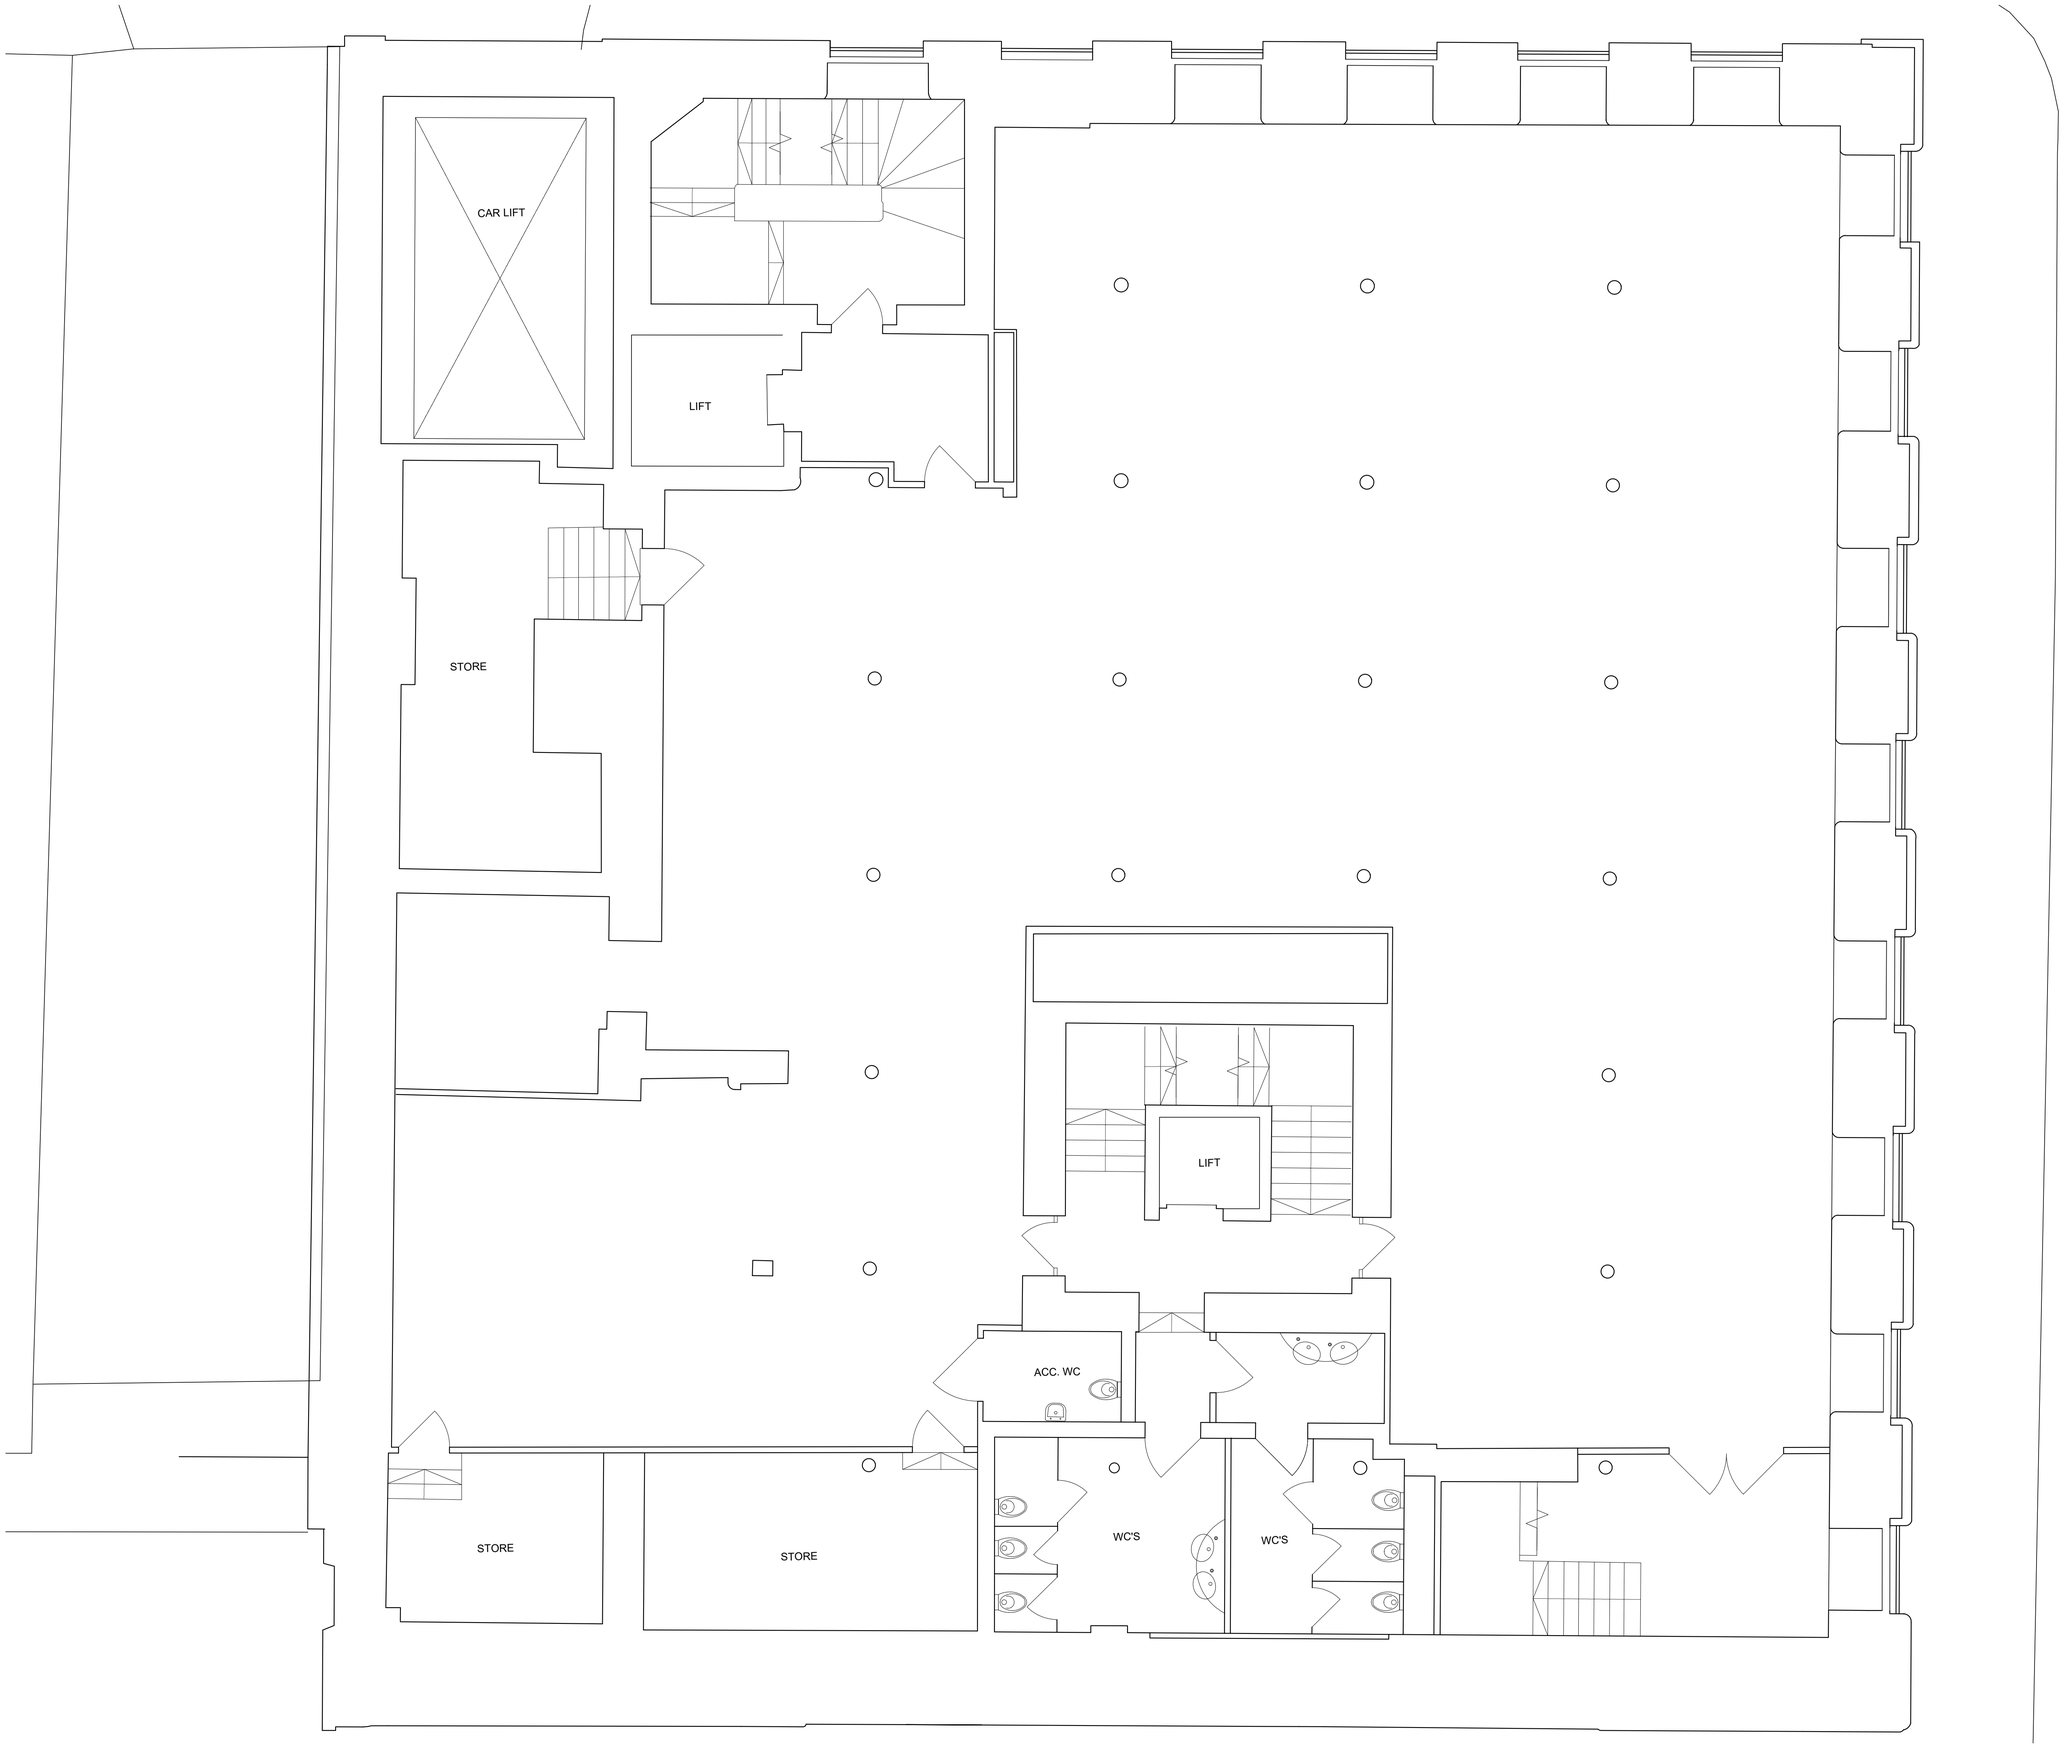


notes
-

0 0.5 1 1.5 2 2.5m 1:50@A1

rev.	date	details	by
A	10.02.22	Issued for Information. Issued for Planning	BC

MICHAEL LAIRD ARCHITECTS
5 Forres Street Edinburgh EH3 6DE
T 0131 226 6991 F 0131 226 2771
mail@michaellaird.co.uk

Freetrade Exchange Refurbishment
Clearbell
27 Peter Street, Manchester, M2 5GB

drawing title
Existing Layout
Lower Ground Floor

scale	date	drawn	format
1:50	Sept 2021	BC	a1

status
Information

drawing number CFM.AR(99)002 **revision** A