




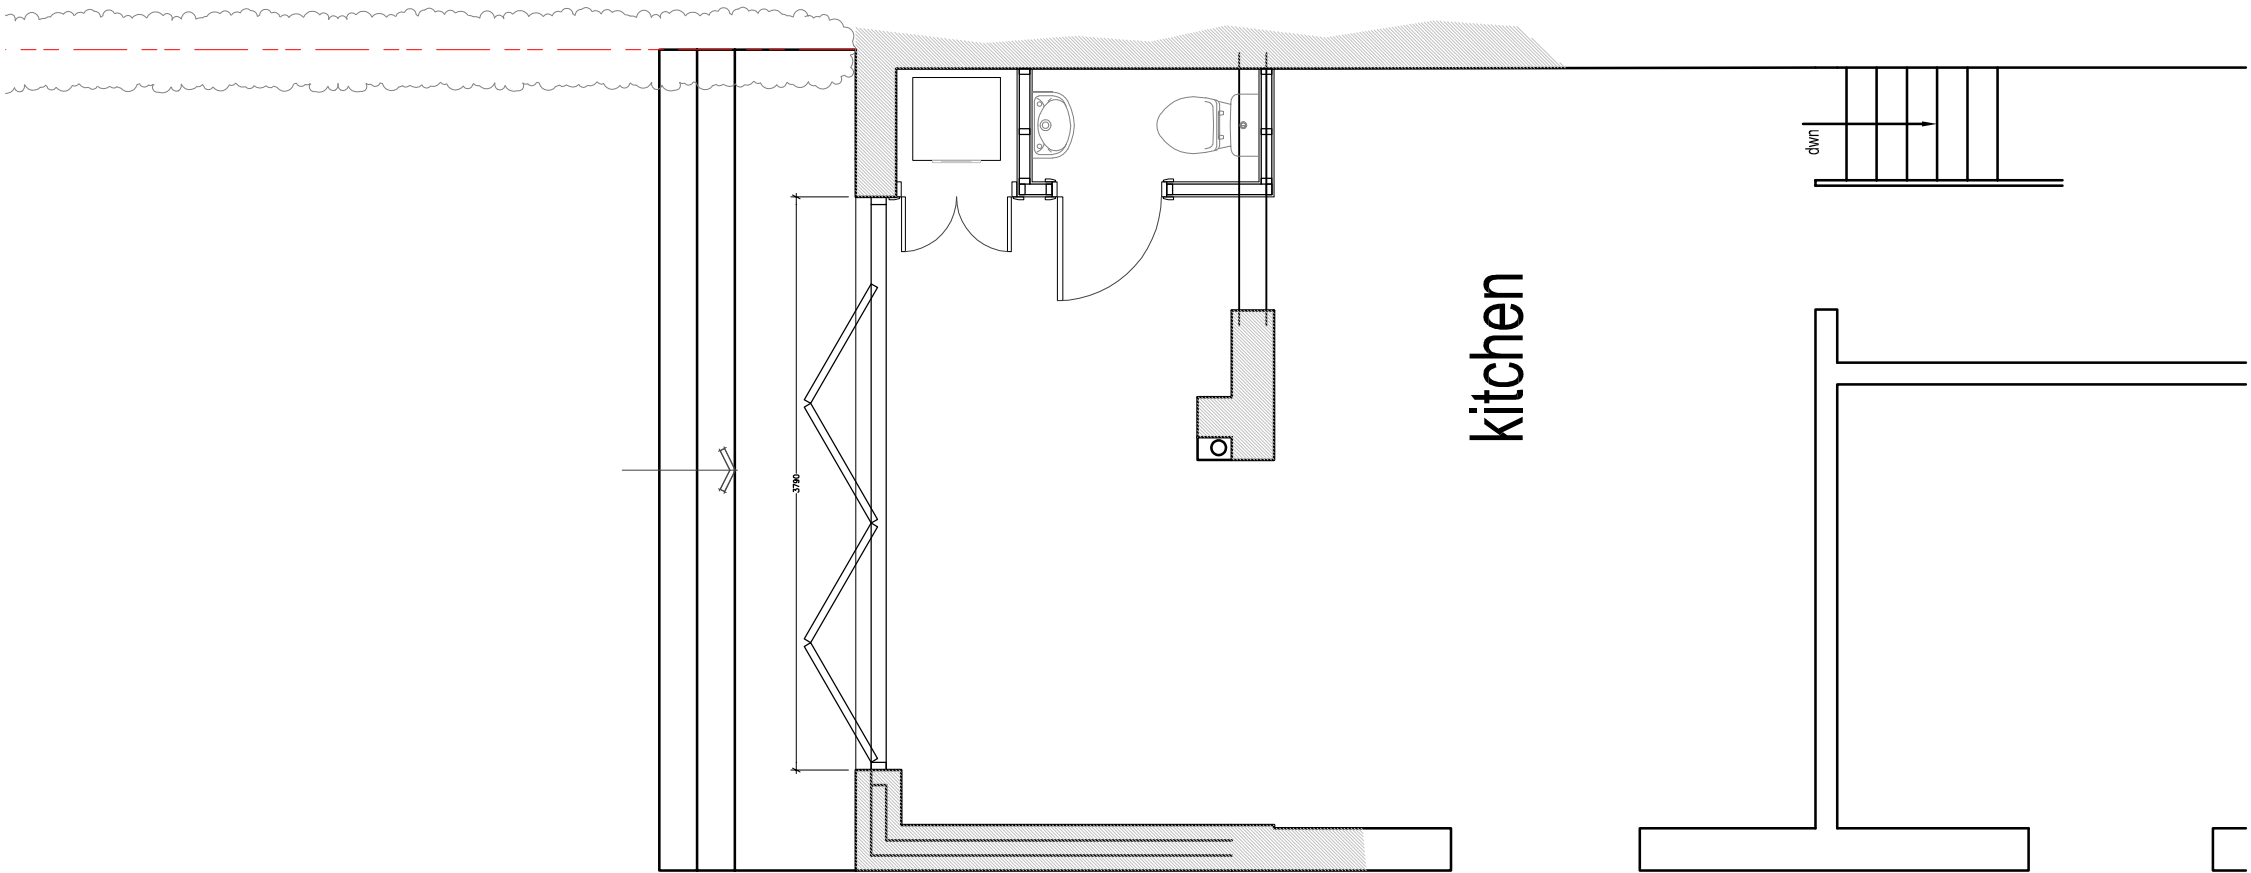

Site Plan
1:50

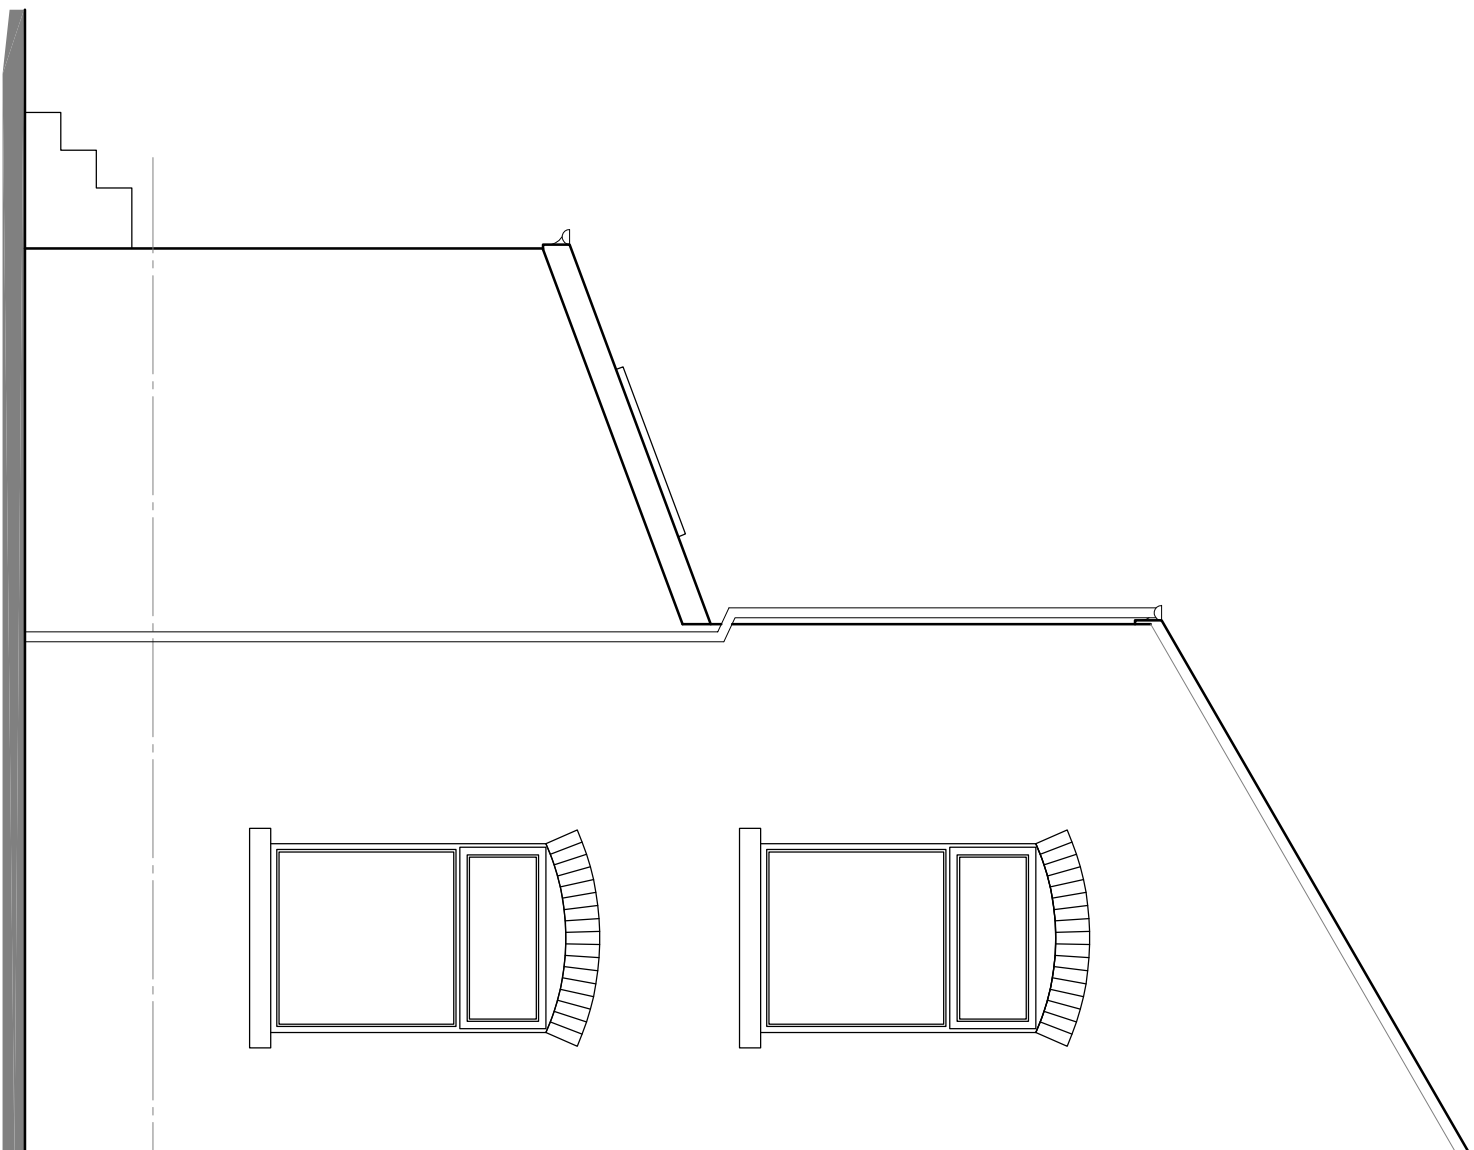

Side Elevation

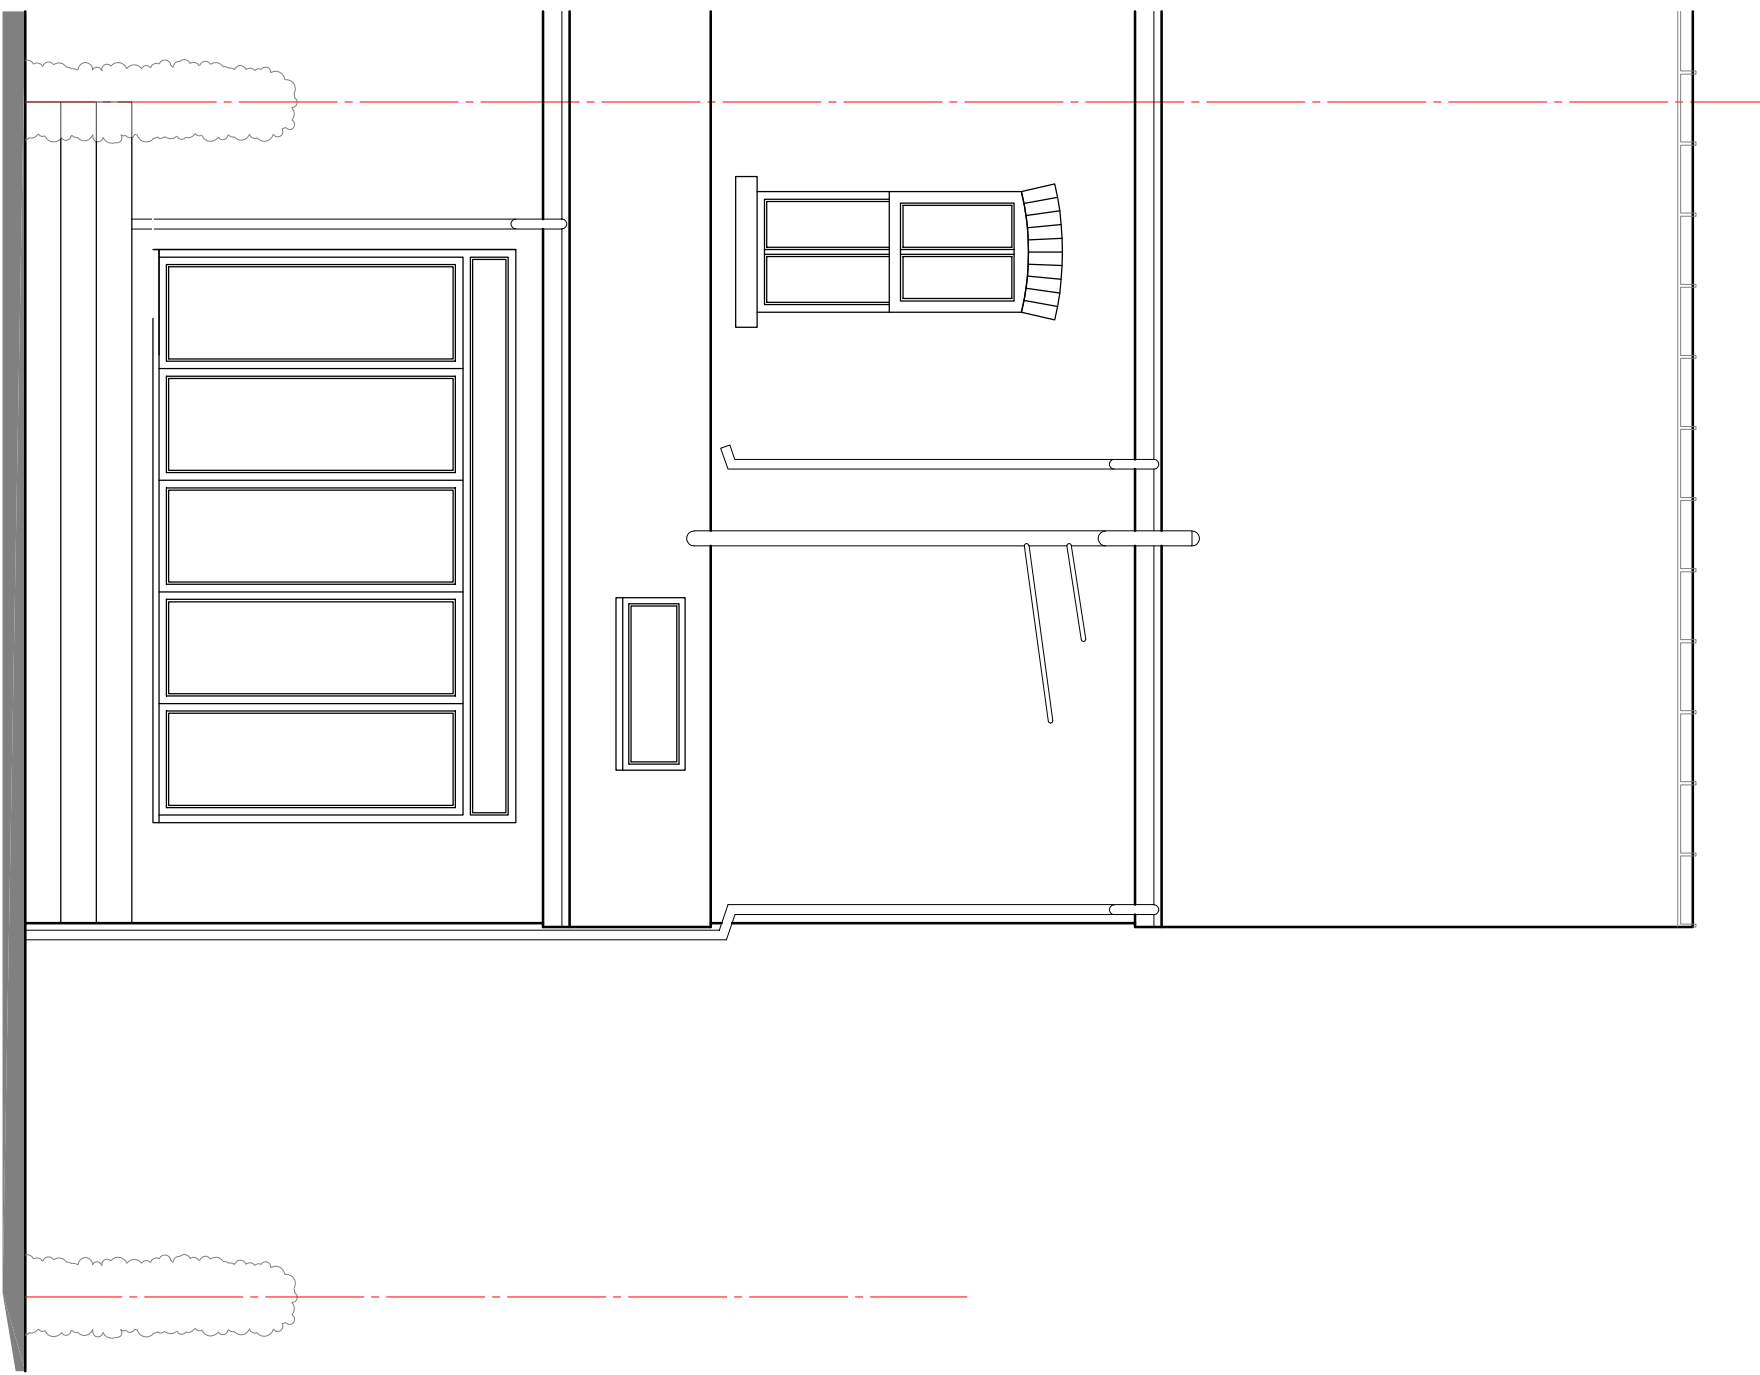

Rear Elevation



Title			
Plans & Elevations as Existing			
Project	Rear Garden Raised Decking		Scale
Client	16 Burlington Road, Withington		March 22
Rev	PL02		1:50@A2