


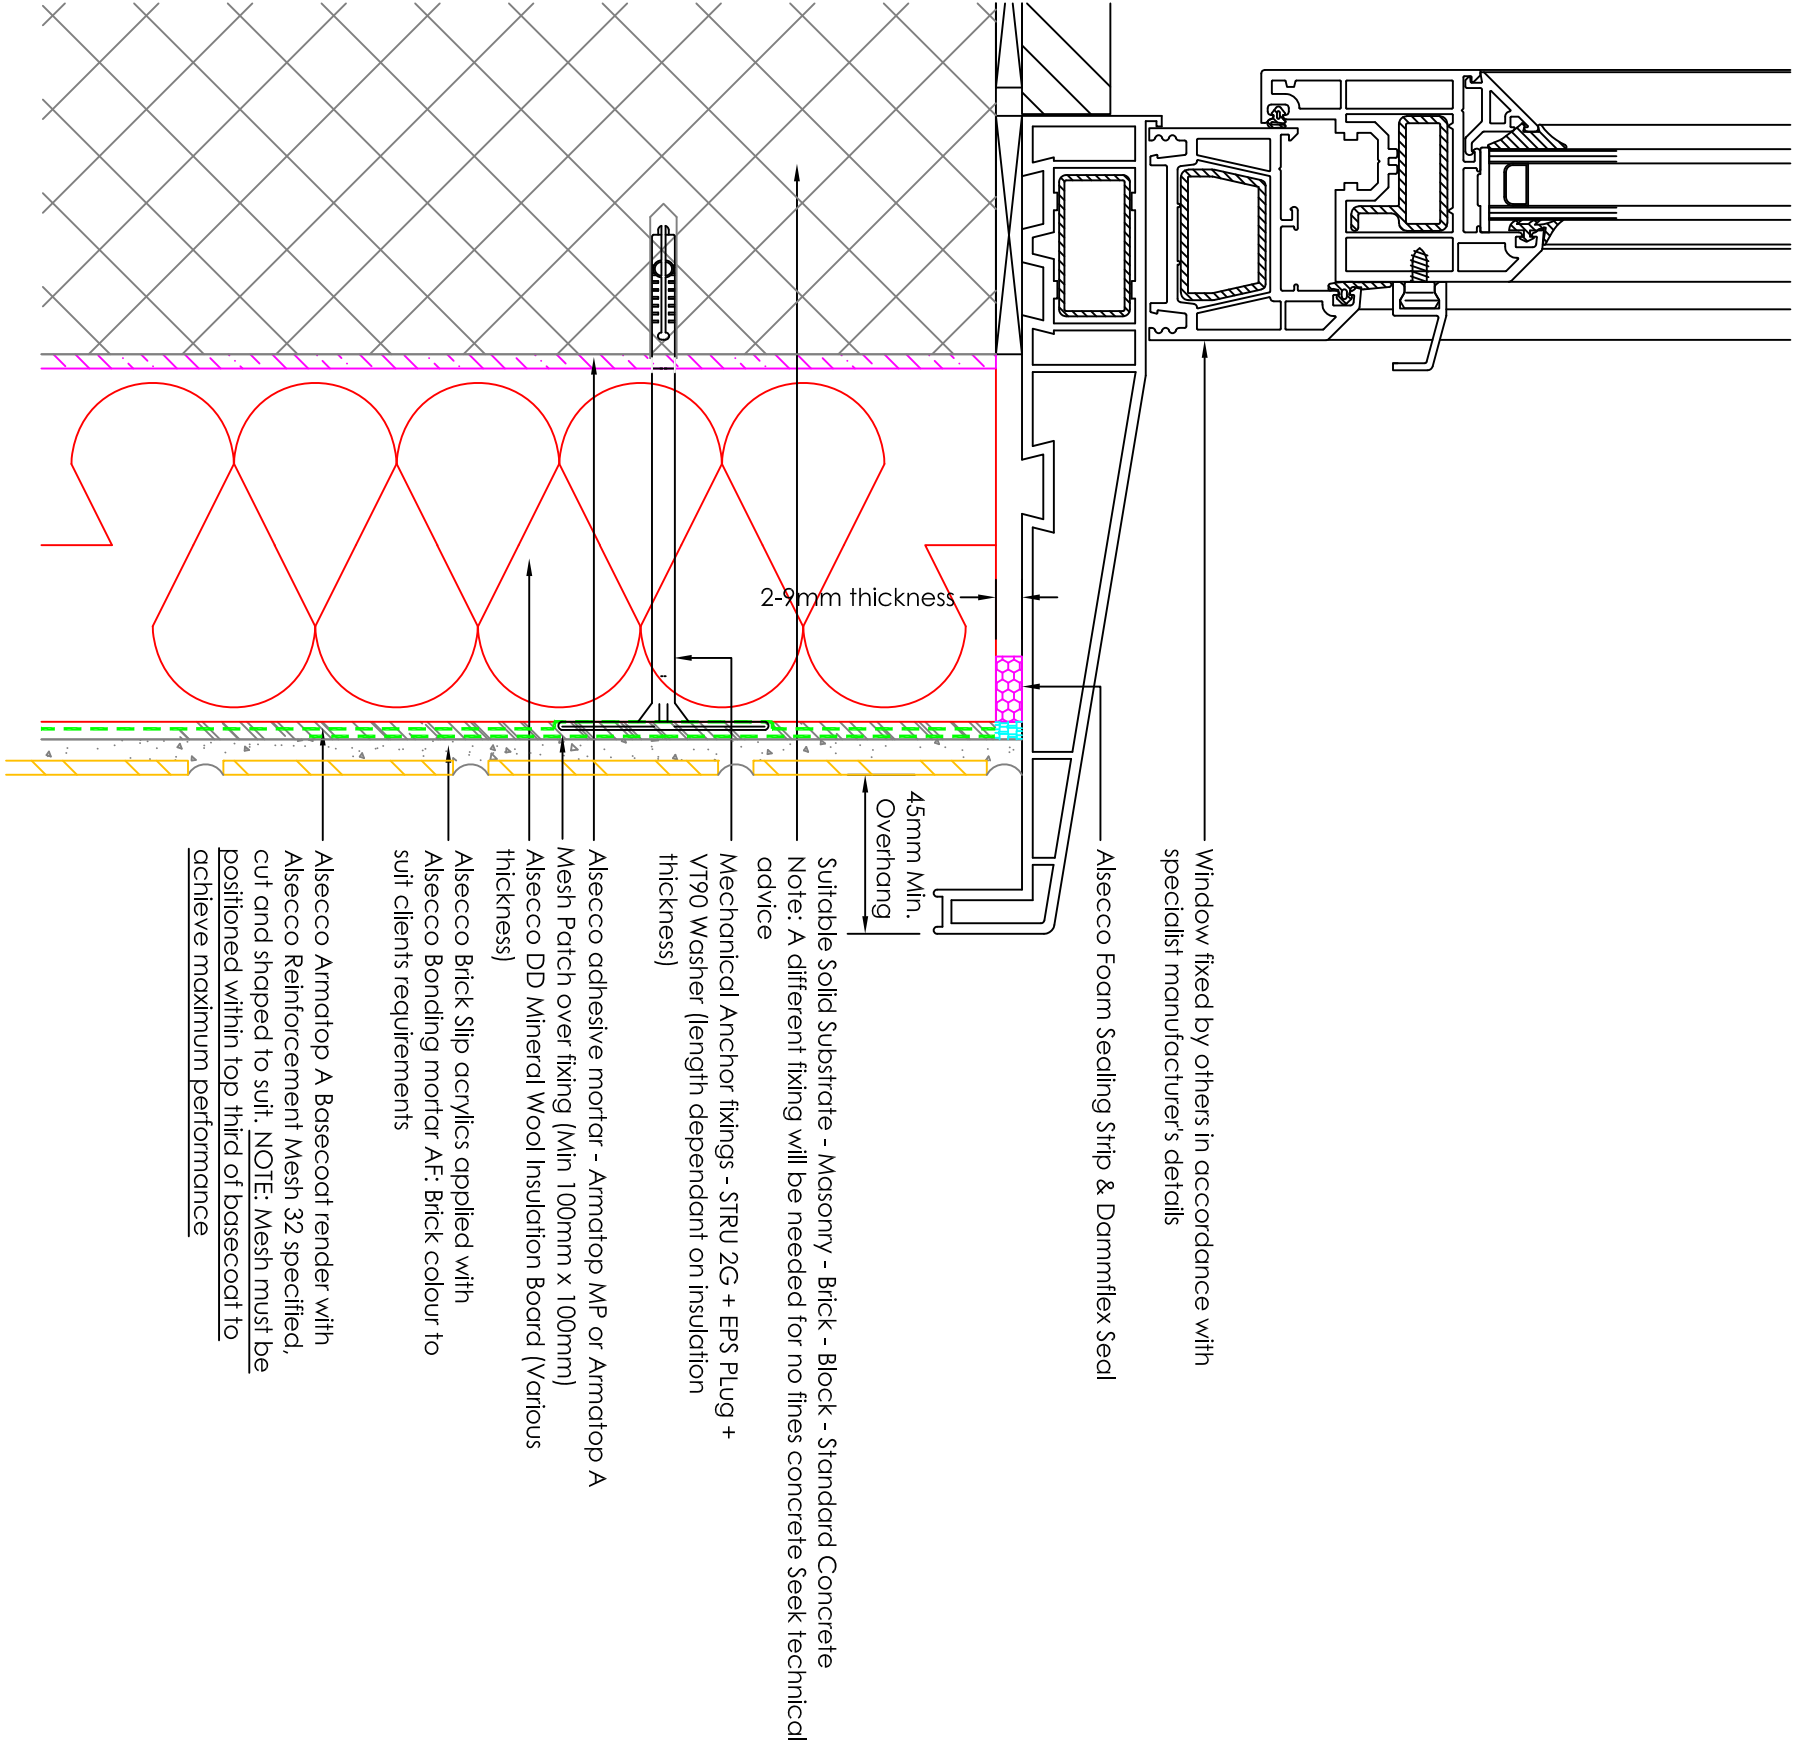

Standard details are indicative only and must be read in conjunction with the specification. BBA certification and other relevant approvals and standards

Property of alsecco uk, may not be reproduced or amended without written permission.
No liability will be accepted for amendments made by persons other than alsecco.

The Contractor is to check and verify all building and site dimensions, before work commences.

The Contractor is to comply in all respects with current Building Legislation, British Standards, Building Regulations etc, whether or not specifically stated on this drawing.

This drawing is not intended to show details of foundations, ground conditions or ground contaminants.

Notes

 Details with a green light attributed fully insulate the thermal path through the external wall construction and provide a high level of confidence that condensation will not occur at this detail/junction as a result of the application of the EWM system - the detail should still be considered in the context of the property and current ventilation by the EWM Designer.

Revisions

For guidance only. Do not scale off this drawing

1:20	0	200mm	400mm	600mm	800mm	1000	1200	1400	1600	1800	2000
1:100	0	1m	2m	3m	4m	5m	6m	7m	8m	9m	10m
1:50	0	1m	100mm	200mm	300mm	400mm	500mm				
1:5	0										



Whitebridge Way | Stone | Staffordshire | ST15 8LS
T 01785 818 998 F 01785 818 144
E technical@alsecco.co.uk W www.alsecco.co.uk

Client: STANDARD DETAILS

Project: STANDARD DETAILS

Title: WINDOW CILL DETAIL

Status: Construction Checked: MPR
Drawn: SJG Date: 01/01/2019 Scale: 1:2 @A3