



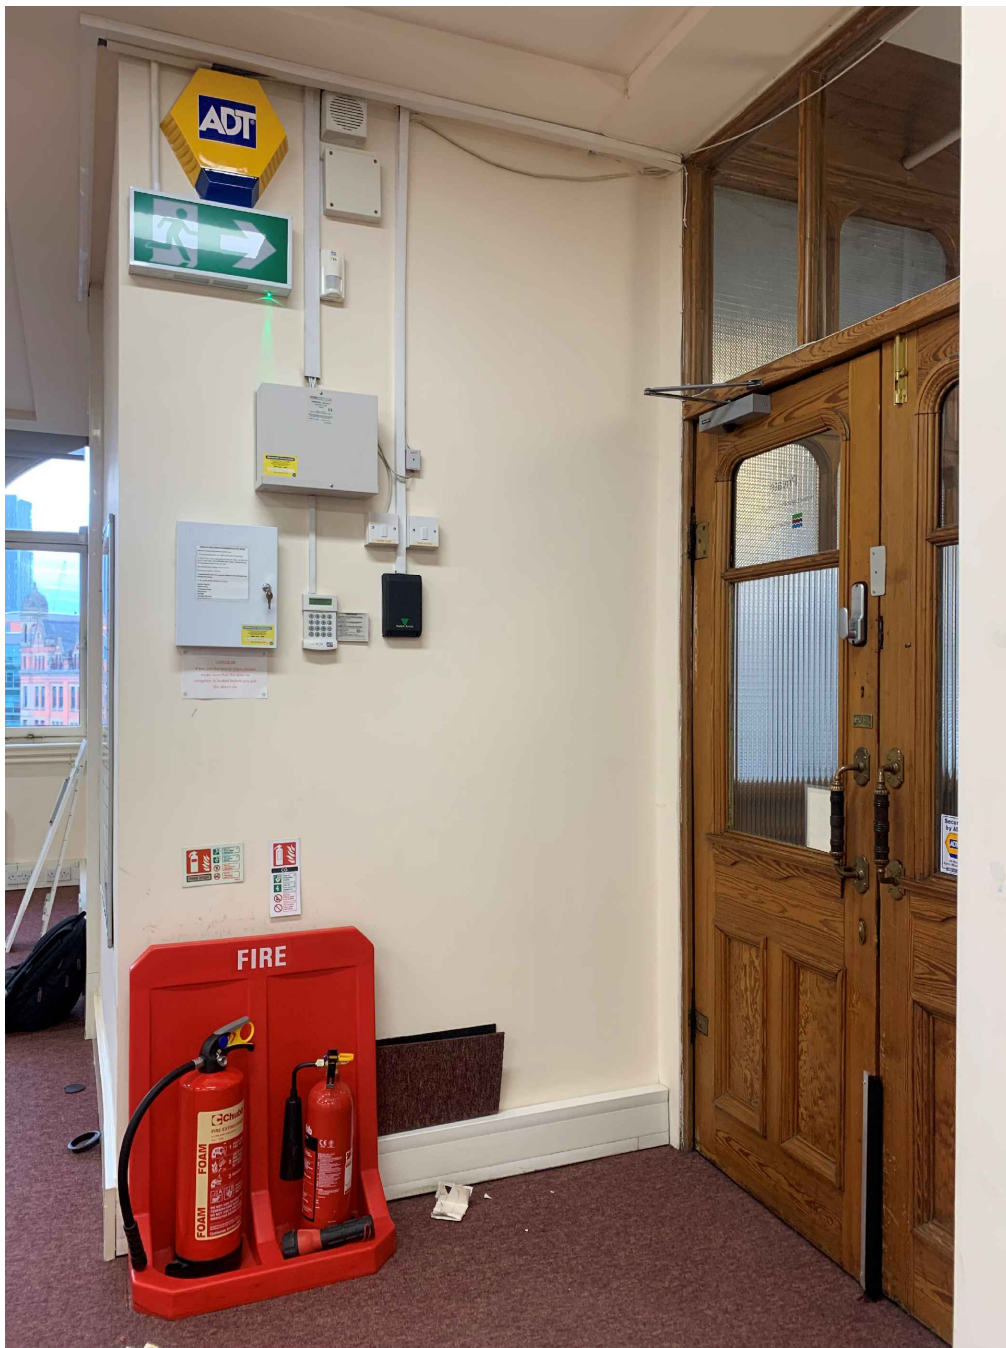


Existing Intruder Equipment



Existing Door

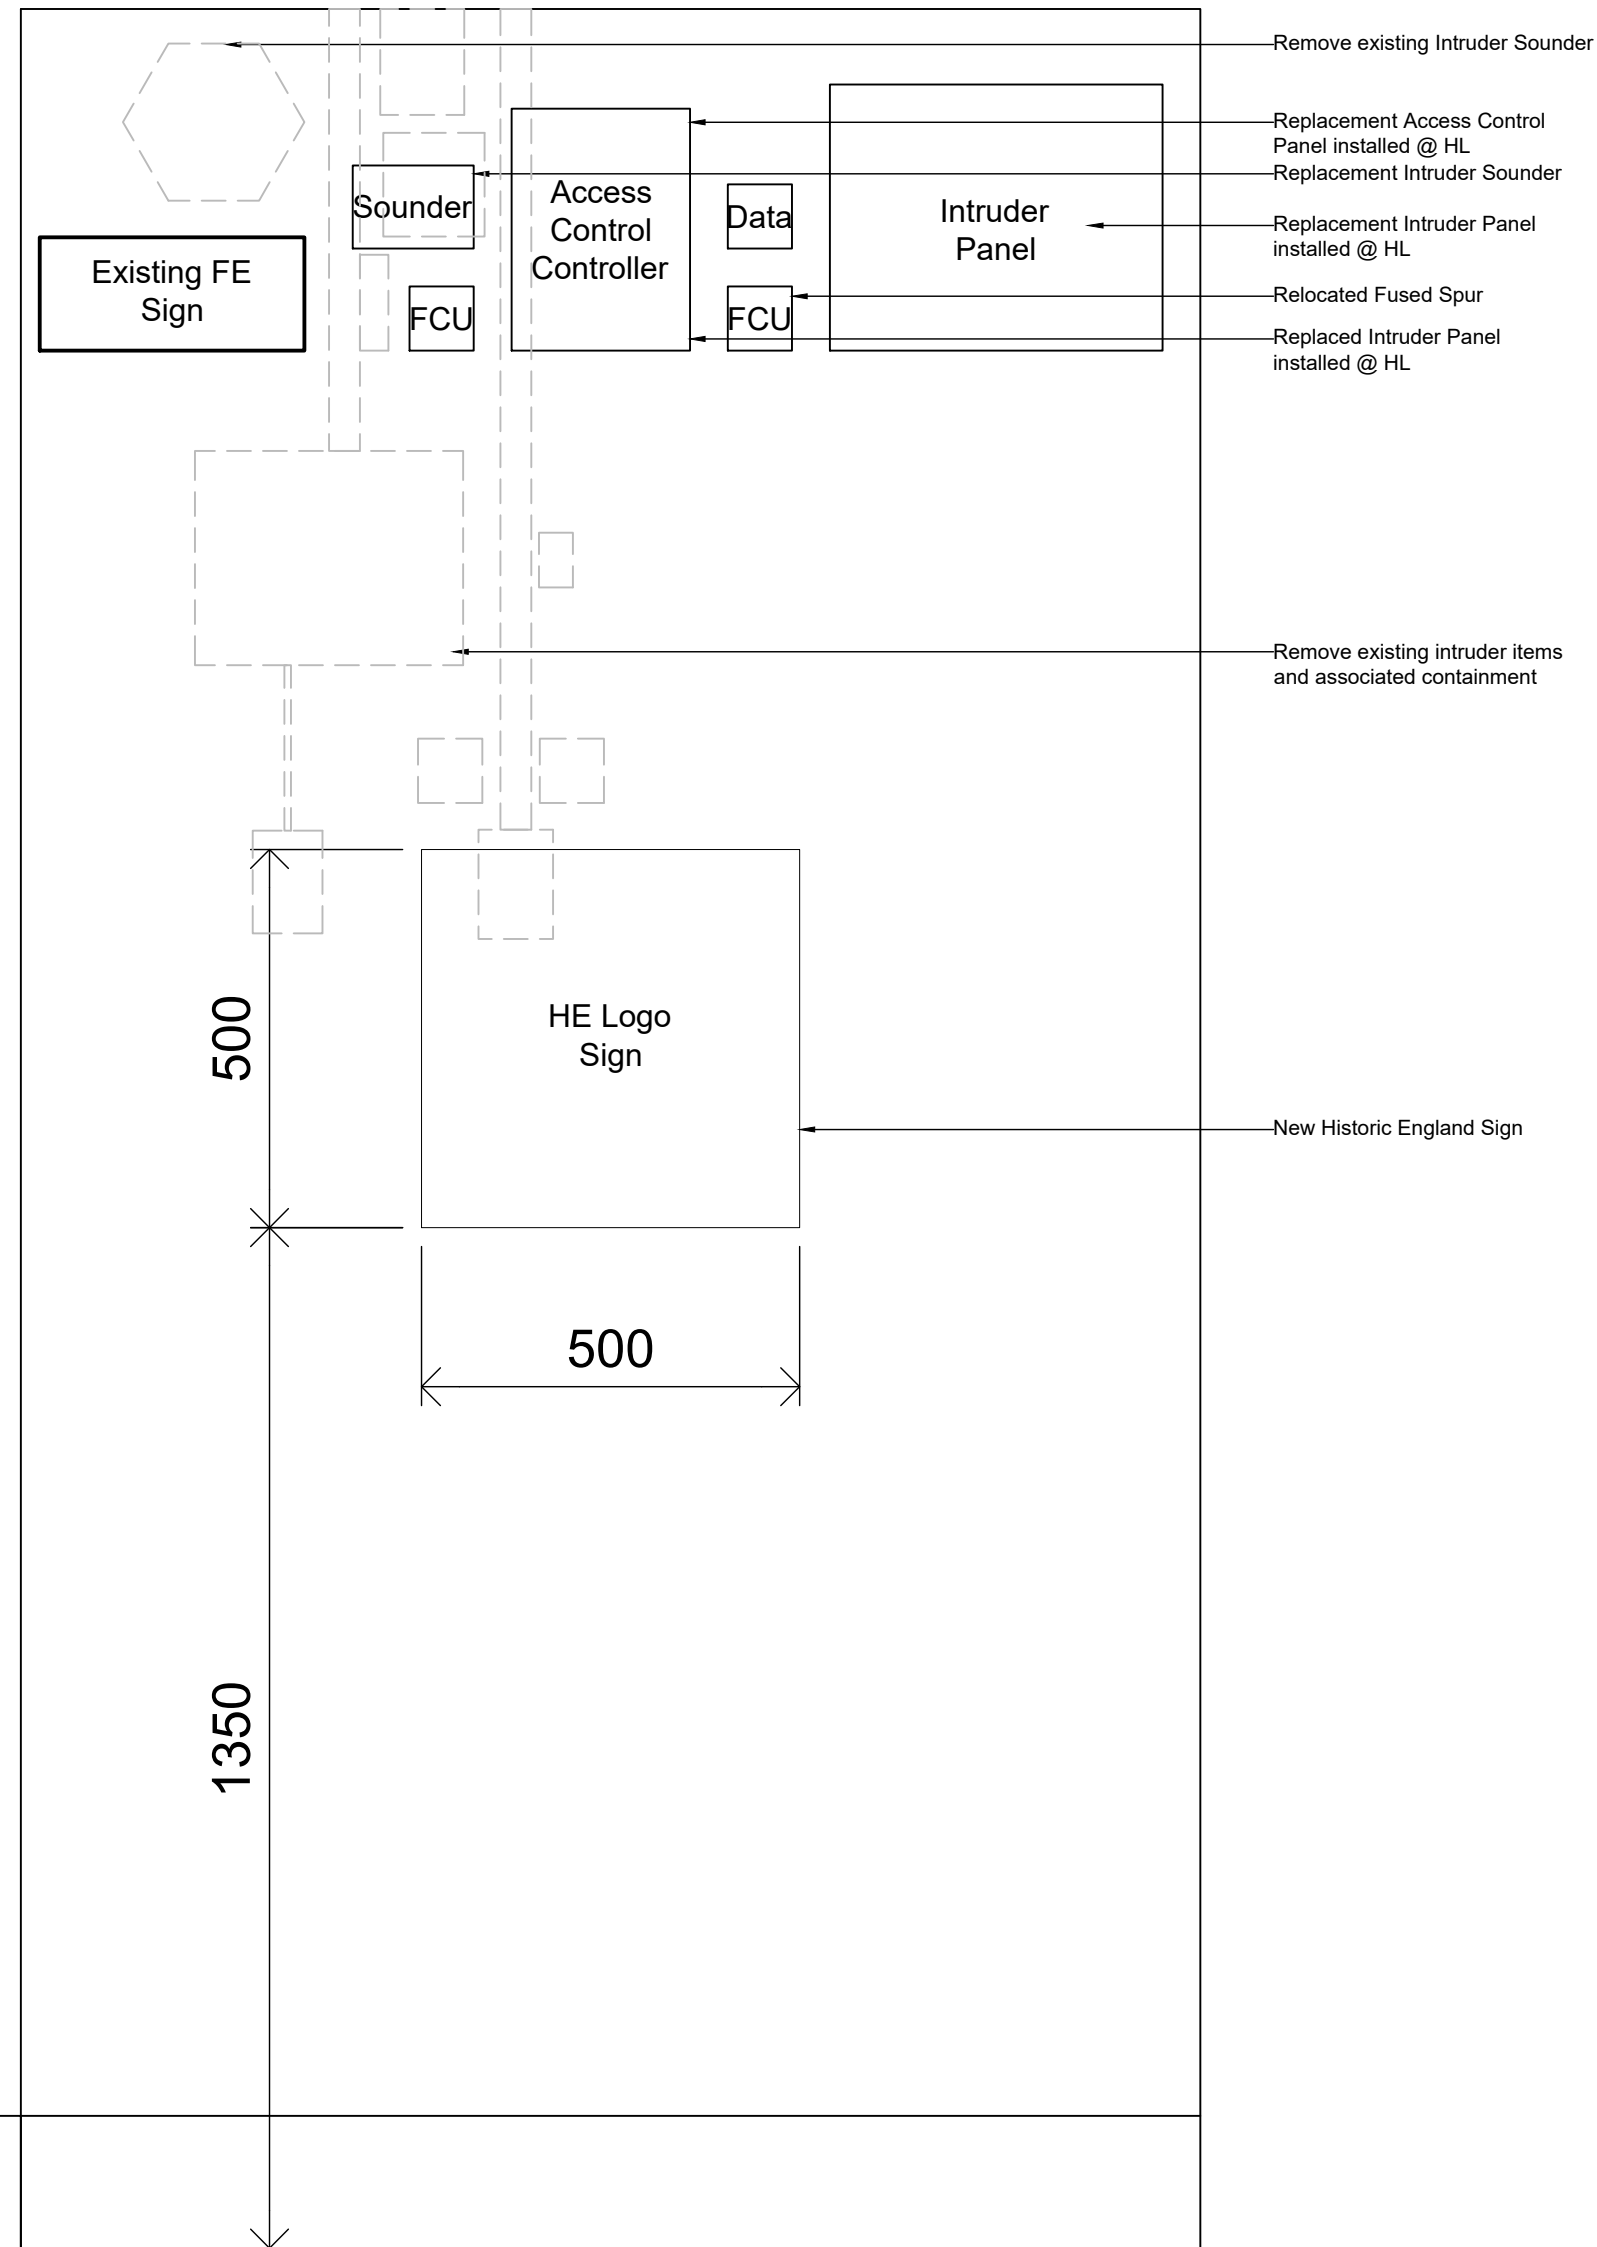

ELEVATION Scale 1:10

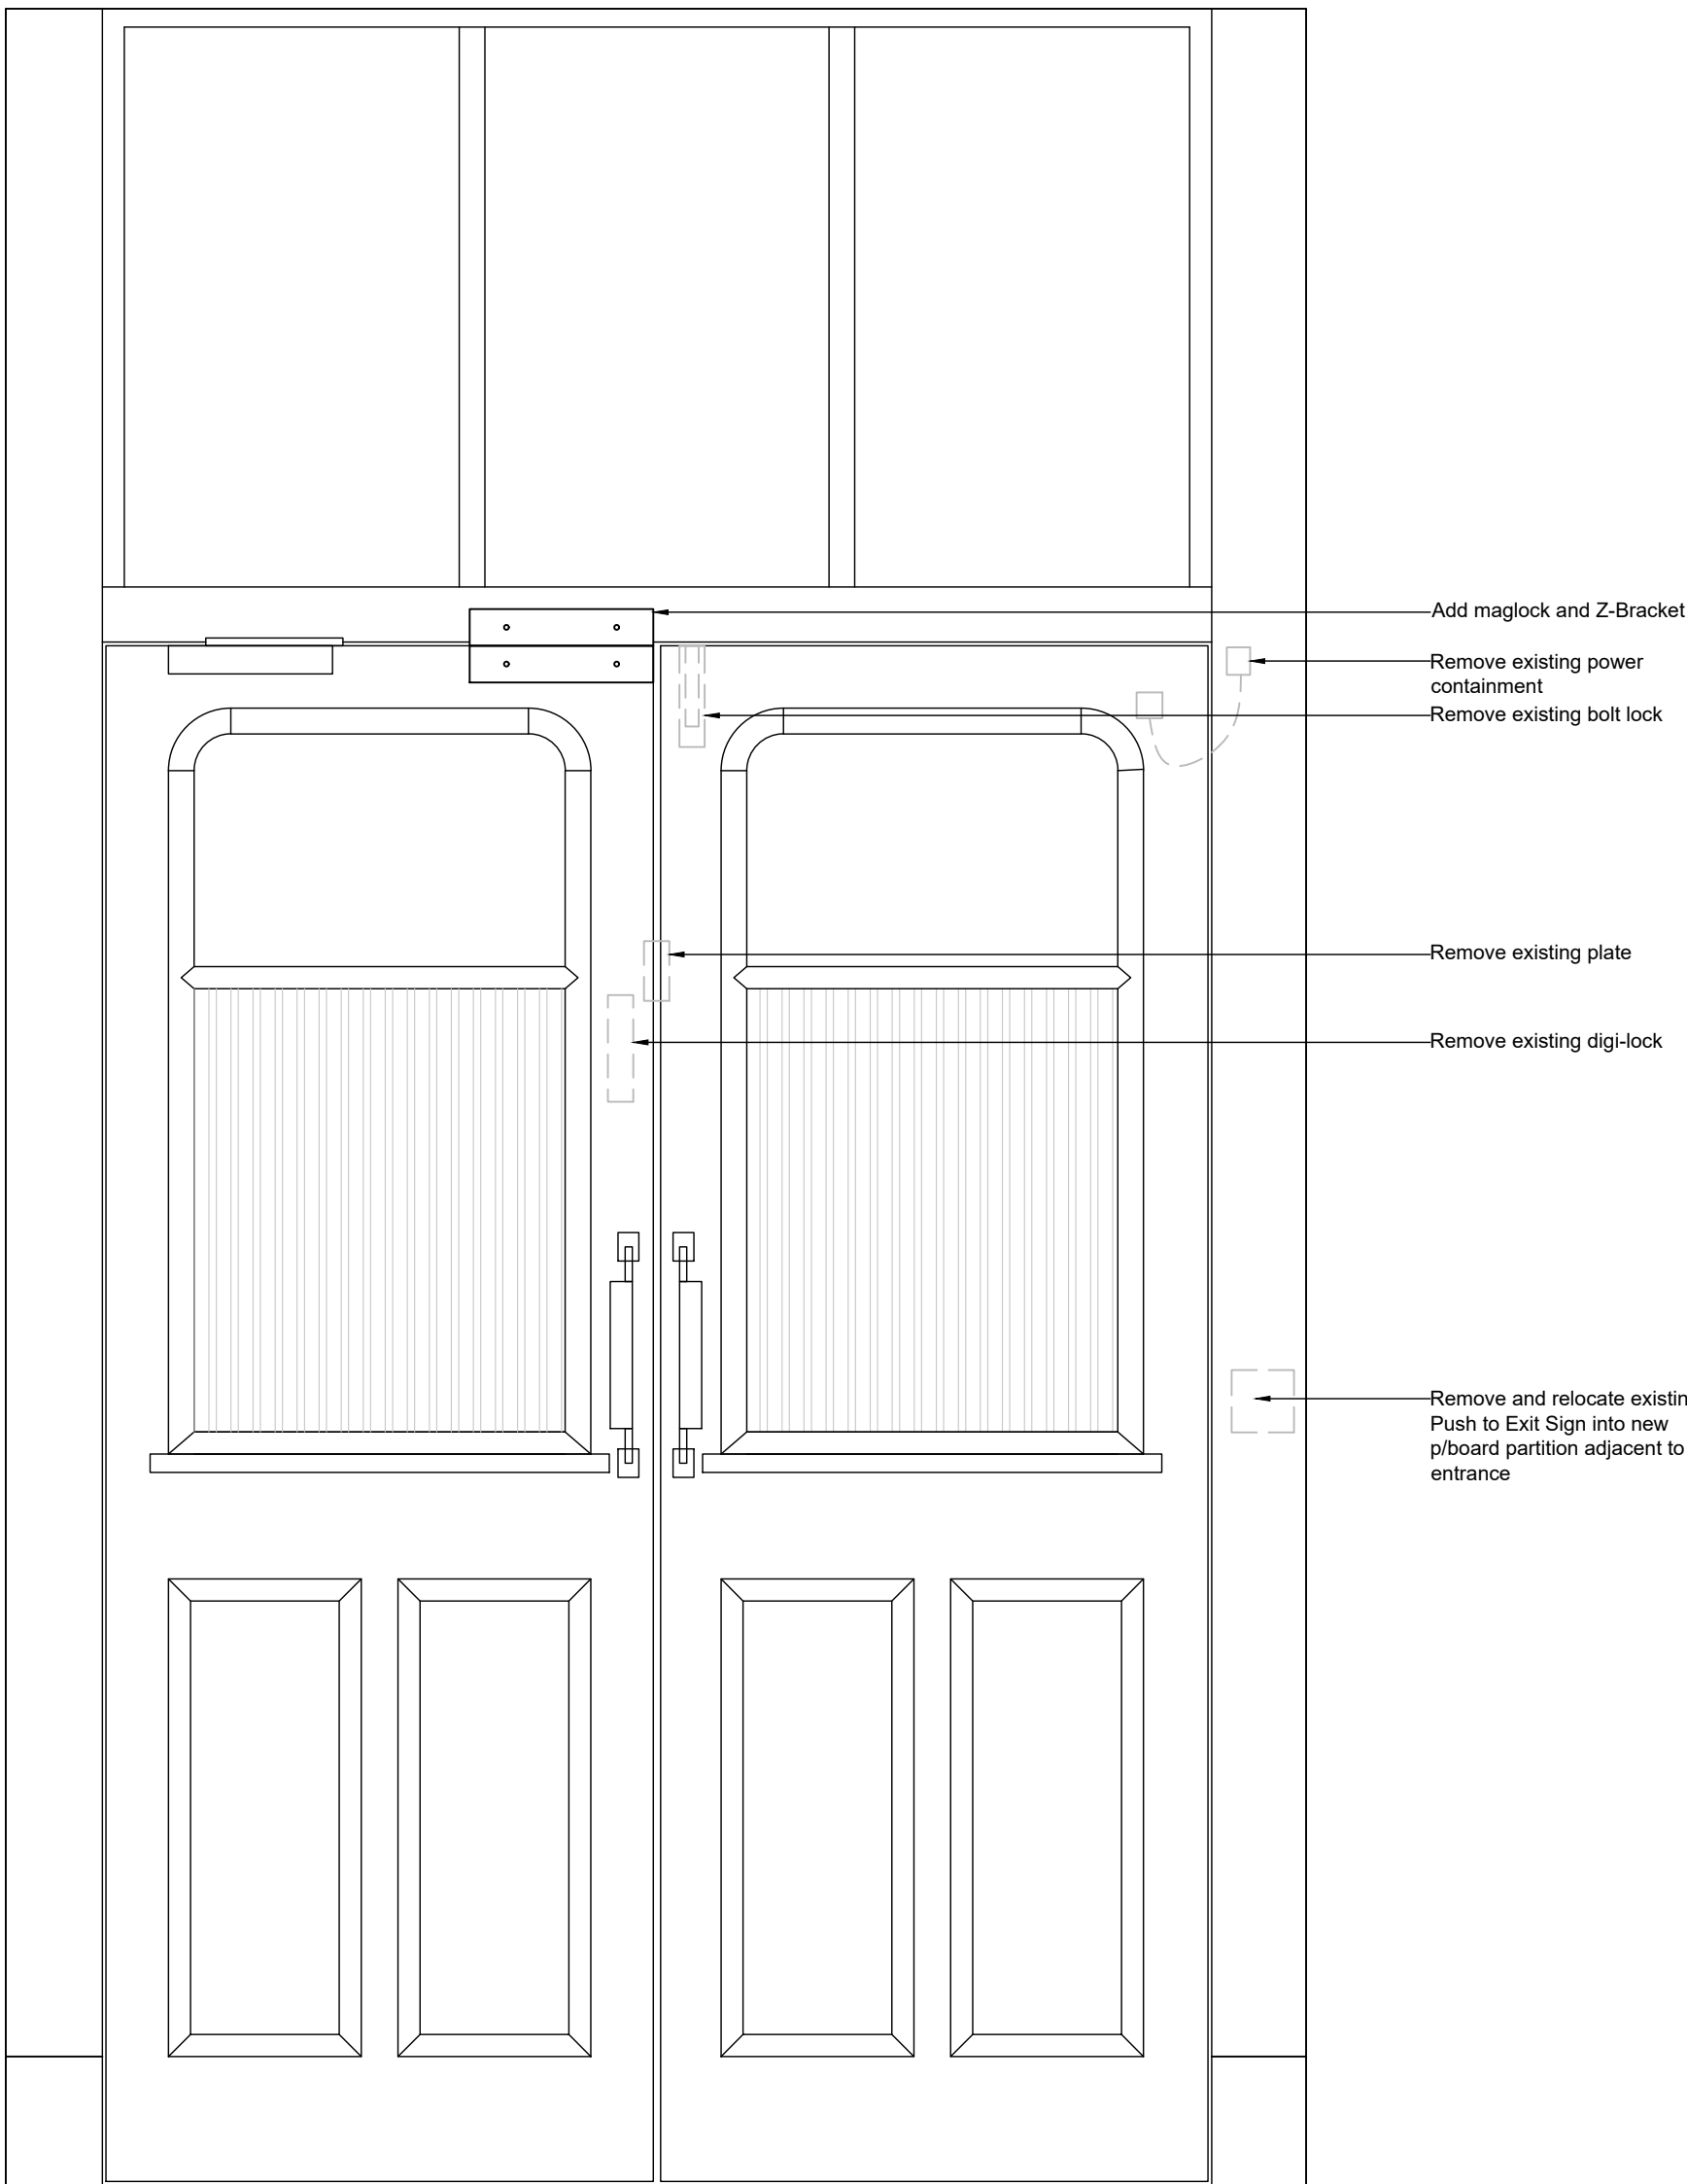


Proposed Maglock Bracket




Proposed Videx Entry Unit



Intruder Alarm Panel and Control Units

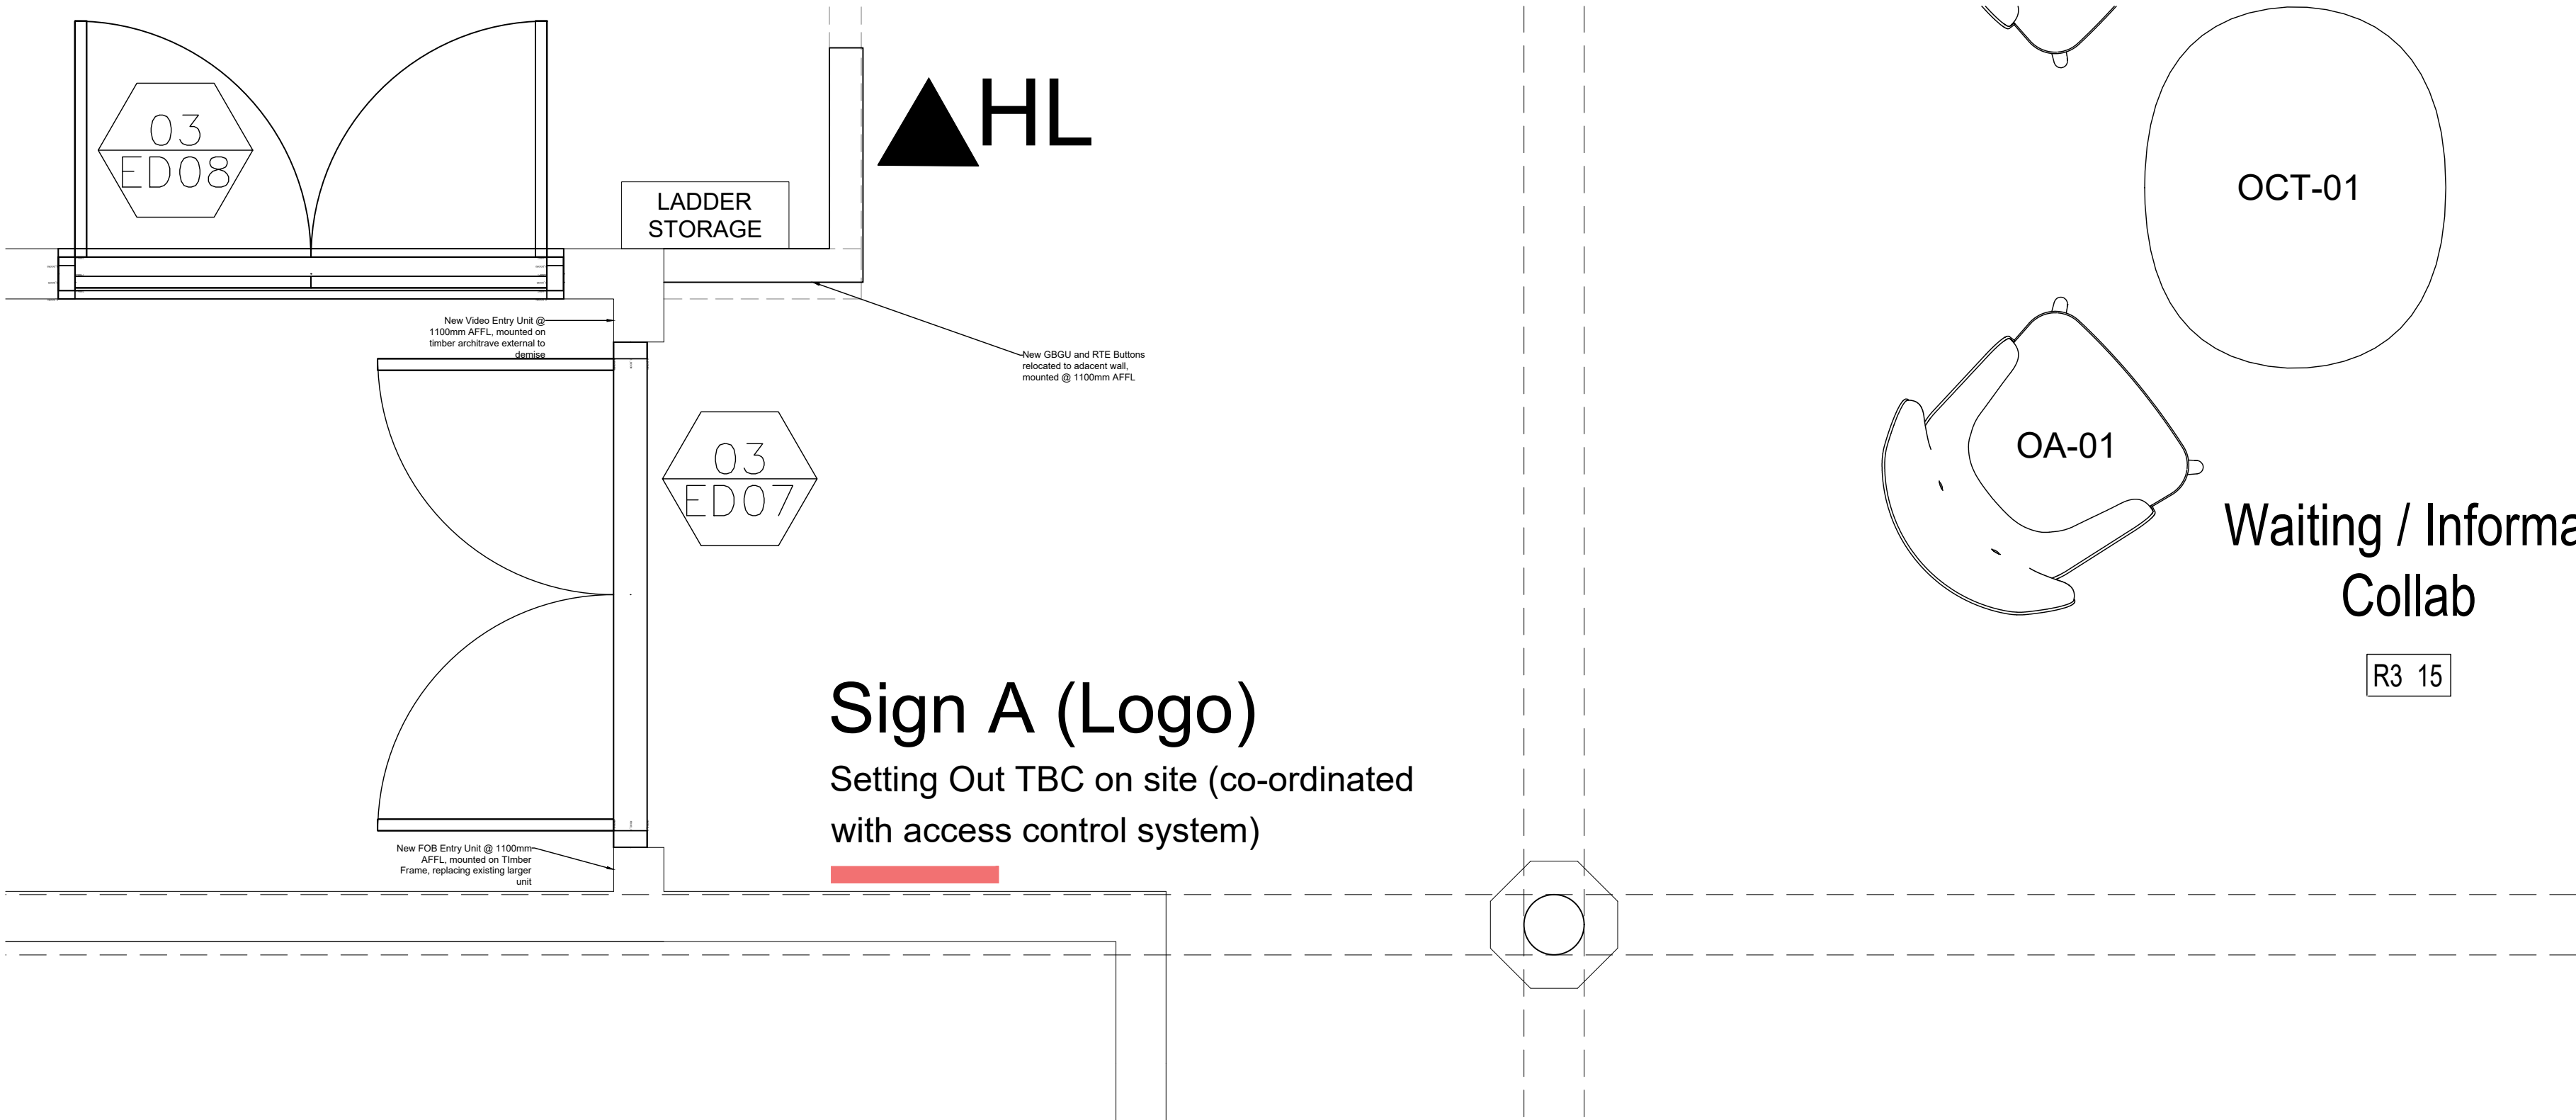

PLAN Scale 1:16

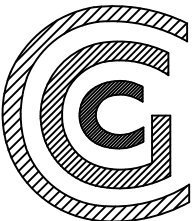

CONSTRUCTION GROUP CONSULTANCY
23 Austin Friars
London
EC2N 2QP
T: +44 (0)207 377 8430
F: +44 (0)207 377 8431
W: www.cgc.co.uk

REV	DATE	REVISION	DRAWN
T	04/03/22	ISSUED FOR APPROVAL	SB
--	--	--	--
--	--	--	--
--	--	--	--
--	--	--	--
--	--	--	--
--	--	--	--

Client: **Historic England**
Project: **Manchester - Canada House**
Drawing Title: **Elevation Detail - Intruder & Access Control**
Project Number: **202102**
Scale: **1:16** Drawing No: **25(03)005** Rev: **--**
Date: **04/03/22**
Status: ☒ Information ☐ Tender ☐ Construction ☐ As Built