



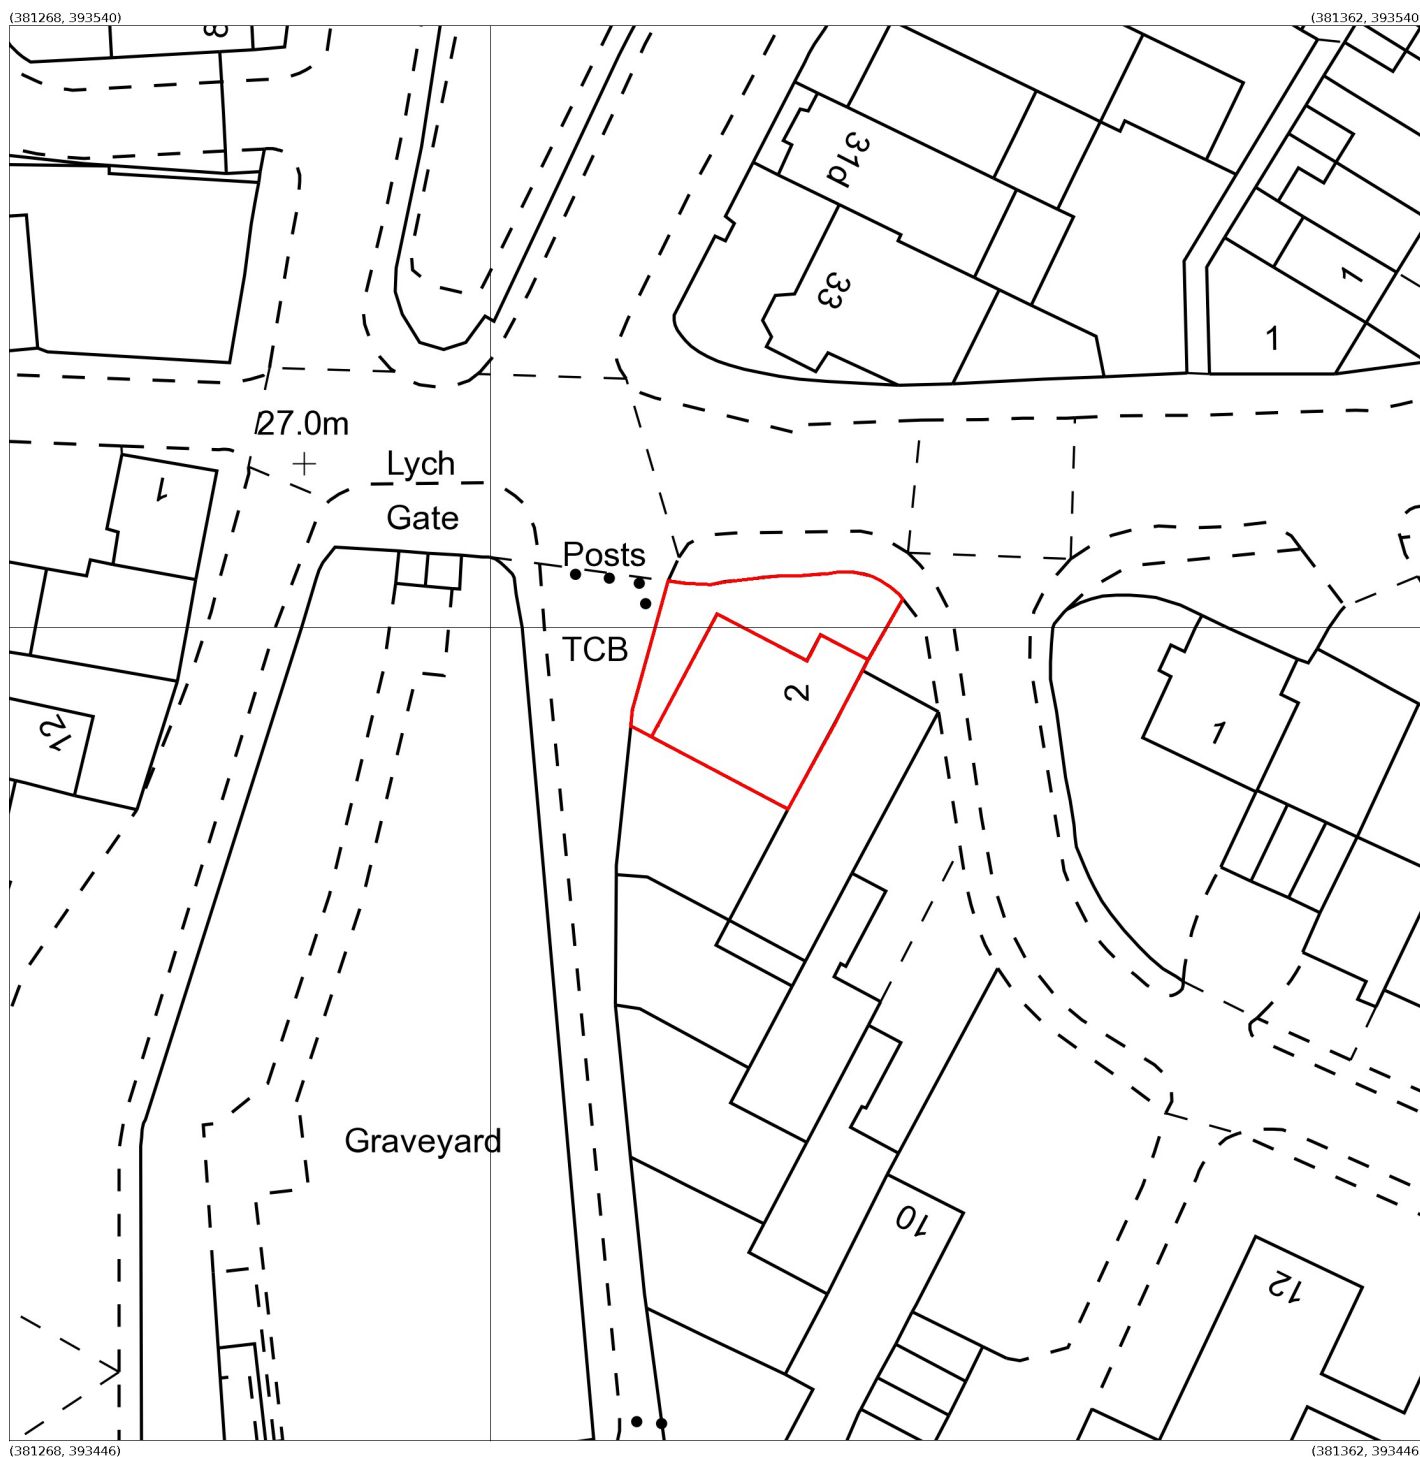

Produced 10 Feb 2022 from the Ordnance Survey MasterMap (Topography) Database and incorporating surveyed revision available at this date.

The representation of a road, track or path is no evidence of a right of way. The representation of features as lines is no evidence of a property boundary.

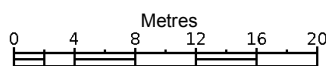

1:500



2, Finney Dr, Manchester
M21 9DS

Supplied by: **Stanfords 10 Feb 2022**
Licence: © Crown Copyright and
database rights 2022 OS100035409
Order Licence Reference: OI1523111
Centre coordinates: 381315 393493