




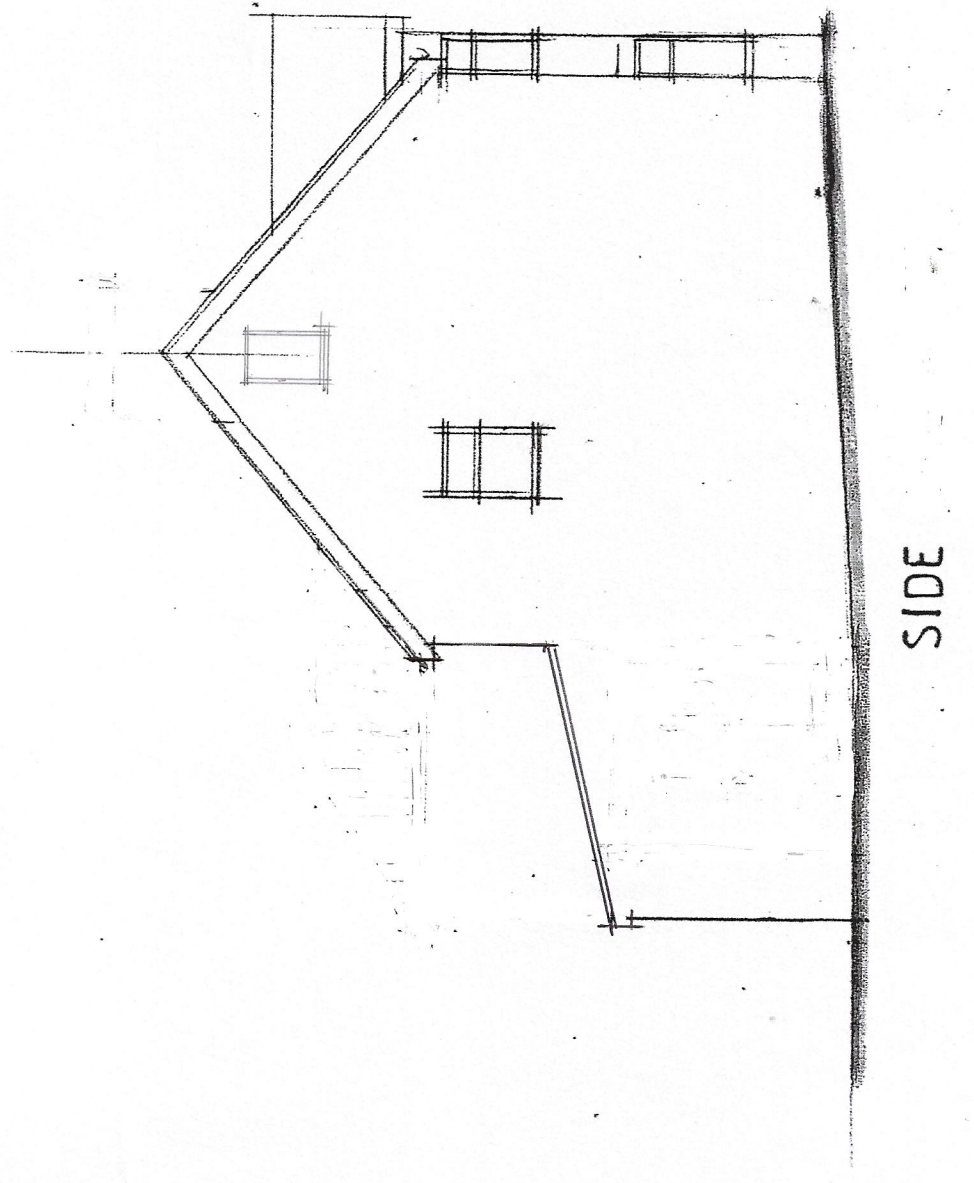


SIDE

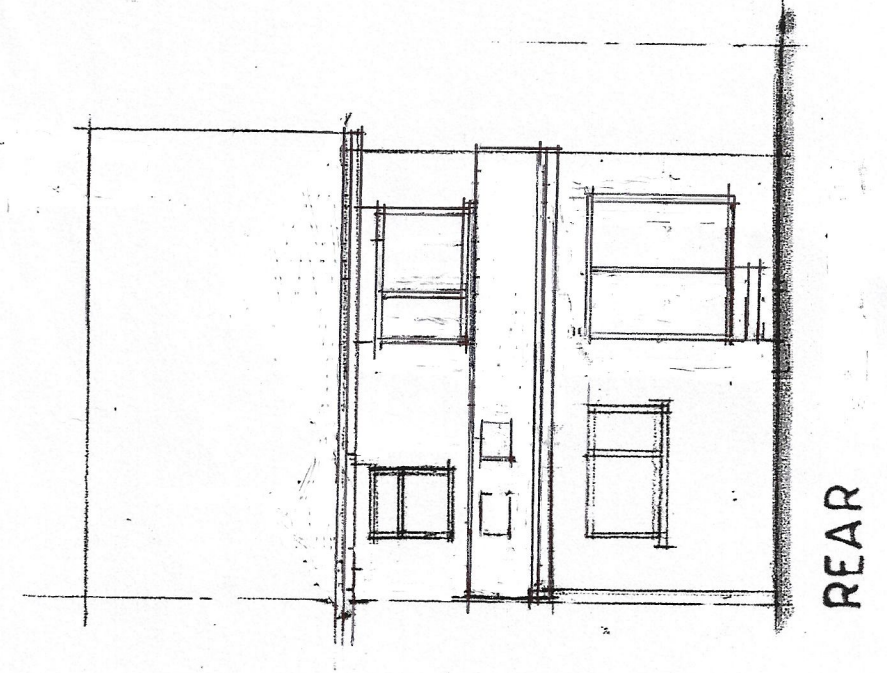


REAR

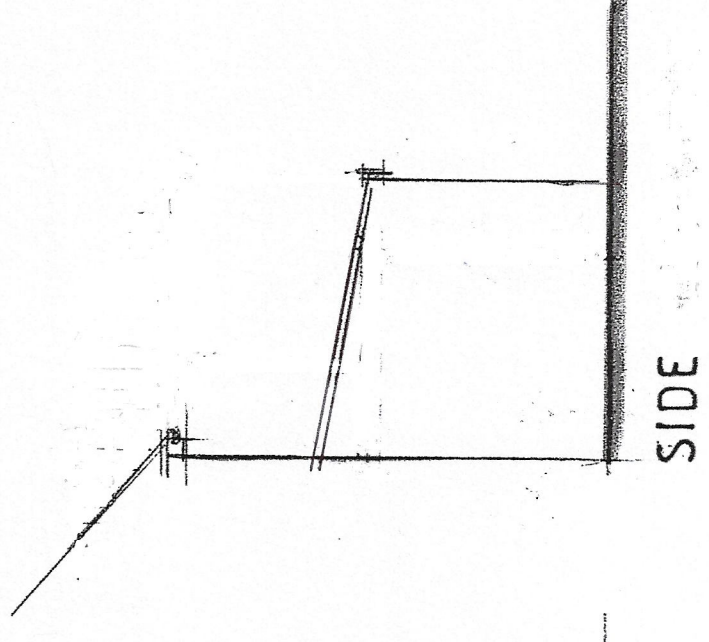


SIDE

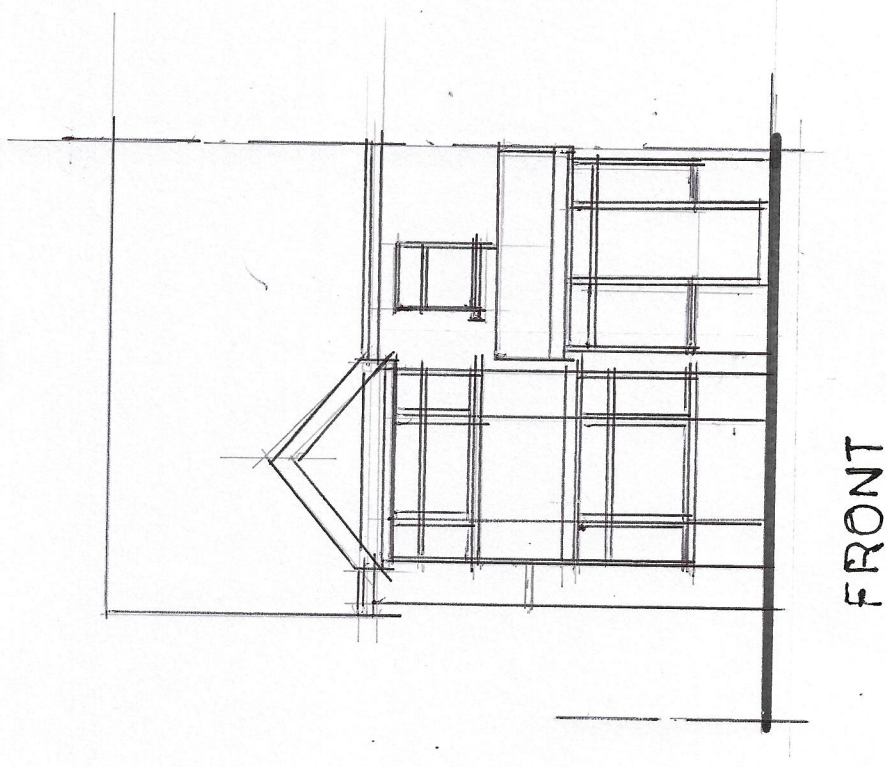


FRONT

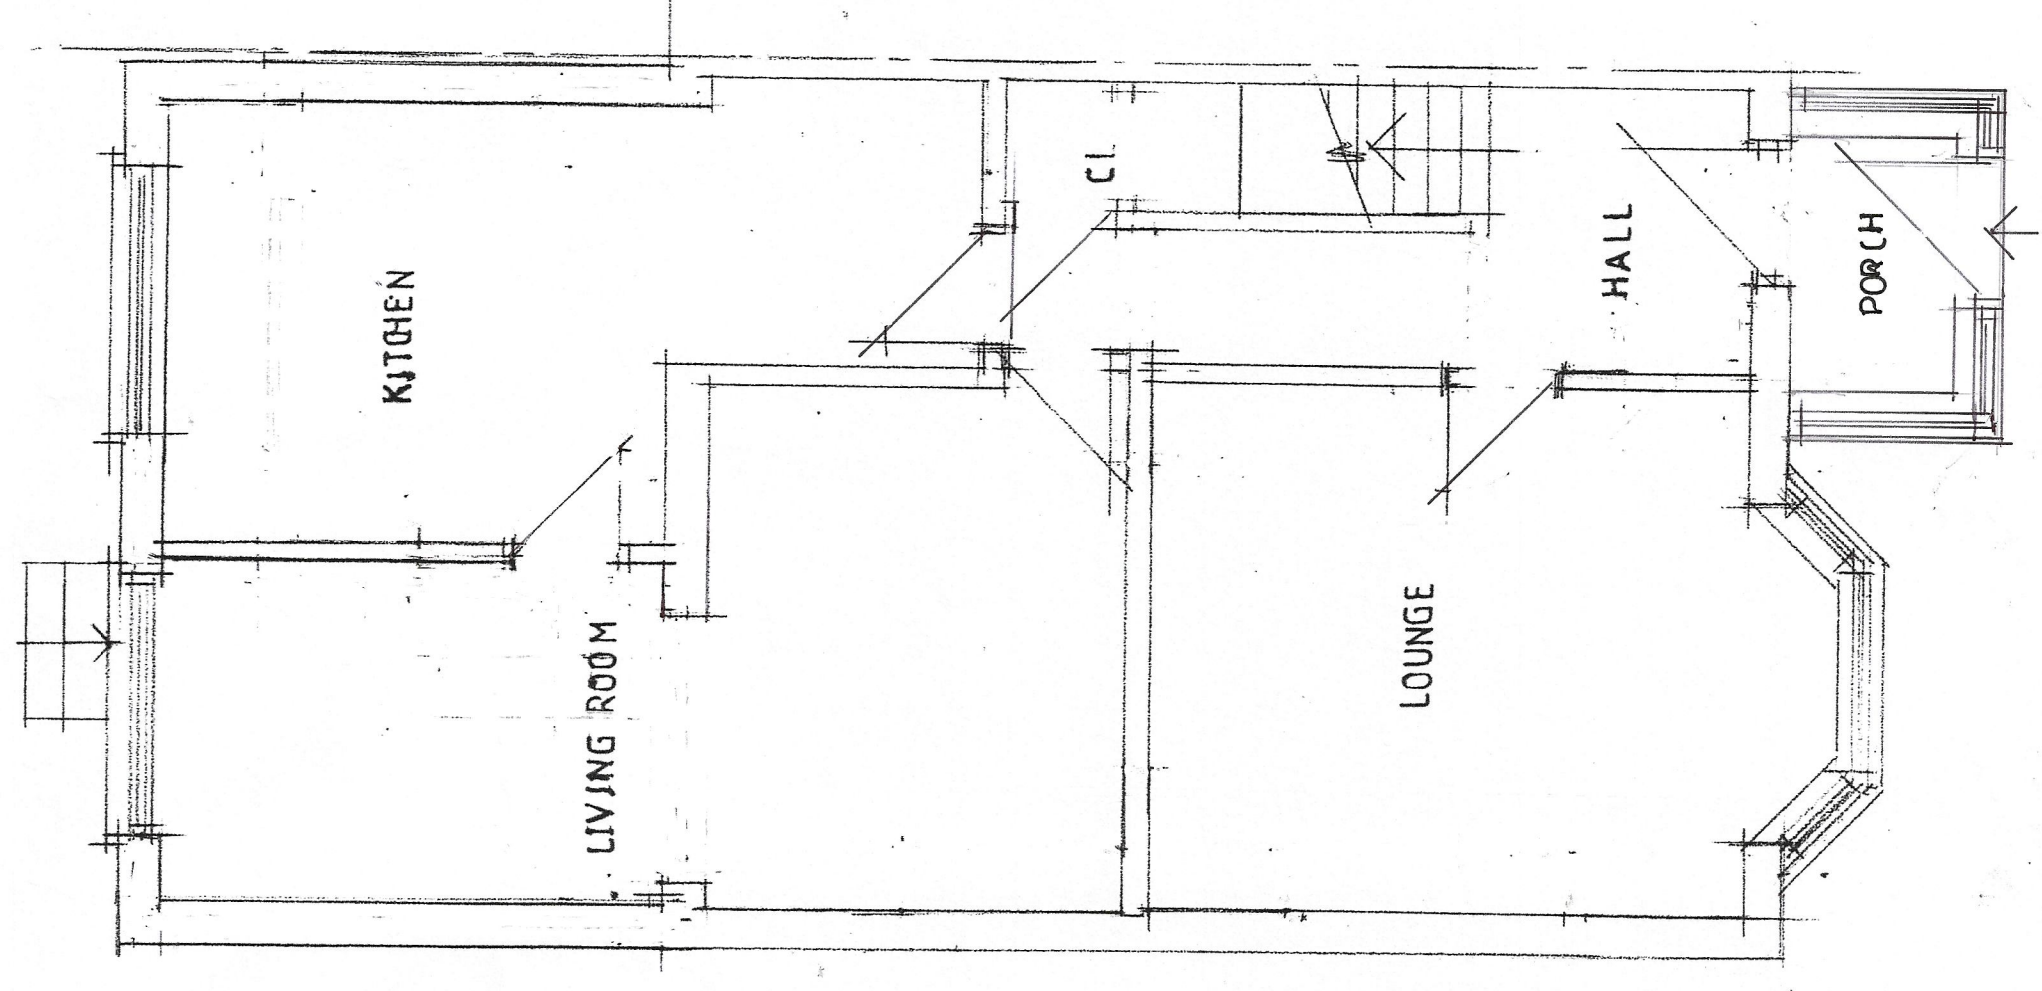

GROUND FLOOR

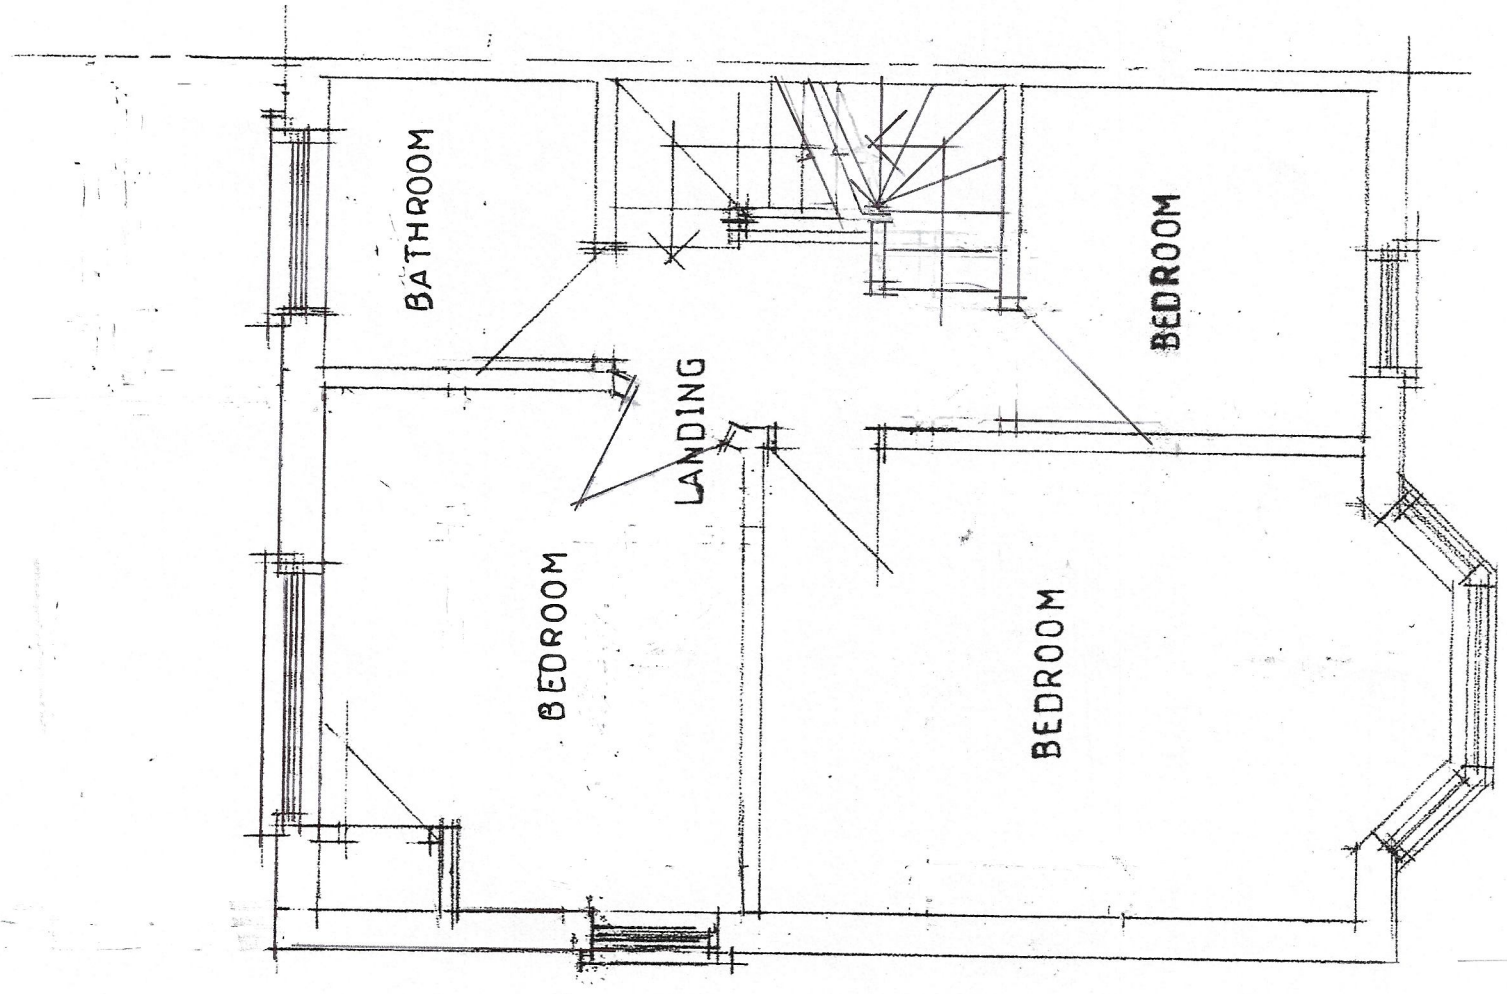

FIRST FLOOR

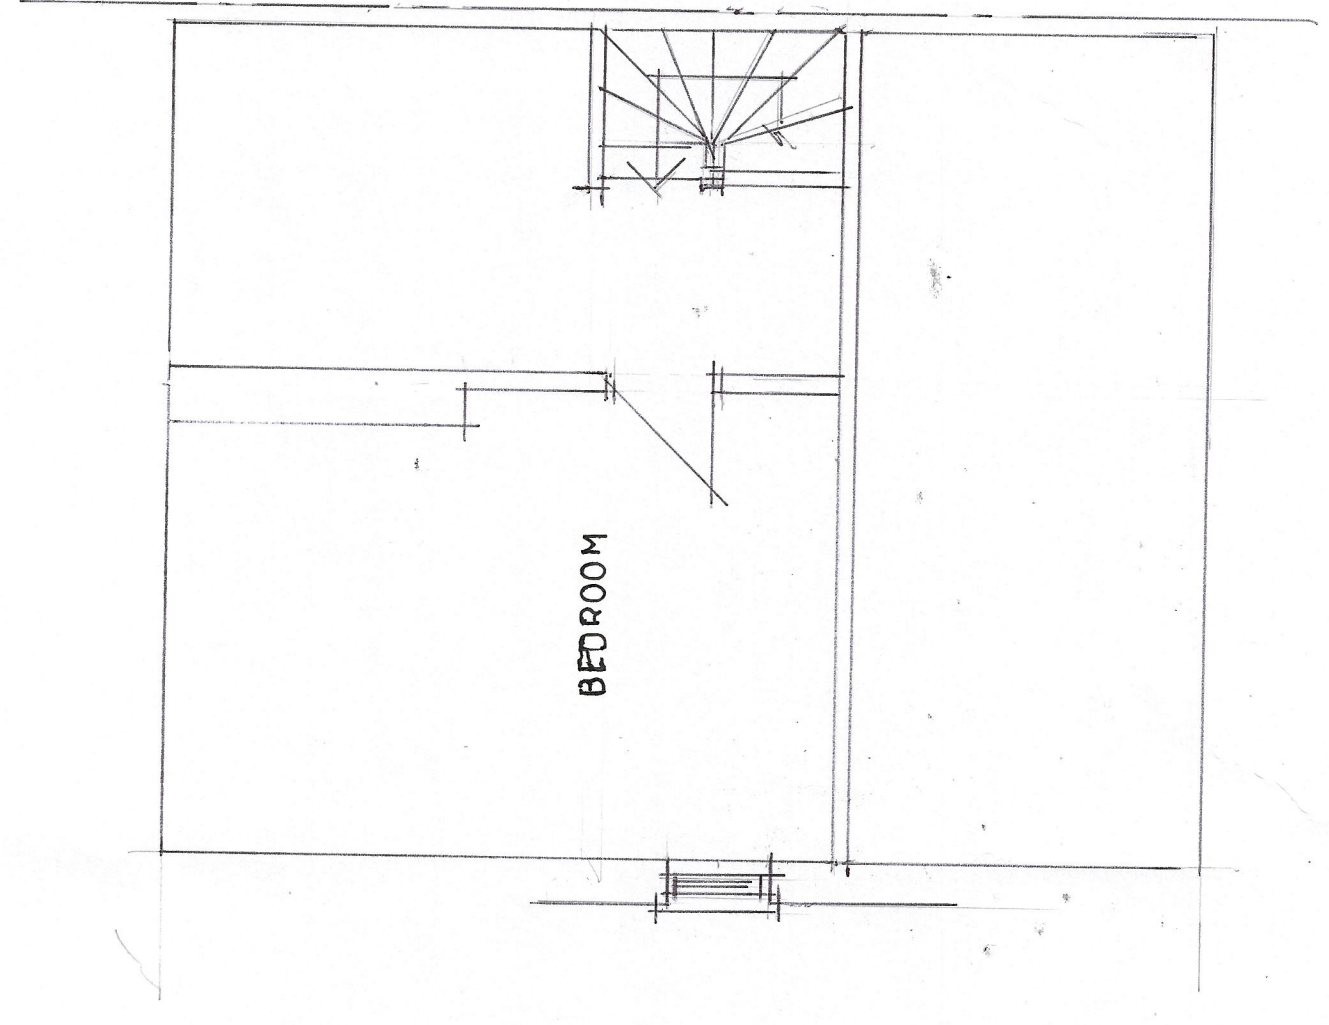

SECOND FLOOR

CLIENT MR M KHAN 42 KINGSWOOD ROAD WILTINGTON M14 6SA	JOB TITLE PROPOSED 1&2 STOREY SIDE / REAR EXTENSIONS.	DRG. TITLE PLANS AND ELEVATIONS AS EXISTING	HOLBOROW + ORMESHER Limited architectural & interior design Station House Adams Hill Knutsford Cheshire WA16 6DN telephone : 01565 652275 fax : 01565 750501	ISSUE ORIGINAL 1 2 3 4 5 6 7	REVISION DATE DRAWN CHECKED APPROVED	SCALE 1:50 & 1:100 AT A1	DRAWING NUMBER 157 2 / 21 / 01
--	---	---	---	--	--	-----------------------------	--------------------------------------