



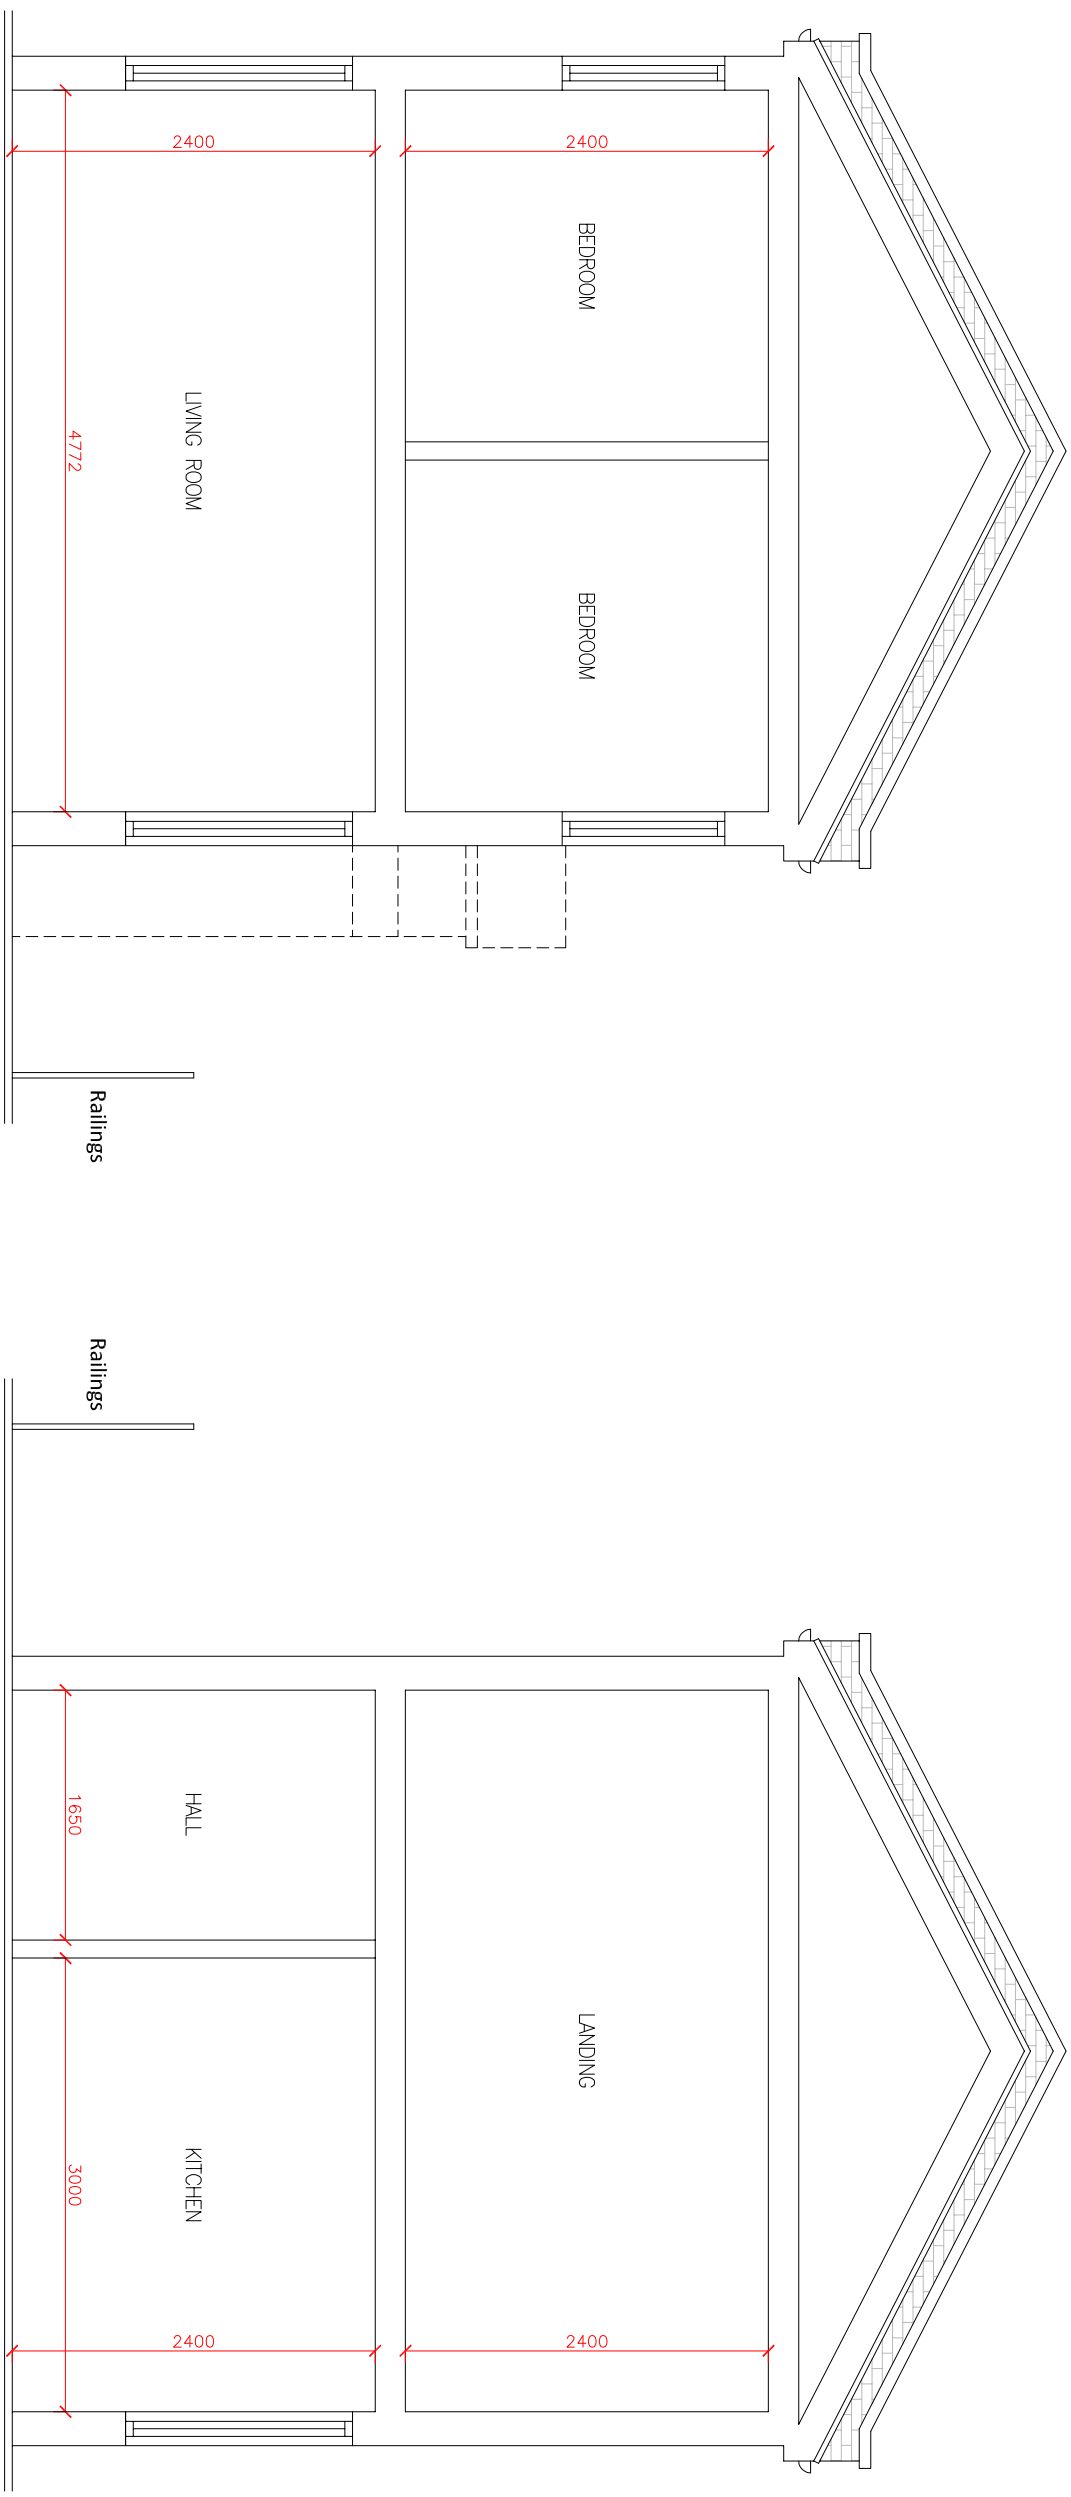

EXISTING CROSS SECTION: A-A
Scale 1:50

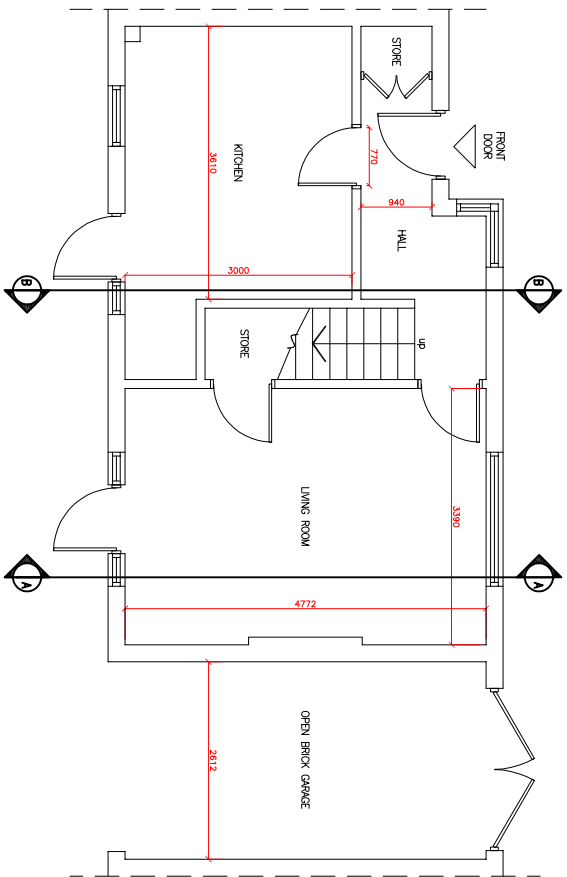

EXISTING CROSS SECTION: B-B
Scale 1:50

EXISTING LAYOUT

Scale 1:100

A	SECTION B-B ADDED TO DRAWING	14.02.22	AU	AU
REV	DESCRIPTION	DATE	BY	CHK

Project:

8 Mallow Street, Manchester

Drawing Title:

Existing Cross Sections

Drawing No.:

041-008

Scale @ A3	Revision:	Status:	Drawn By:	Date:
------------	-----------	---------	-----------	-------

77/70/10	AD	Y	OC:T
----------	----	---	------