


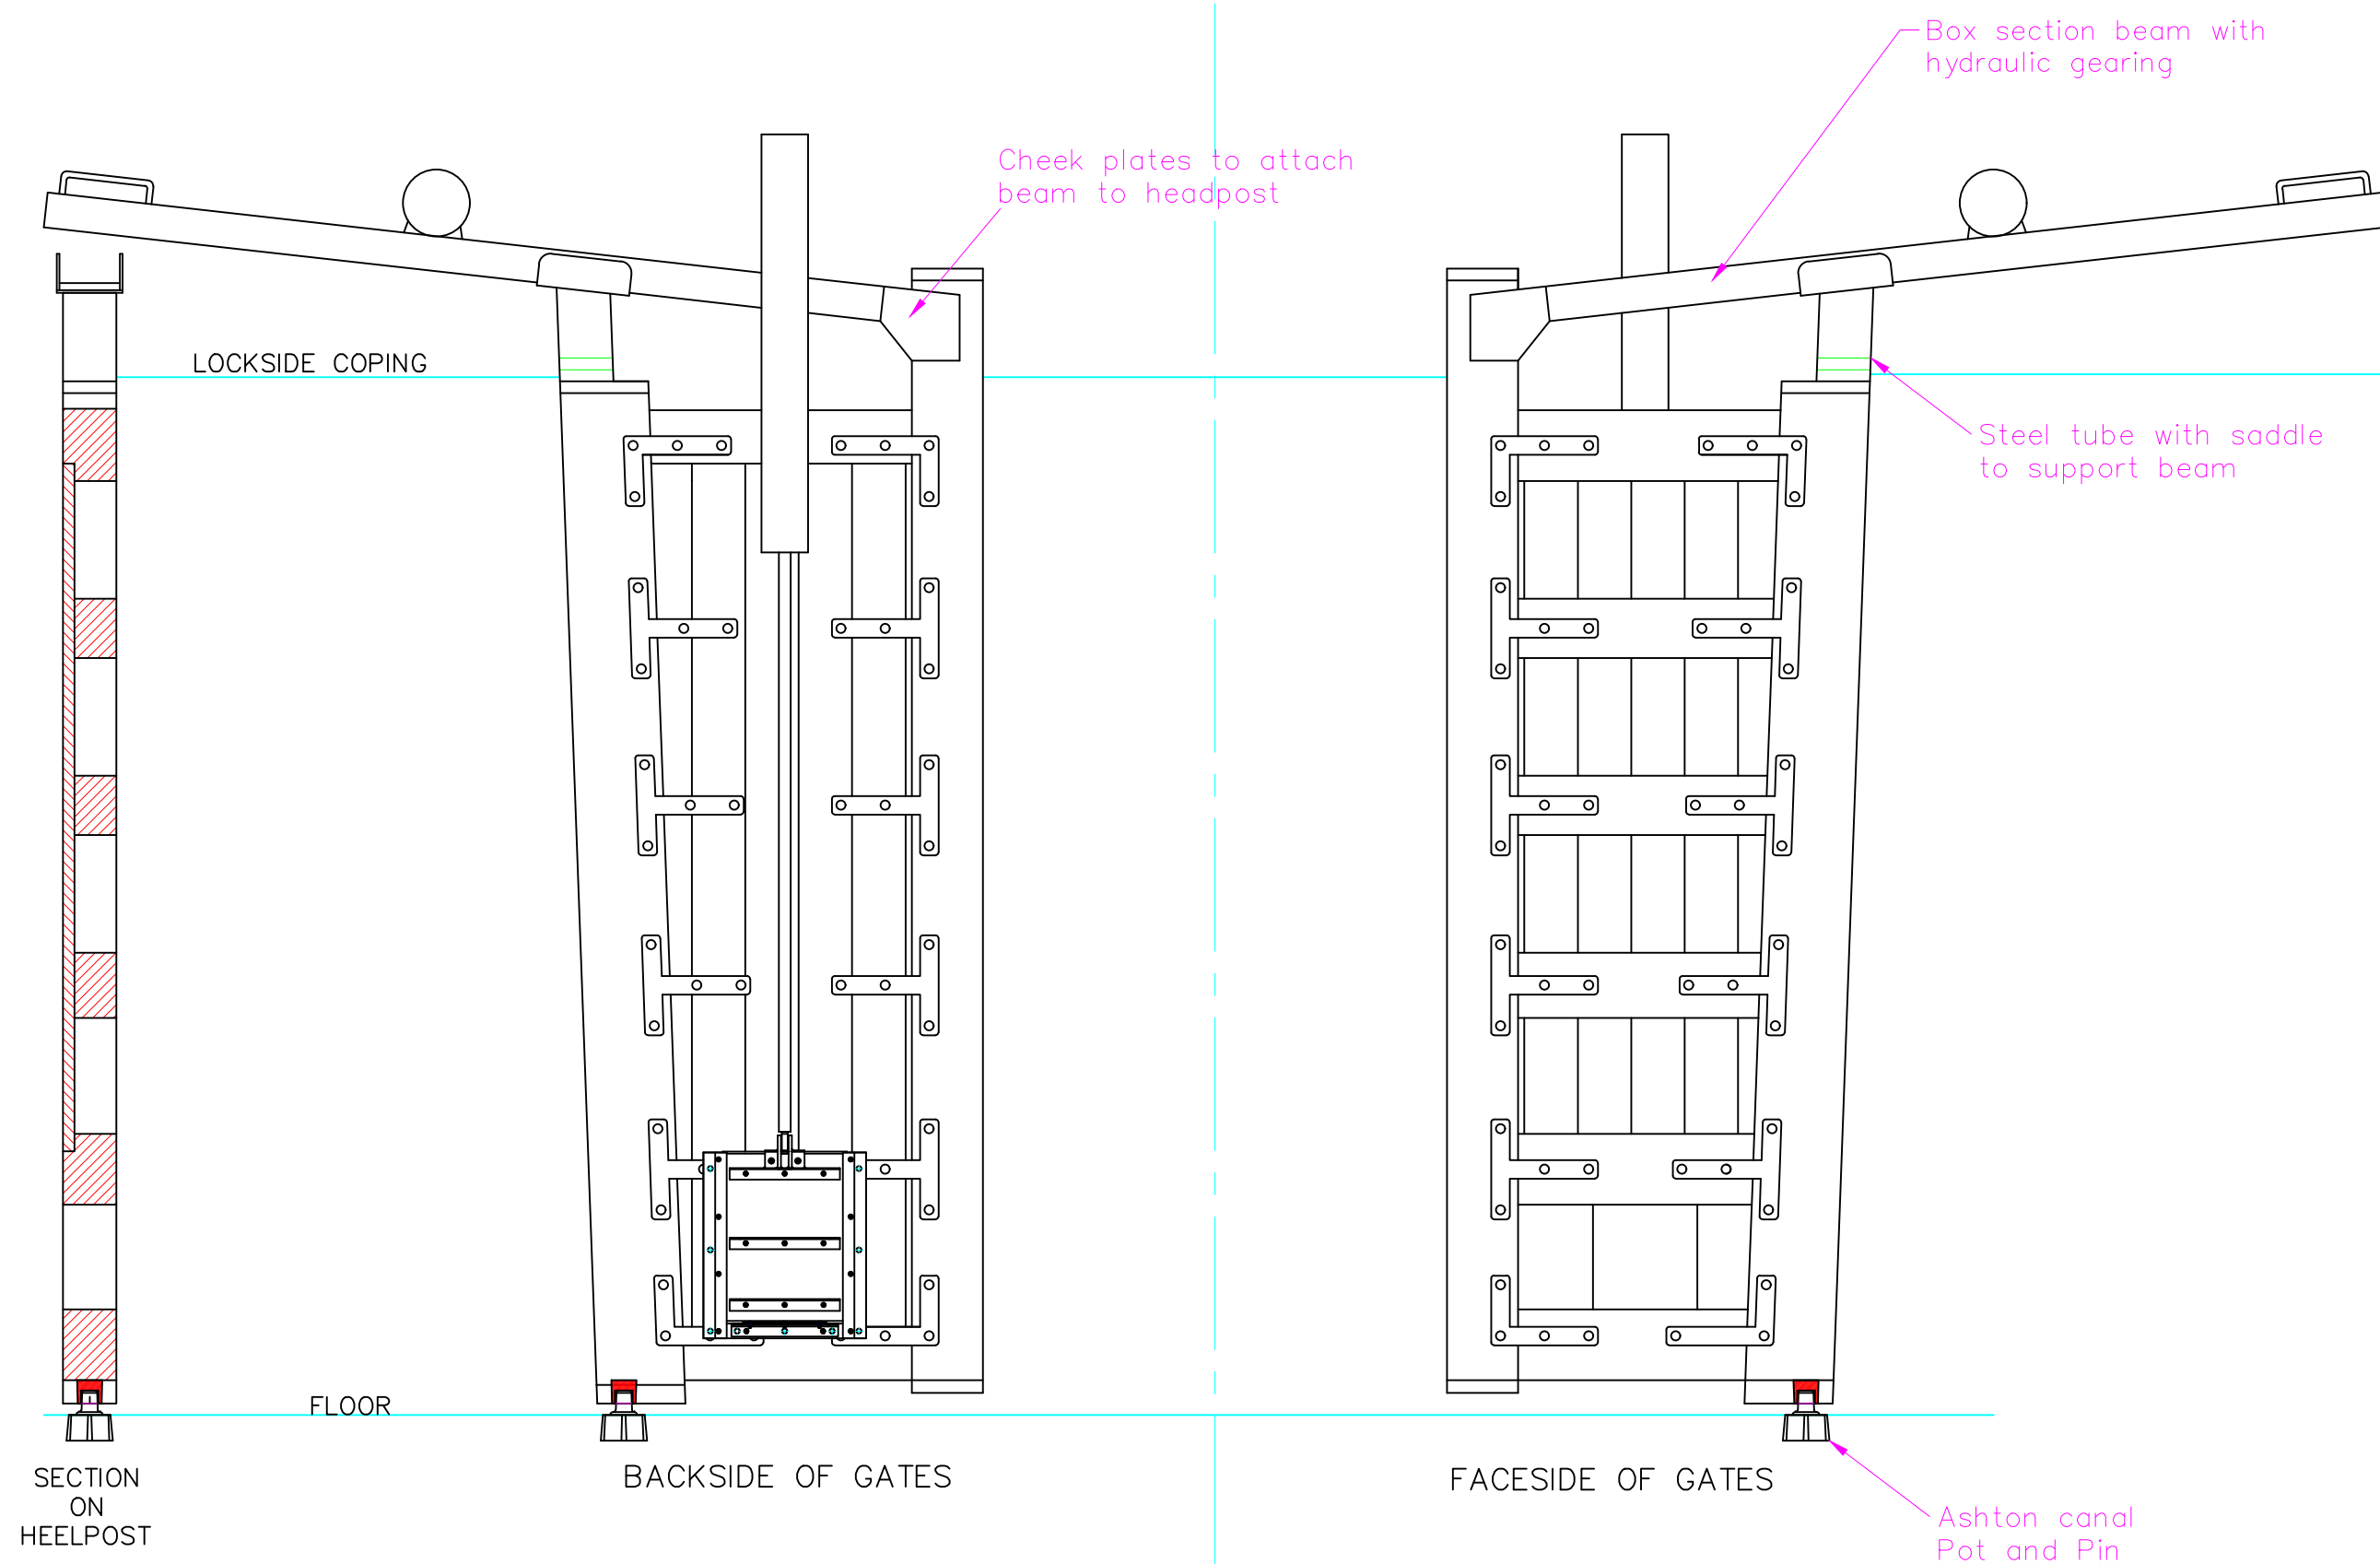

		TITLE MANCHESTER & PENNINE WATERWAY ASHTON CANAL EXISTING ARRANGEMENT FOR BOTTOM GATES			
Central Workshops Ferry Lane Stanley Wakefield West Yorkshire WF3 4LZ Telephone 01132005763 Fax 01924 290031		Drawn by MK		Designed by 	
		Date 10/07/17	Scale 1:30	Checked by AB	Drawing No. LKGT17-25/1