



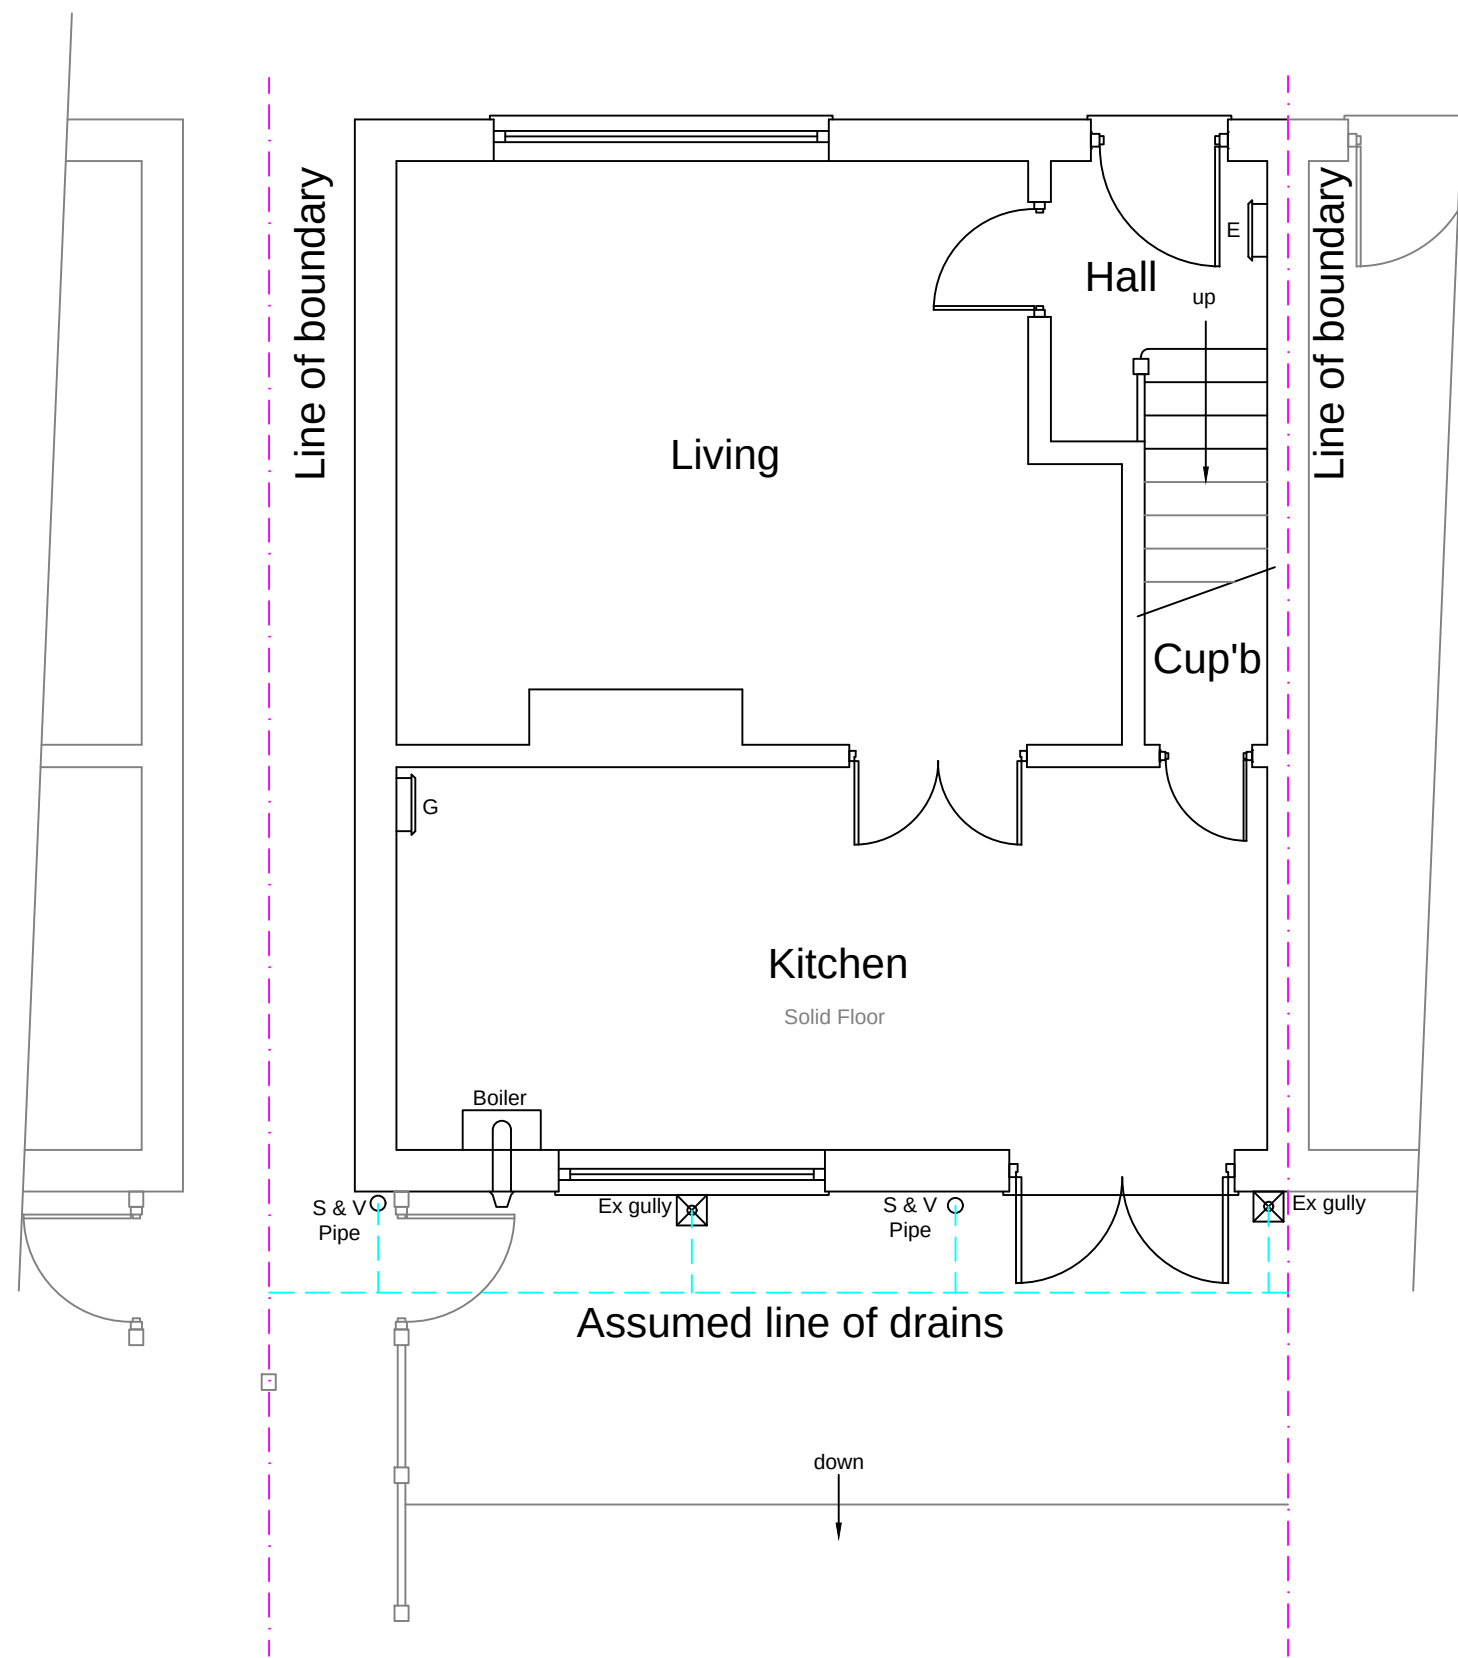

Existing Ground Floor Plan

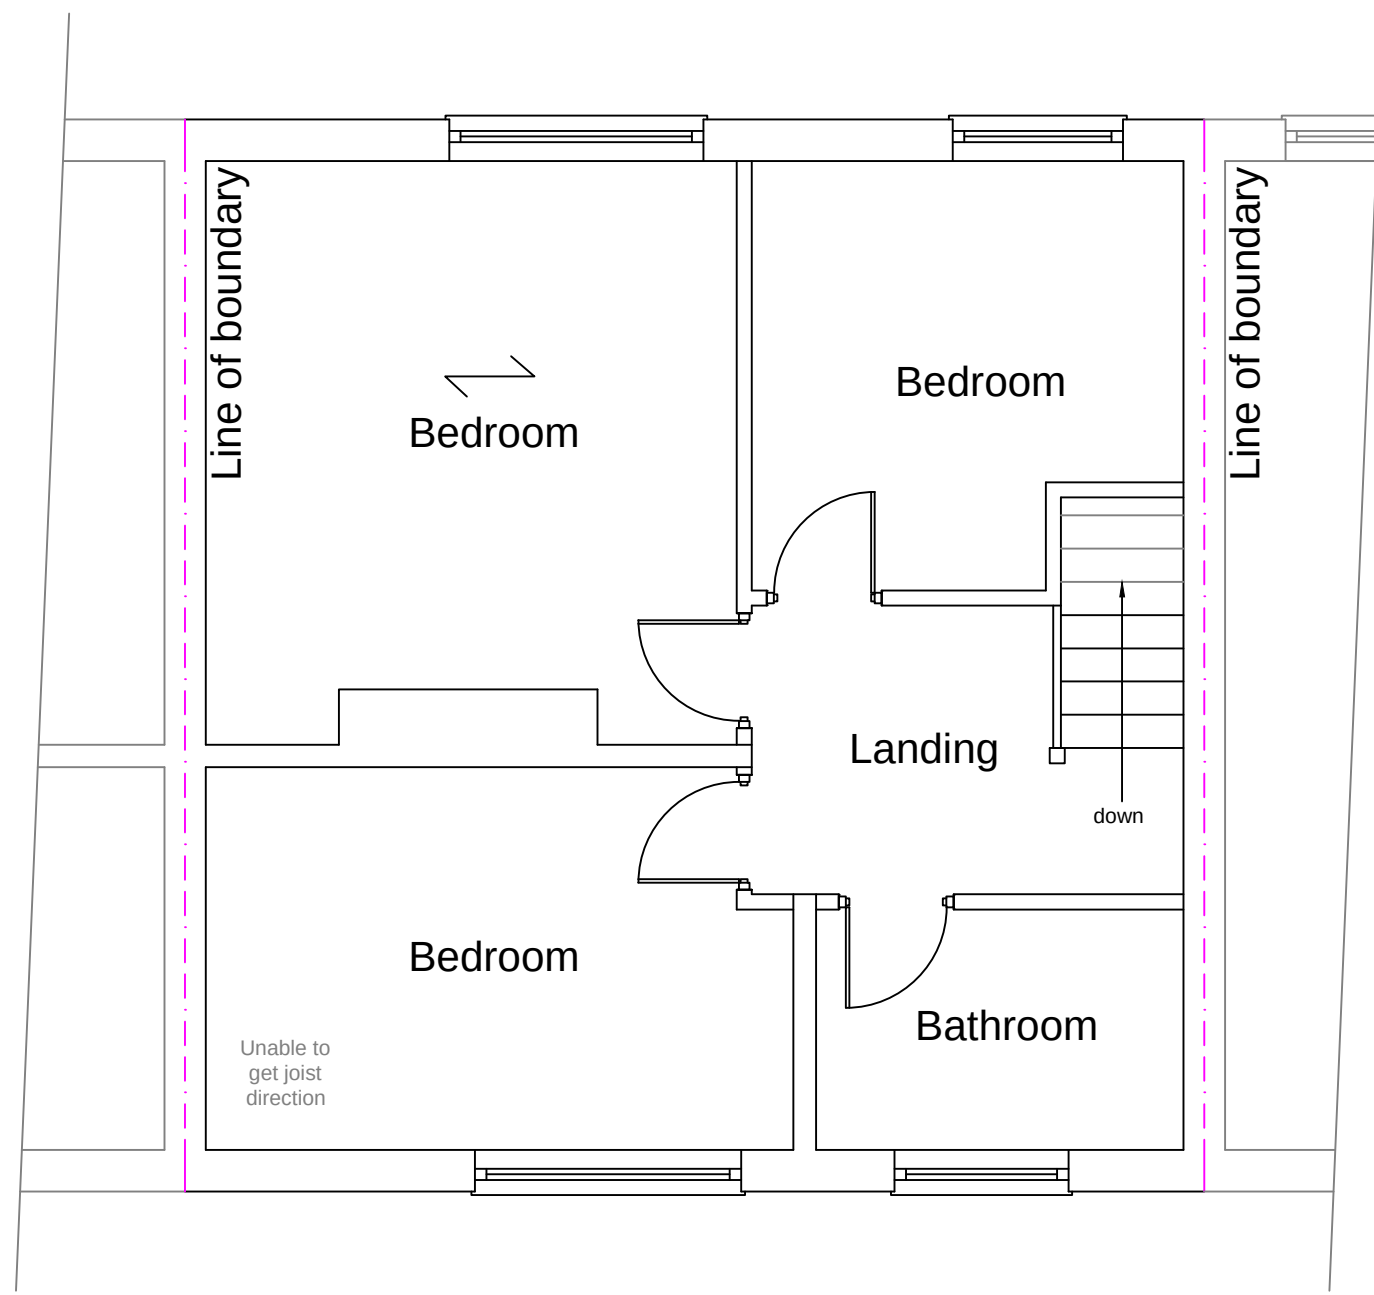


Existing First Floor Plan

1:50



1:100

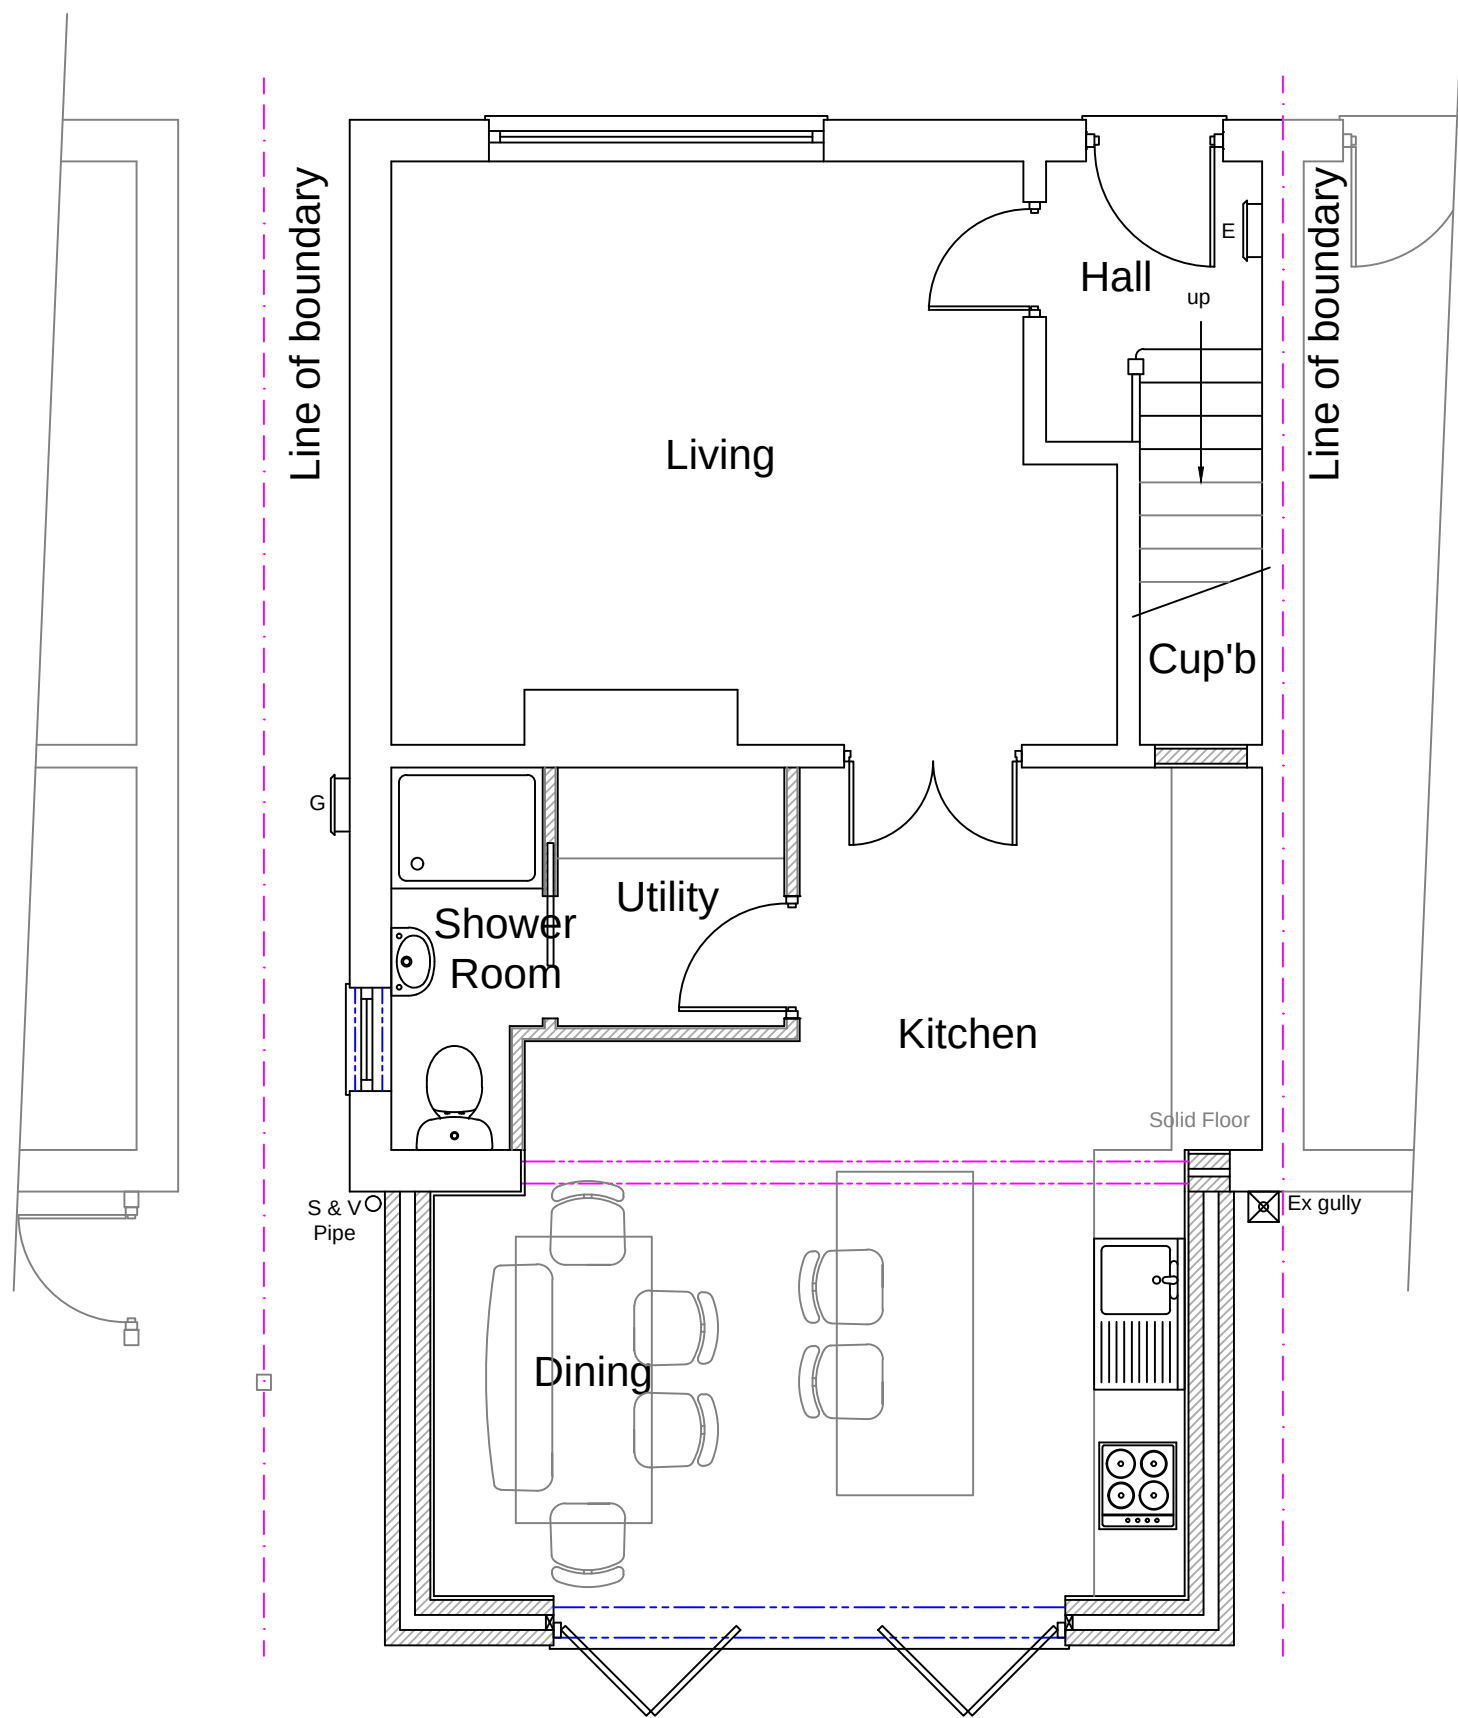

Proposed Ground Floor Plan



Proposed First Floor Plan

1:50



1:100