


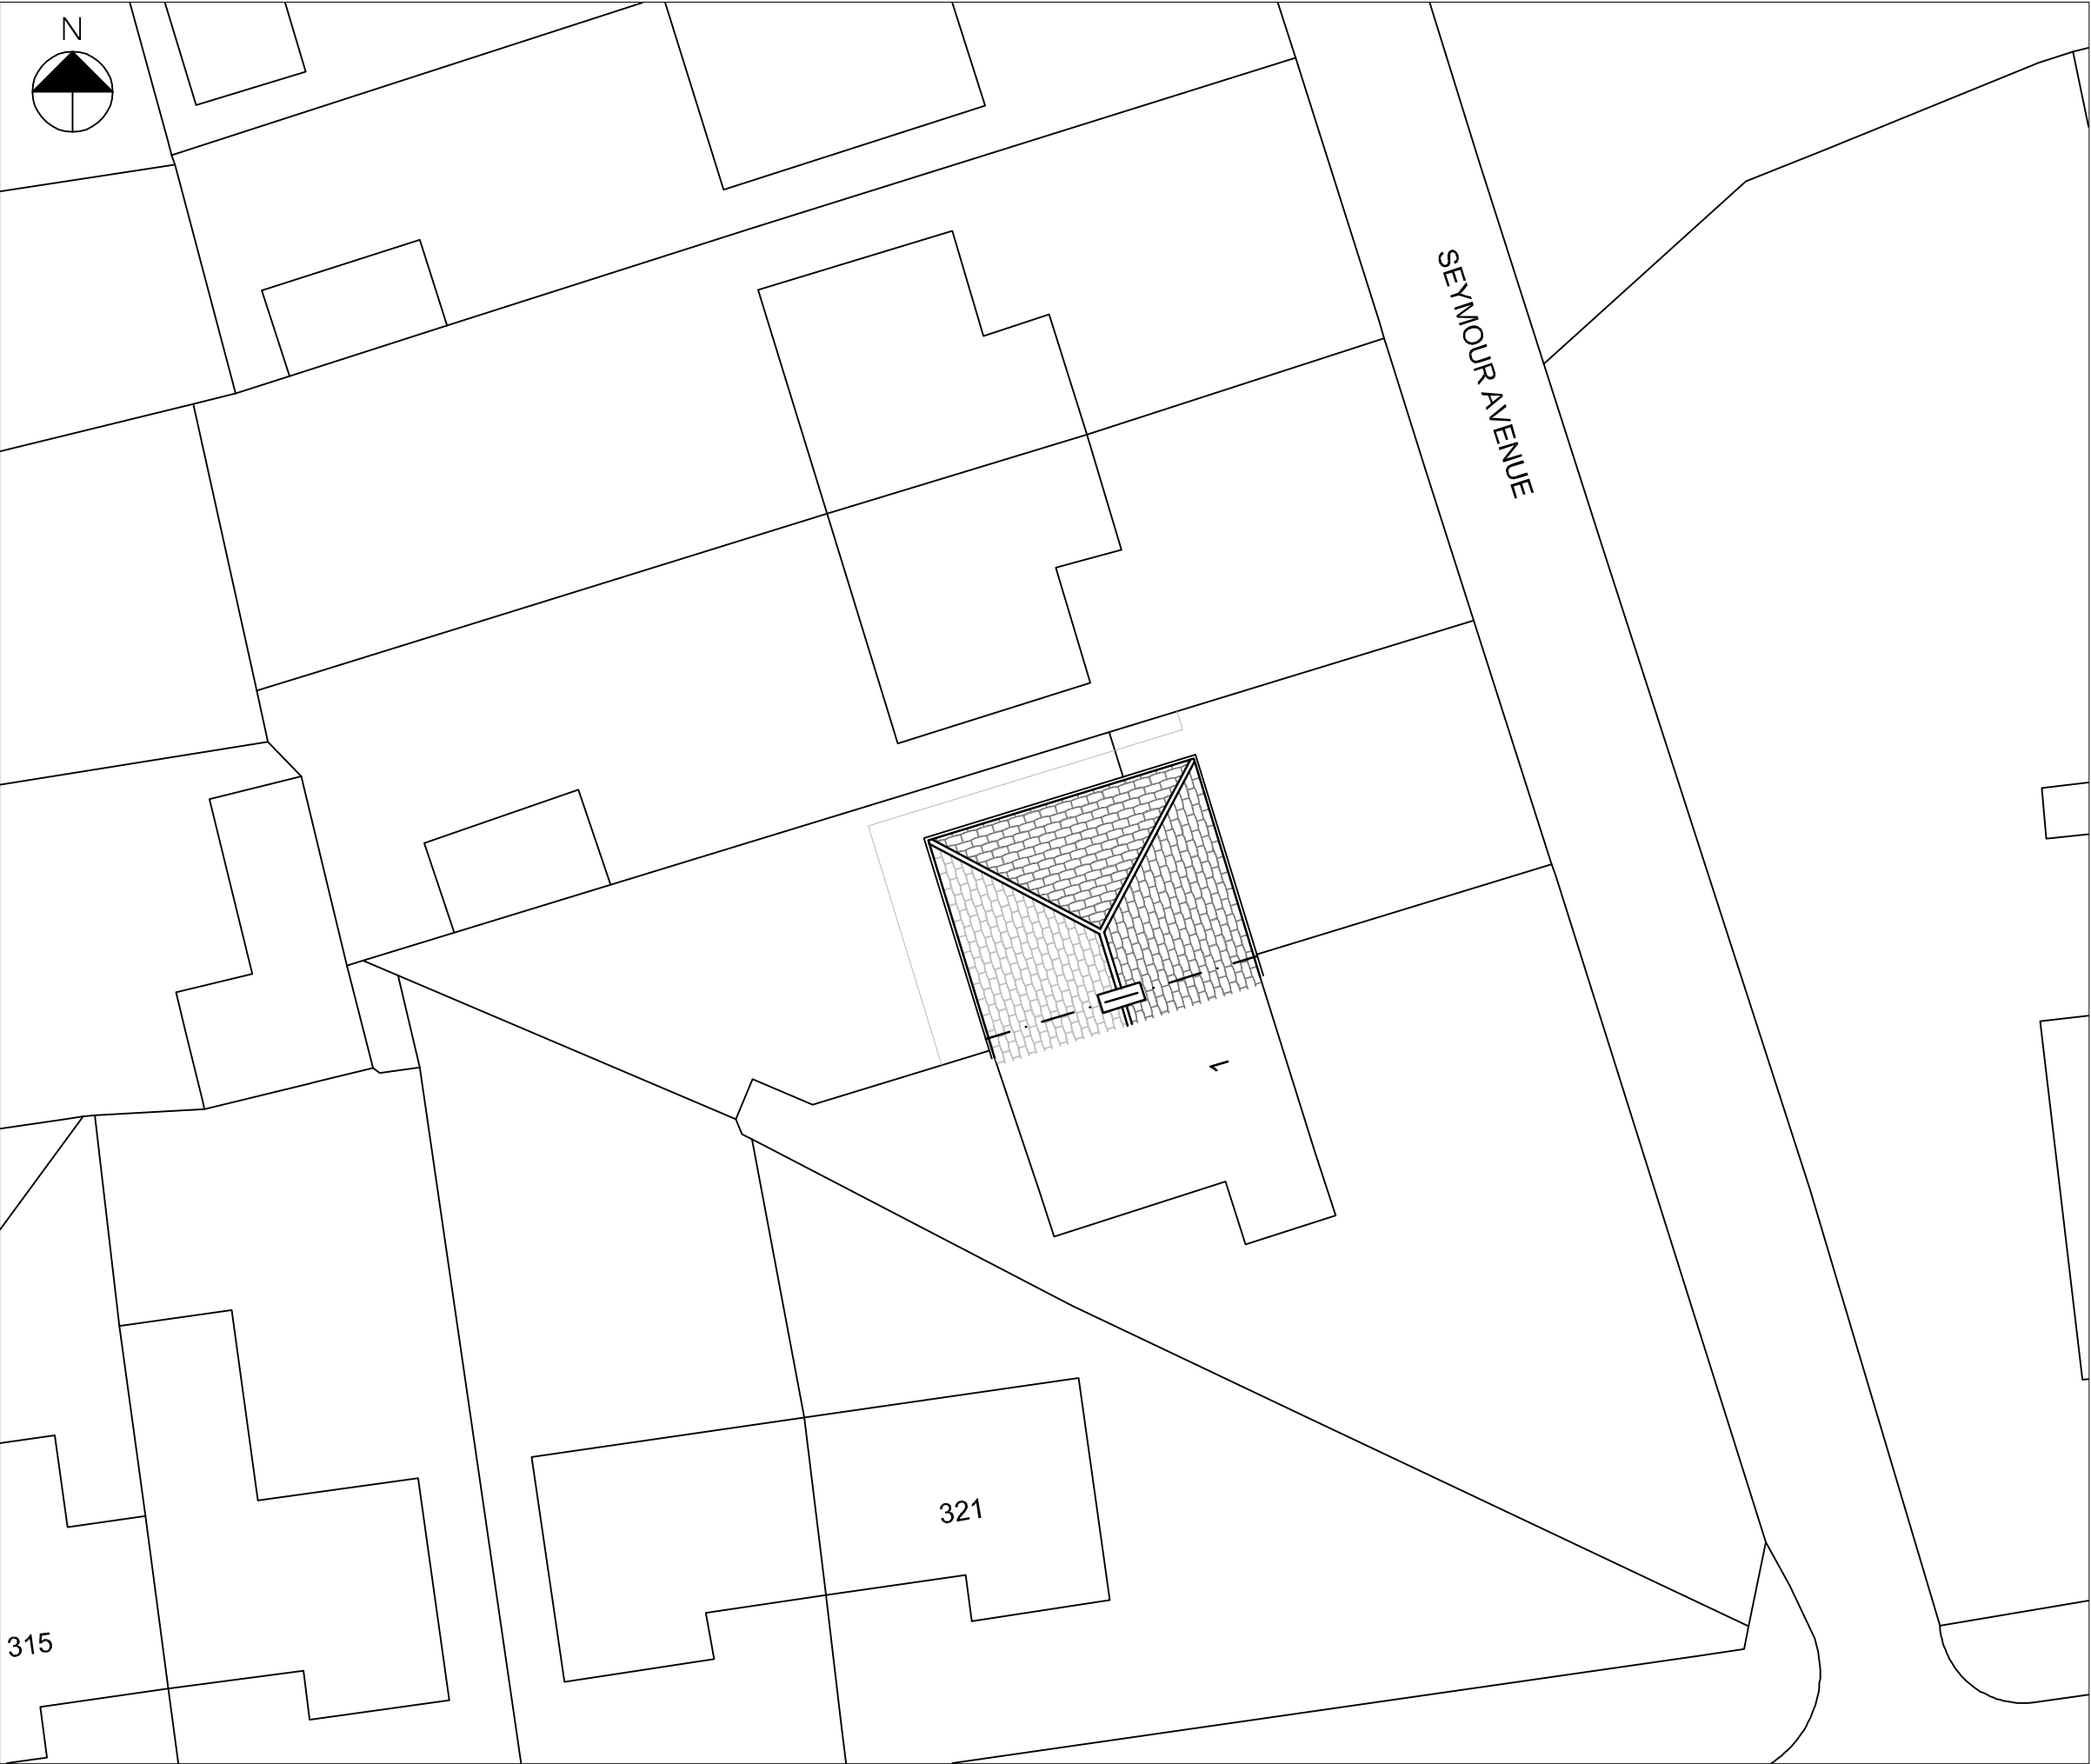

SEYMOUR AVENUE

315

321

Site Plan as Existing
Scale - 1:200



NOTES

Drawings are to be used for obtaining planning permission & building regulations approval only. All measurements to be checked on site. Approved drawings are to be read in conjunction with the written specification. Any discrepancies within the project documentation are to be reported to this Practice for resolution.
© AG Architectural Solutions Ltd.
Note that the 'Party Wall etc. Act 1996' should be considered prior to the commencement of work.

+ AG Architectural Solutions

19 Hillbrook Road, Offerton, Stockport, SK1 4JW
0161 355 5880
enquiries@ag-solutions.co.uk

Miss Grace Hughes

3 Seymour Avenue
Manchester
Clayton
M11 4LH



PROJECT : Single Storey Rear Extension

DRAWING : Site Plan as Existing

DRAWING NO. : MAN.F.17.P1

DATE : August 2021

SHEET

1

SCALE

1:200 @ A3



NOTES

Drawings are to be used for obtaining planning permission & building regulations approval only. All measurements to be checked on site. Approved drawings are to be read in conjunction with the written specification. Any discrepancies within the project documentation are to be reported to this Practice for resolution.
© AG Architectural Solutions Ltd.
Note that the 'Party Wall etc. Act 1996' should be considered prior to the commencement of work.

+ AG Architectural Solutions

19 Hillbrook Road, Offerton, Stockport, SK1 4JW
0161 355 5880
enquiries@ag-solutions.co.uk

Miss Grace Hughes

3 Seymour Avenue
Manchester
Clayton
M11 4LH



PROJECT : Single Storey Rear Extension

DRAWING : Ground Floor Plan as Existing

DRAWING NO. : MAN.F.17.P2

DATE : August 2021

SHEET

2

SCALE


1:50 @ A3

Ground Floor Plan as Existing
Scale - 1:50





Front Elevation as Existing
Scale - 1:100

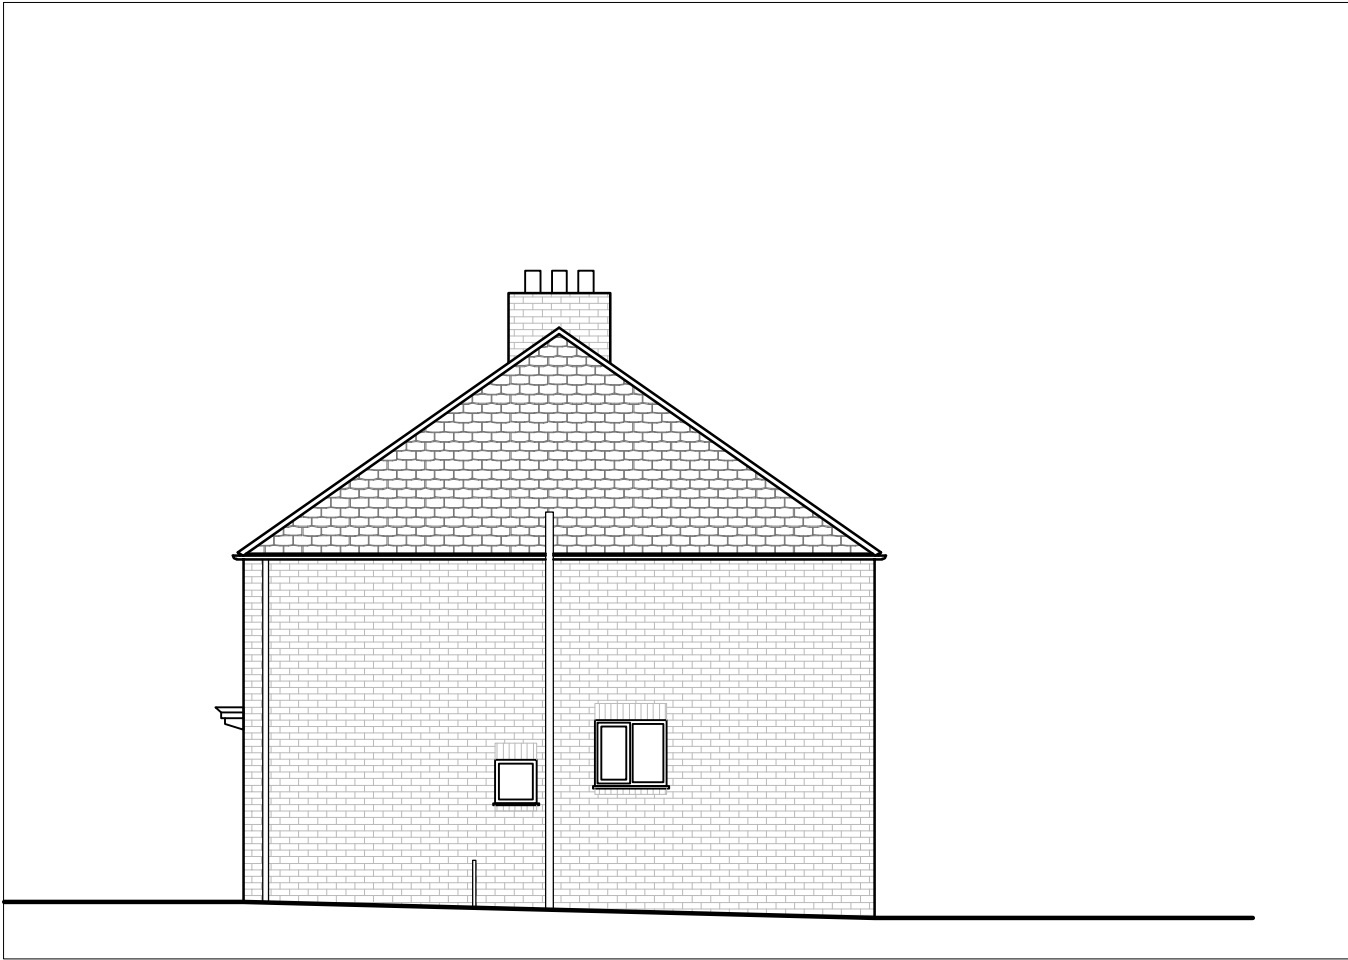

Side Elevation as Existing
Scale - 1:100



Rear Elevation as Existing
Scale - 1:100



NOTES

Drawings are to be used for obtaining planning permission & building regulations approval only. All measurements to be checked on site. Approved drawings are to be read in conjunction with the written specification. Any discrepancies within the project documentation are to be reported to this Practice for resolution.
© AG Architectural Solutions Ltd.
Note that the 'Party Wall etc. Act 1996' should be considered prior to the commencement of work.

+ AG Architectural Solutions

19 Hillbrook Road, Offerton, Stockport, SK1 4JW
0161 355 5880
enquiries@ag-solutions.co.uk

Miss Grace Hughes
3 Seymour Avenue
Manchester
Clayton
M11 4LH



PROJECT : Single Storey Rear Extension

DRAWING : Elevations as Existing

DRAWING NO. : MAN.F.17.P3

DATE : August 2021

SHEET

3

SCALE

1:100 @ A3



Site Plan as Proposed
Scale - 1:200

NOTES

Drawings are to be used for obtaining planning permission & building regulations approval only. All measurements to be checked on site. Approved drawings are to be read in conjunction with the written specification. Any discrepancies within the project documentation are to be reported to this Practice for resolution.
© AG Architectural Solutions Ltd.
Note that the 'Party Wall etc. Act 1996' should be considered prior to the commencement of work.

+ AG Architectural Solutions

19 Hillbrook Road, Offerton, Stockport, SK1 4JW
0161 355 5880
enquiries@ag-solutions.co.uk

Miss Grace Hughes

3 Seymour Avenue
Manchester
Clayton
M11 4LH



PROJECT : Single Storey Rear Extension

DRAWING : Site Plan as Proposed

DRAWING NO. : MAN.F.17.P4

DATE : August 2021

SHEET

4

SCALE

1:200 @ A3



NOTES

Drawings are to be used for obtaining planning permission & building regulations approval only. All measurements to be checked on site. Approved drawings are to be read in conjunction with the written specification. Any discrepancies within the project documentation are to be reported to this Practice for resolution.
© AG Architectural Solutions Ltd.
Note that the 'Party Wall etc. Act 1996' should be considered prior to the commencement of work.

REVISIONS

- Revision A : November 2021
Minor alterations.
- Revision B : December 2021
Minor internal alterations.

+ AG Architectural Solutions

19 Hillbrook Road, Offerton, Stockport, SK1 4JW
0161 355 5880
enquiries@ag-solutions.co.uk

Miss Grace Hughes

3 Seymour Avenue
Manchester
Clayton
M11 4LH



PROJECT : Single Storey Rear Extension

DRAWING : Ground Floor Plan as Proposed

DRAWING NO. : MAN.F.17.P5B

DATE : August 2021



SHEET

5

SCALE


1:50 @ A3

Ground Floor Plan as Proposed
Scale - 1:50

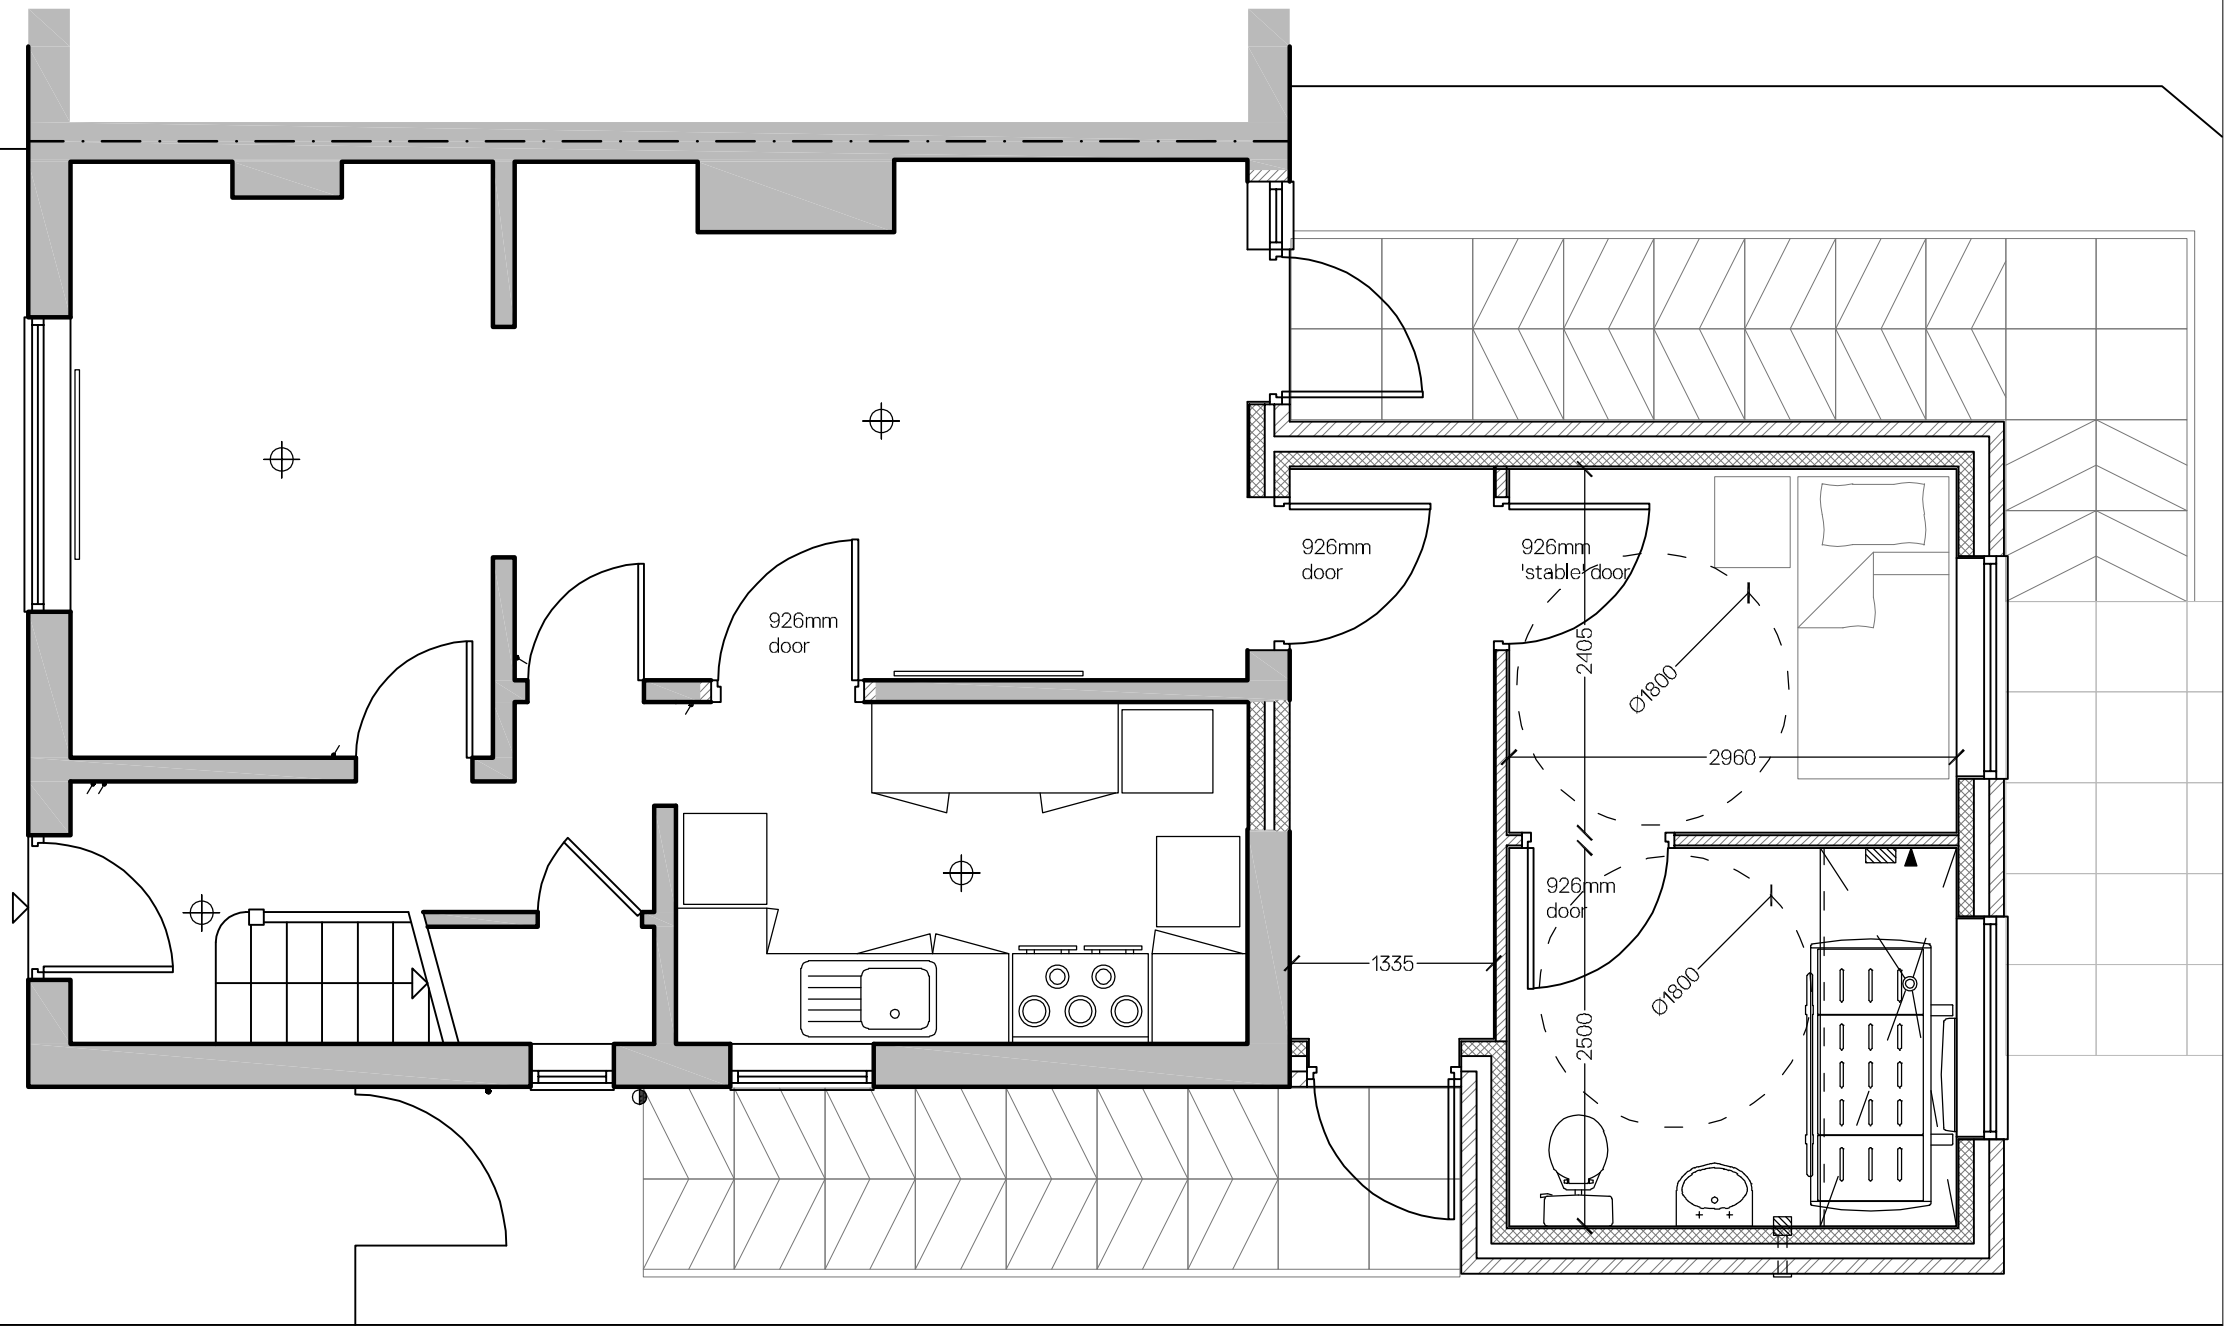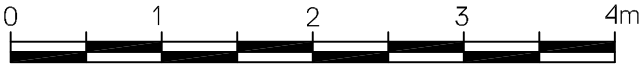




Front Elevation as Proposed
Scale - 1:100

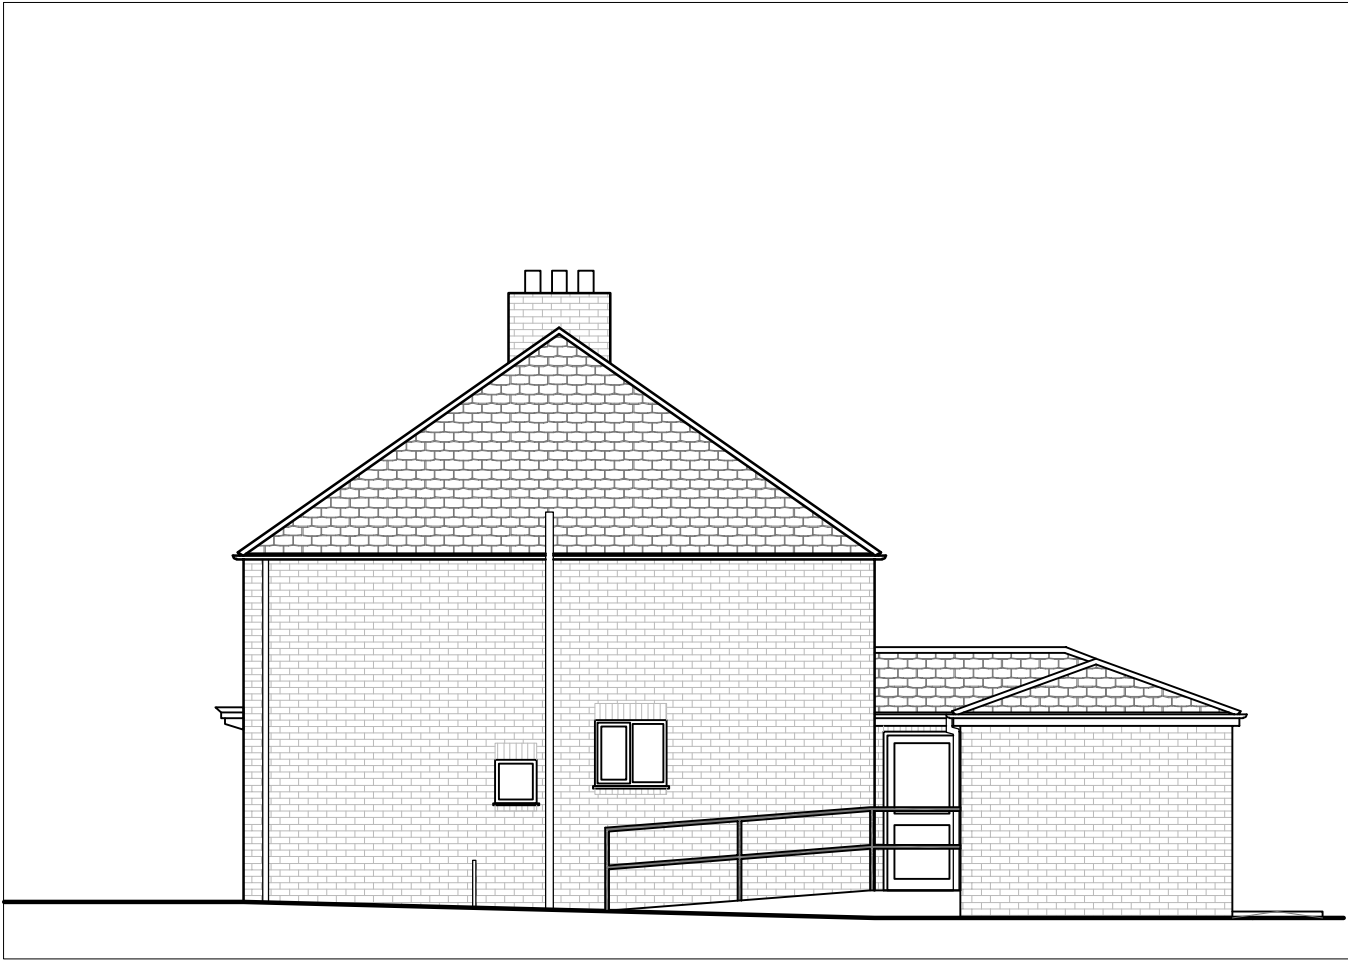

Side Elevation as Proposed
Scale - 1:100



Rear Elevation as Proposed
Scale - 1:100

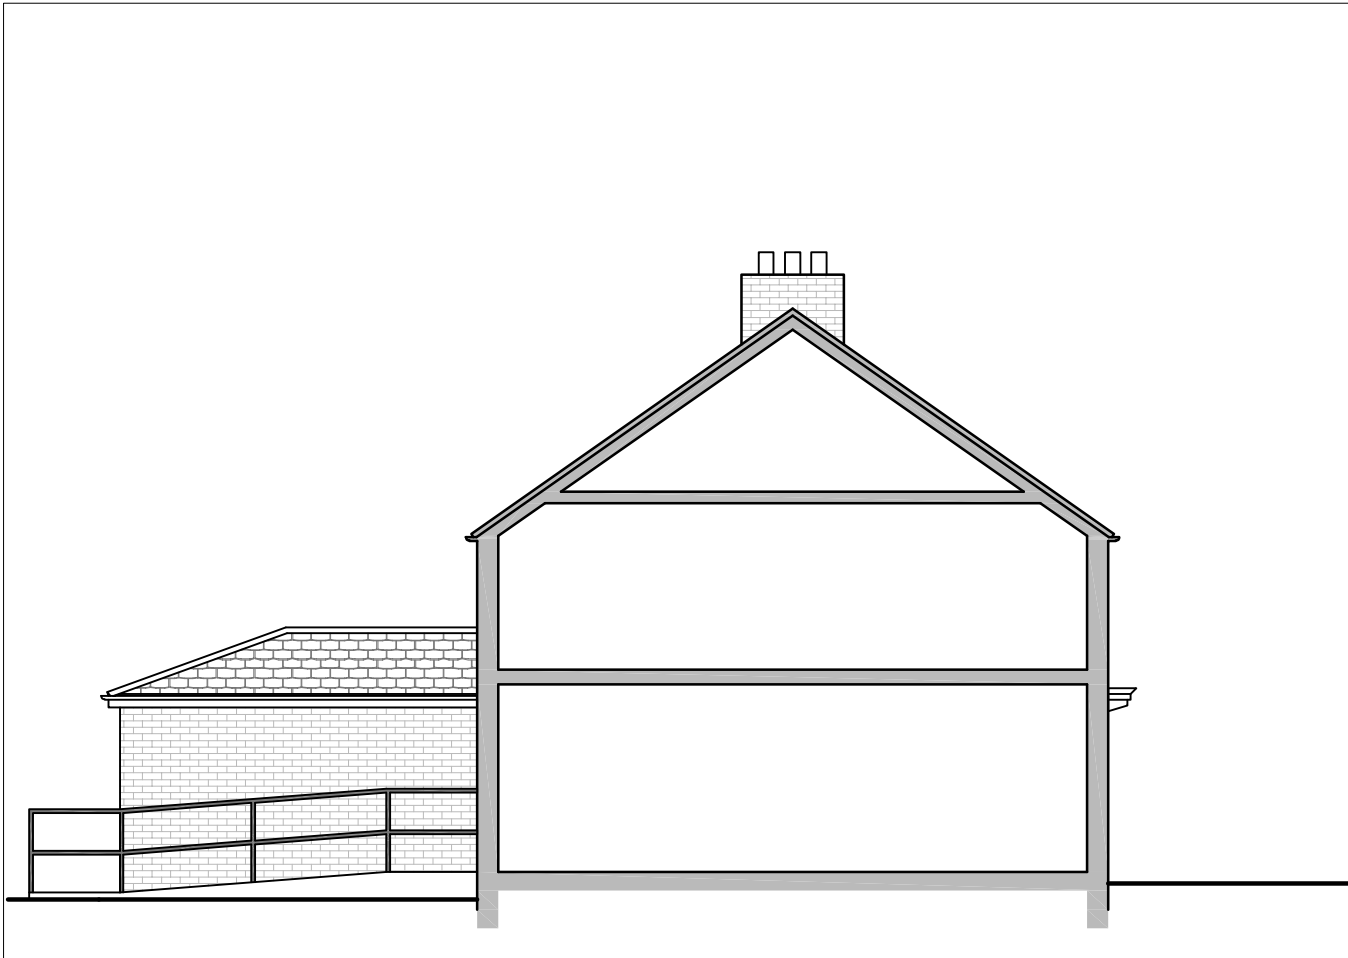

Side Elevation as Proposed
Scale - 1:100



NOTES

Drawings are to be used for obtaining planning permission & building regulations approval only. All measurements to be checked on site. Approved drawings are to be read in conjunction with the written specification. Any discrepancies within the project documentation are to be reported to this Practice for resolution.
© AG Architectural Solutions Ltd.
Note that the 'Party Wall etc. Act 1996' should be considered prior to the commencement of work.

REVISIONS

- Revision C : March 2022
Alterations to ramps/handrails

+ AG Architectural Solutions

19 Hillbrook Road, Offerton, Stockport, SK1 4JW
0161 355 5880
enquiries@ag-solutions.co.uk

Miss Grace Hughes
3 Seymour Avenue
Clayton
Manchester
M11 4LH



PROJECT : Single Storey Rear Extension
DRAWING : Elevations as Proposed
DRAWING NO. : MAN.F.17.P6C
DATE : August 2021

SHEET
6
SCALE
1:100 @ A3