



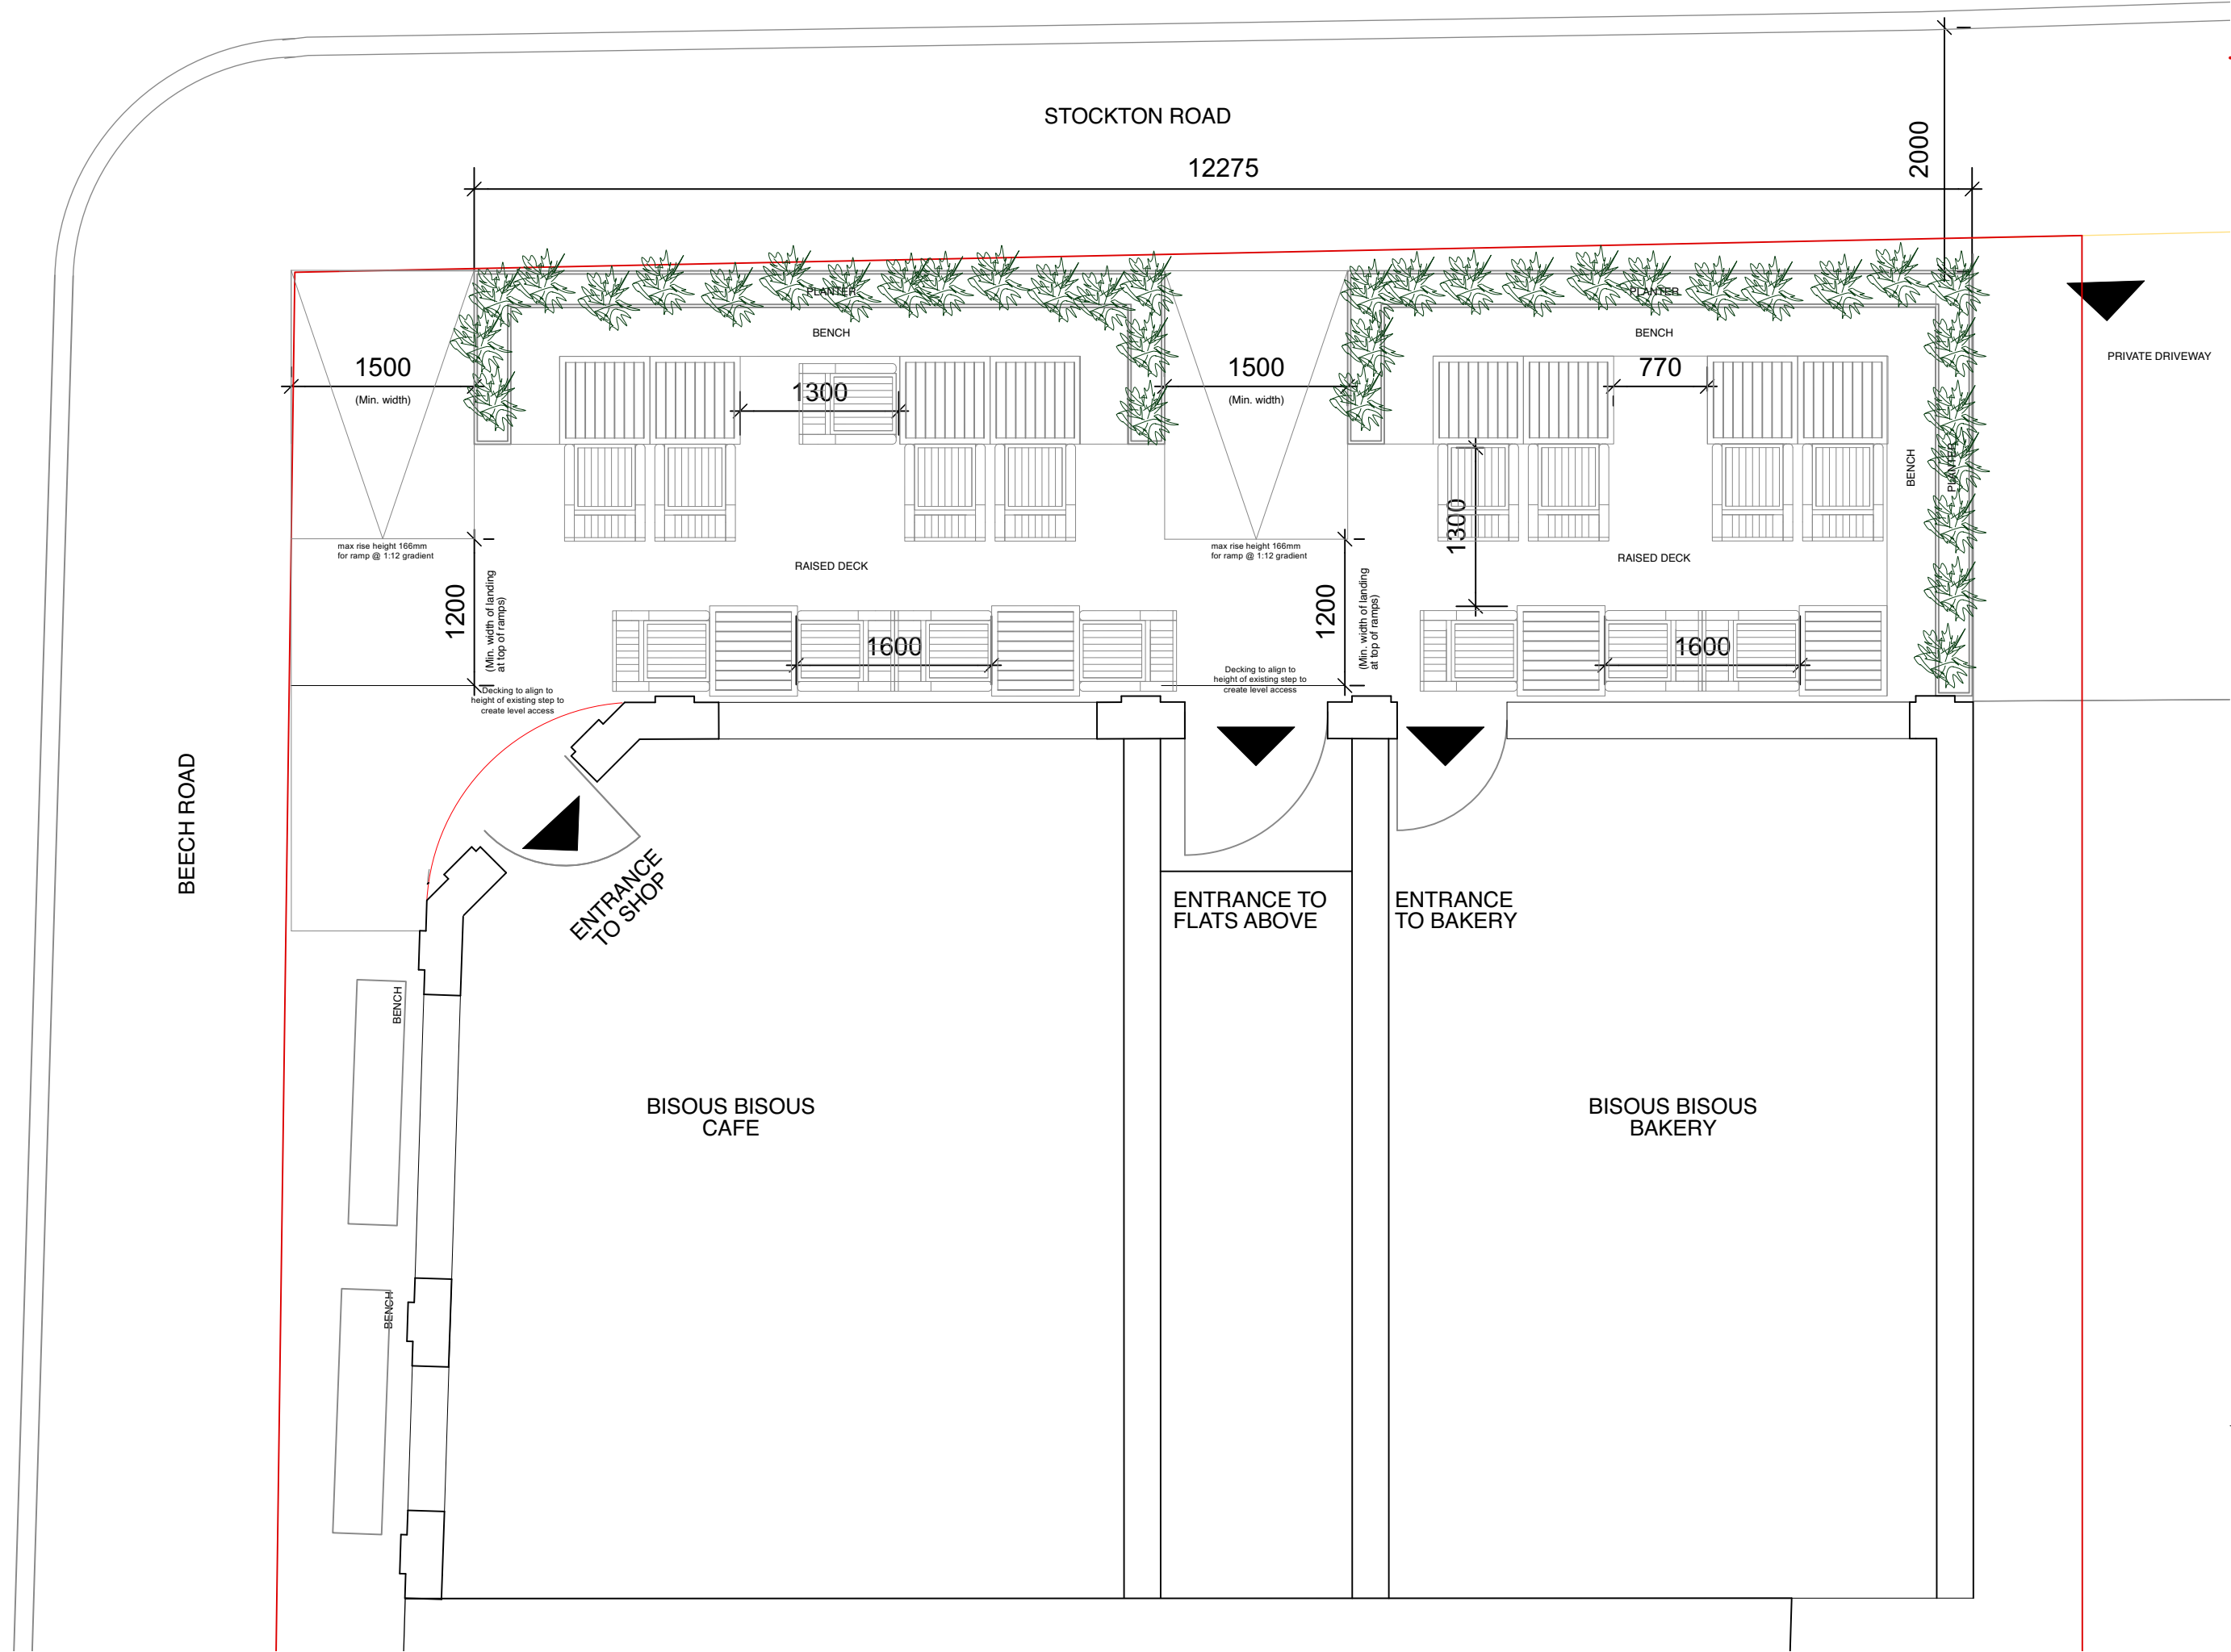

FOR INFORMATION ONLY

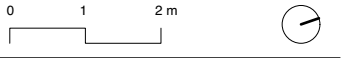




Decking reference image



FOR INFORMATION ONLY

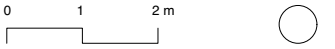

EDITORIAL
STUDIO

Drawing
Proposed
Stockton Road Elevation

Project
Bisous Bisous
Contact


post@editorialstudio.com
Scale 1:100 @ A4 1:50 @ A3
Date 02.03.22
Drawing No. L05_02



Decking reference image



FOR INFORMATION ONLY

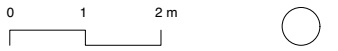

EDITORIAL
STUDIO

Drawing
Proposed
Beech Road Elevation

Project
Bisous Bisous
Contact

post@editorialstudio.com
Scale
1:100 @ A4
1:50 @ A3

Date
02.03.22

Drawing No.
L05_02