


All dimensions to be checked on site.
Do not Scale from the drawing.
Any discrepancies to be reported to the Project
Surveyor before the commencement of any works.

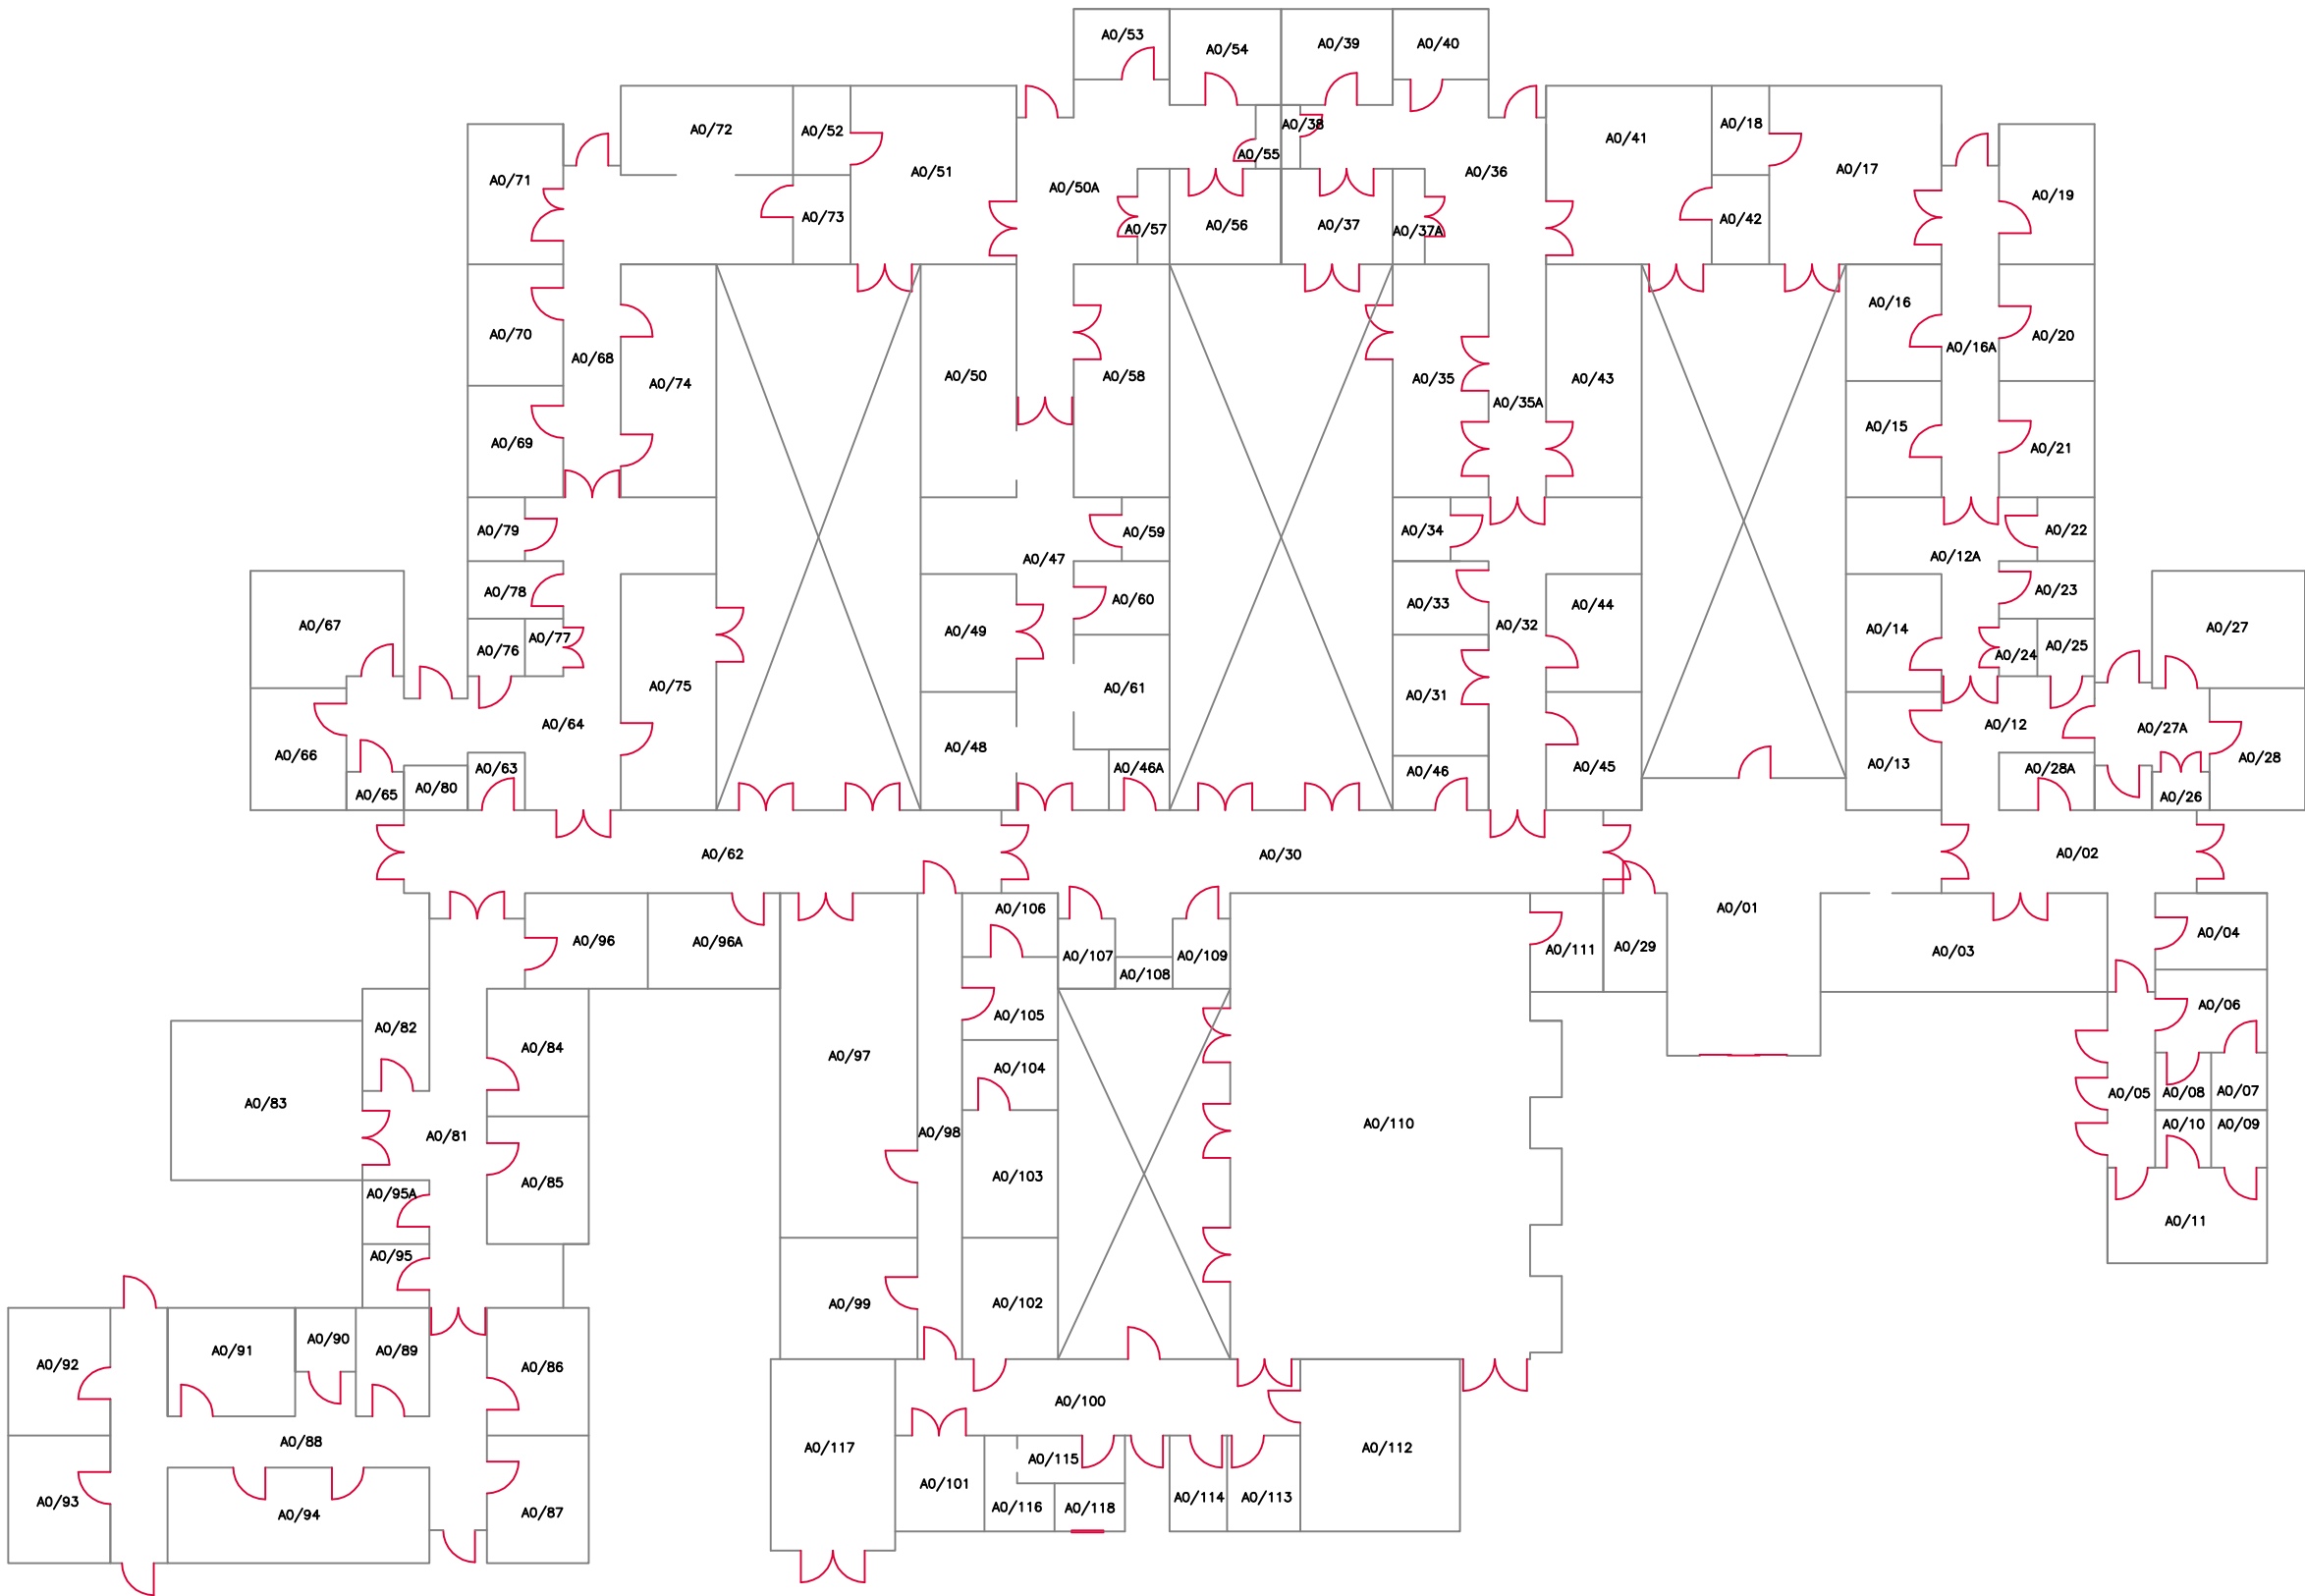

Revisions:	Date:	Init:	
SBP THE STEPHEN BARKER PARTNERSHIP CHARTED BUILDING SURVEYORS HEALTH AND SAFETY AND ACCESS CONSULTANTS 2nd FLOOR, 30 PALL MALL, LIVERPOOL, L3 6AL Tel: 0151 227 3450 Fax: 0151 224 3477 Client: MANCHESTER CITY COUNCIL CORPORATE SERVICES DEPARTMENT Project: AMP-SURVEYS. PY32238-402 OAKWOOD LODGE Drawing Title: GROUND FLOOR			
Drawn:	AG	Scale:	NTS
Checked:		Date:	April 06
Project No:	LM0621 01		Rev No: