



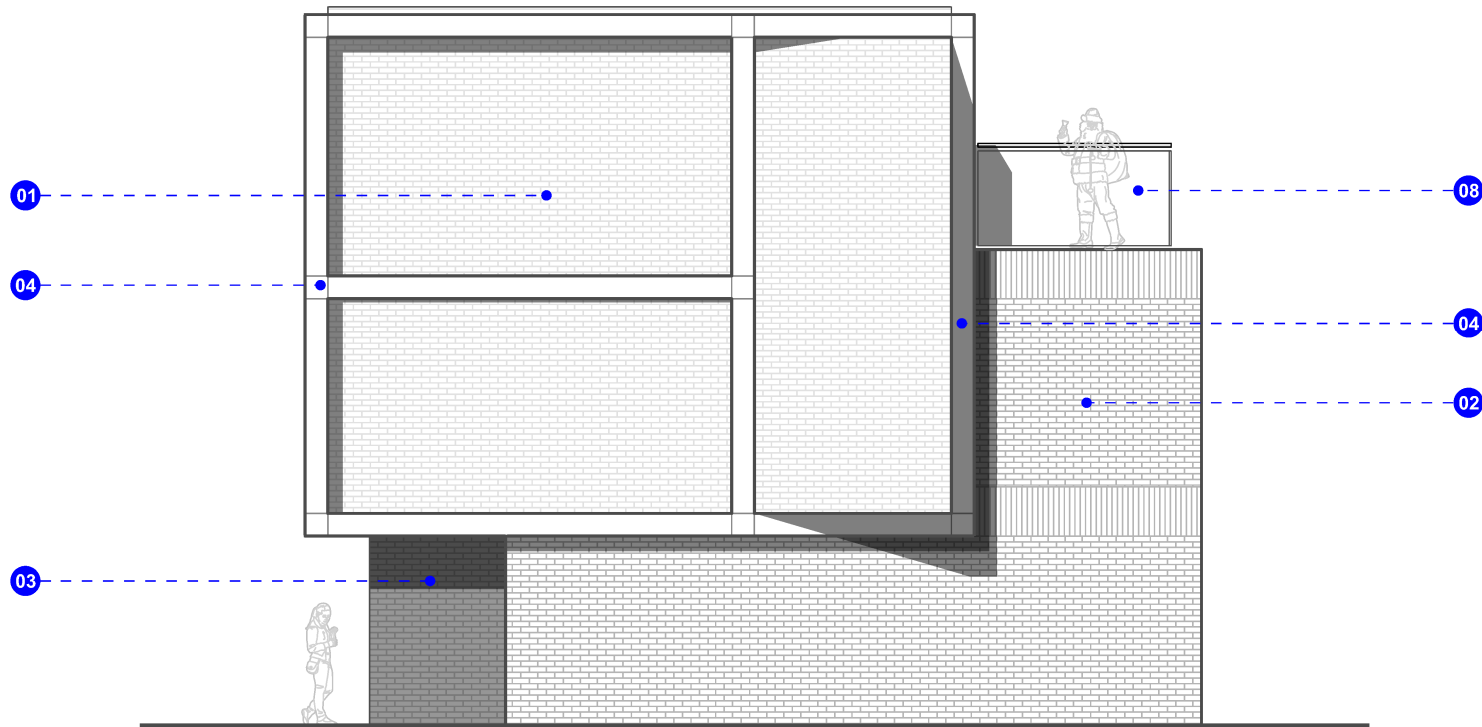

Notes:

All dimensions are in millimetres unless otherwise noted.  
All dimensions to be checked on site before proceeding with work.  
All omissions and discrepancies to be reported in writing to Project 3 Architects Ltd.  
Areas indicated on this drawing are approximate and indicative only.  
© Project 3 Architects Limited Registered in England & Wales Number 08021795.

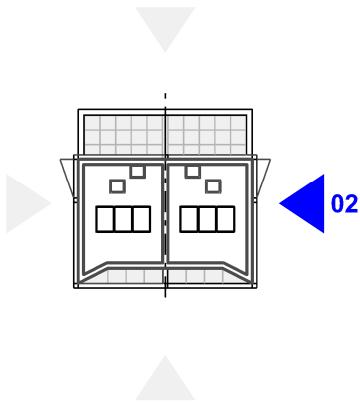

|      |          |              |     |
|------|----------|--------------|-----|
| P01  | 18/02/22 | Planning     | MS  |
| Rev: | Date:    | Description: | By: |



- MATERIAL LEGEND**
- 01 Brickwork type 1: white bagged
  - 02 Brickwork type 2: light buff
  - 03 Brickwork type 3: buff
  - 04 Glass reinforced concrete (GRC)
  - 05 Aluminium windows
  - 06 Timber cladding
  - 07 Glass balustrade
  - 08 Opaque glazing

**PROJECT3**  
architects

4 back grafton street  
altrincham  
cheshire  
WA14 1DY

0161 233 0575  
mail@project3architects.com  
www.project3architects.com

Project:  
**Land at Cavendish Road,  
West Didsbury**

Title:  
**Proposed Elevation 02**

|                                  |                 |
|----------------------------------|-----------------|
| Status:                          | Scale @ ISO A3: |
| <b>PLANNING</b>                  | <b>1:100</b>    |
| Drawing Number:                  | Revision:       |
| <b>0682-P3A-XX-XX-DR-A-05202</b> | <b>P01</b>      |