



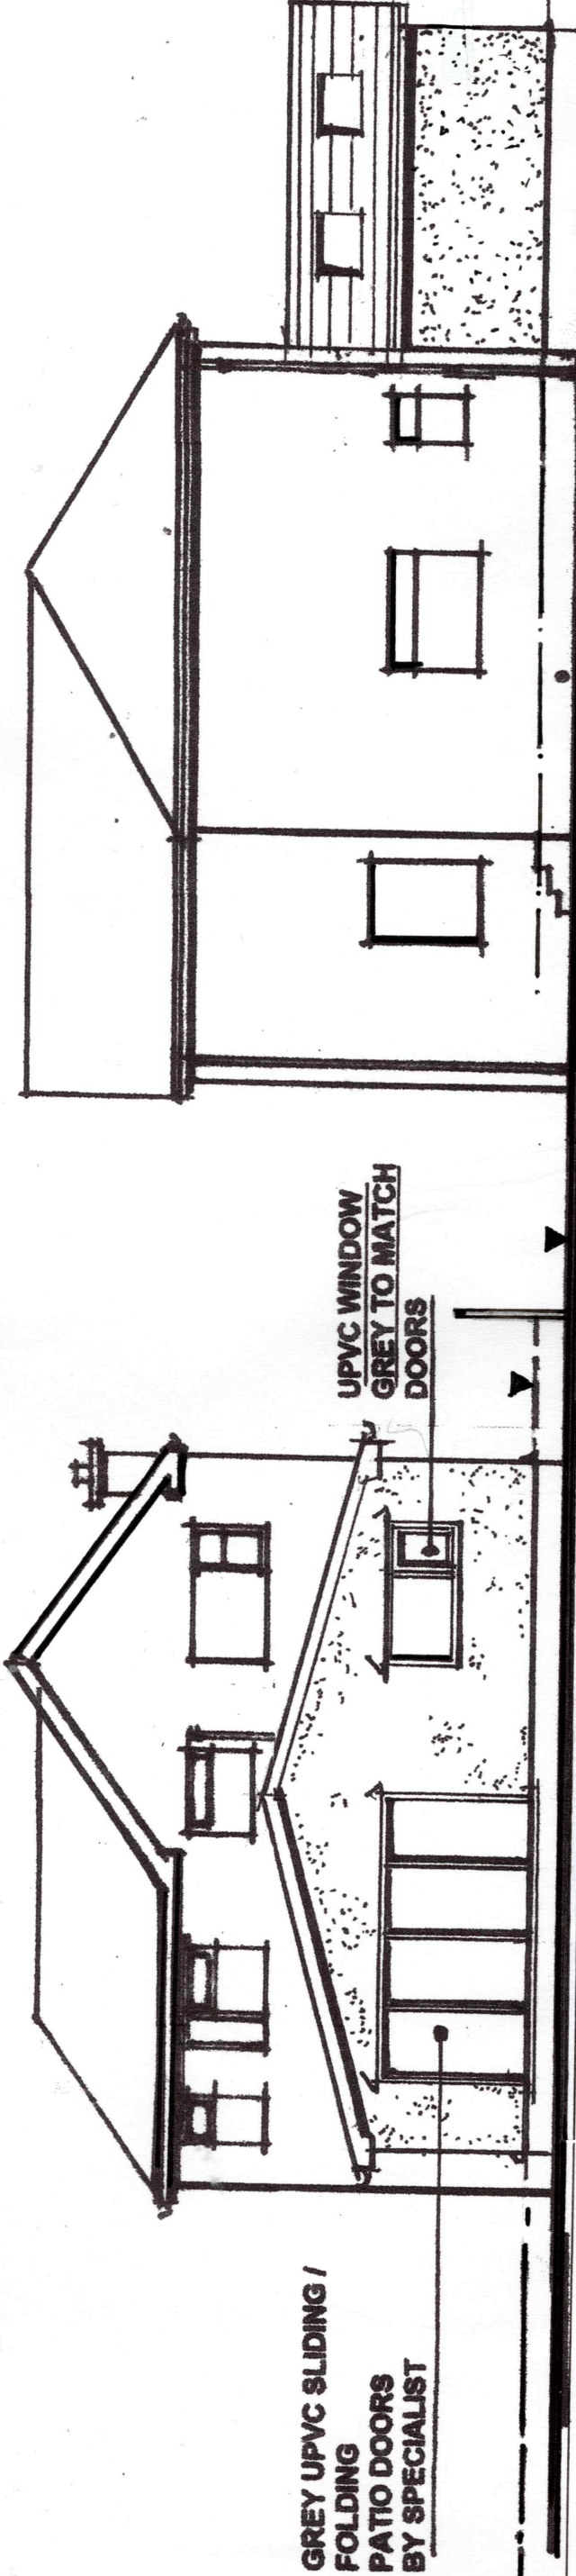

REAR ELEVATION. (As Existing)

SIDE ELEVATION .(As Existing)

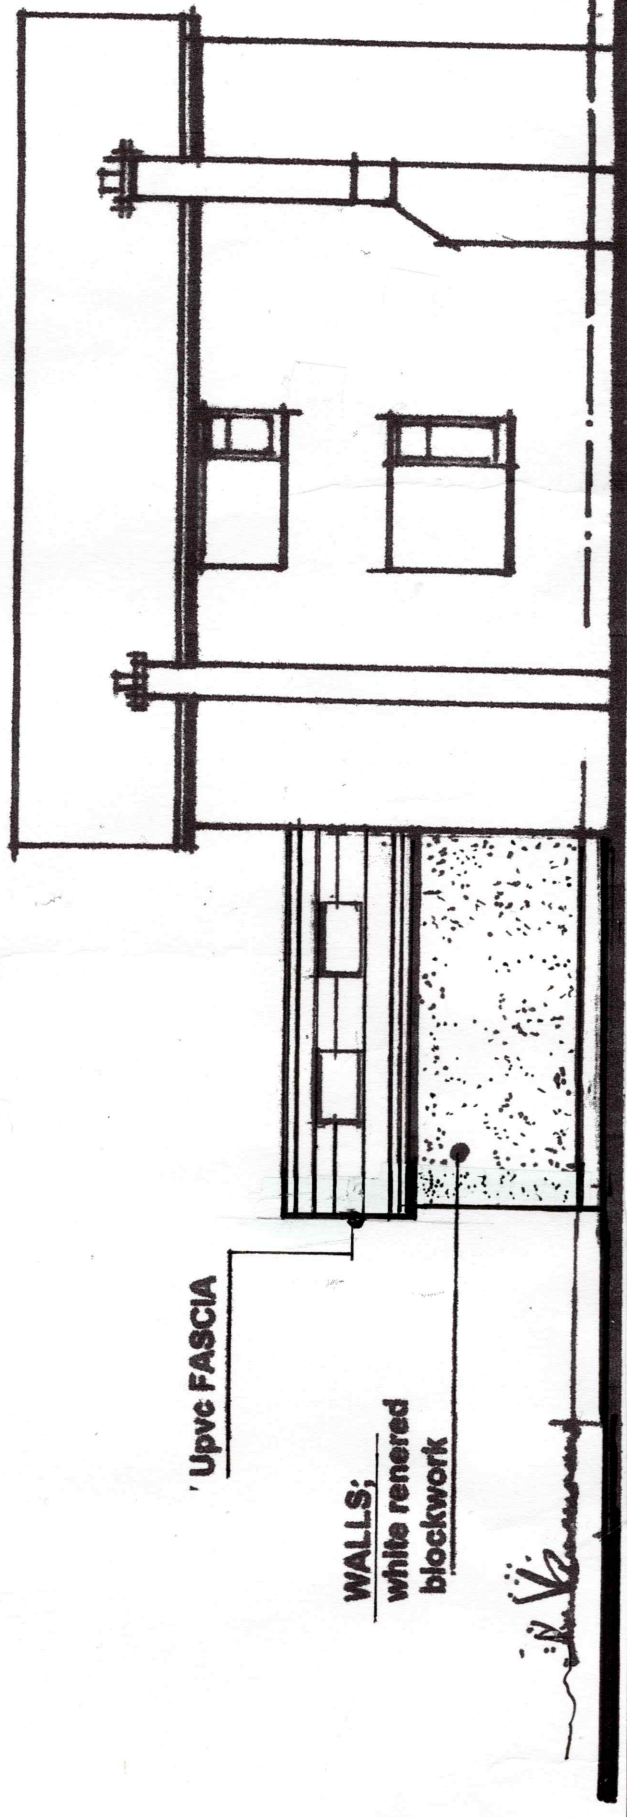

SIDE ELEVATION . (As Existing)



Drwg. No; RG / SM /01

ELEVATIONS AS EXISTING

Scale ; 1 :100 @ A3